All dimensions are to be checked on site. This drawing shall not be scaled to ascertain dimensions.

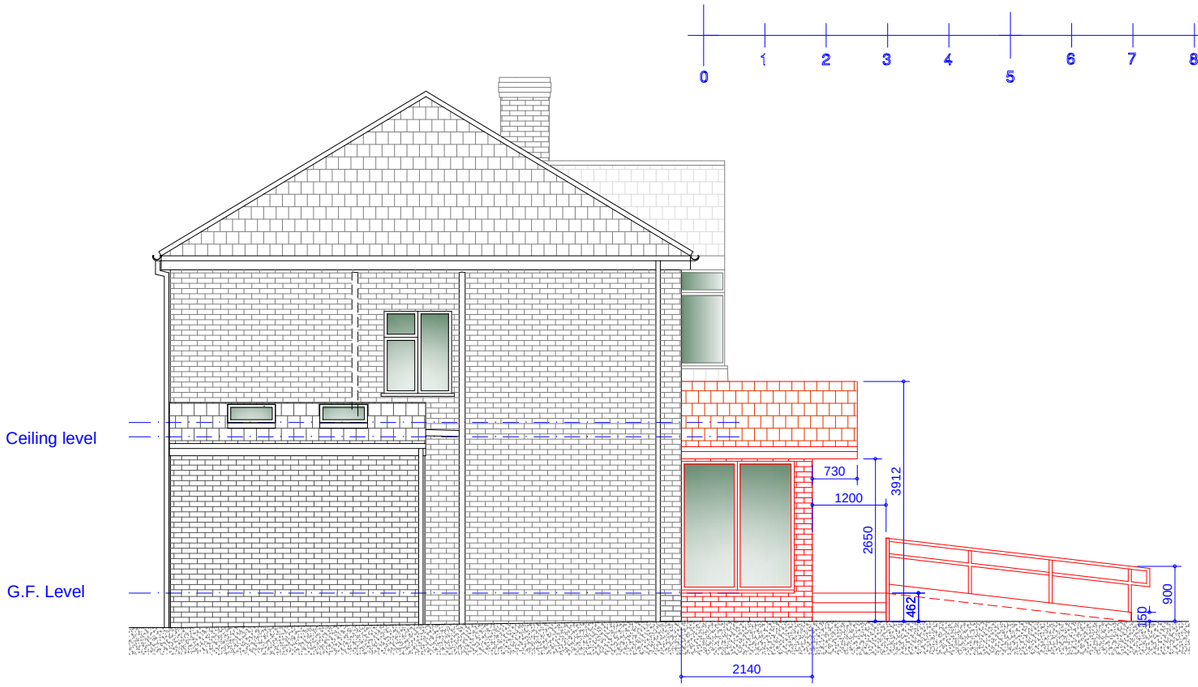

Proposed L/H Side Elevation
Scale 1:100

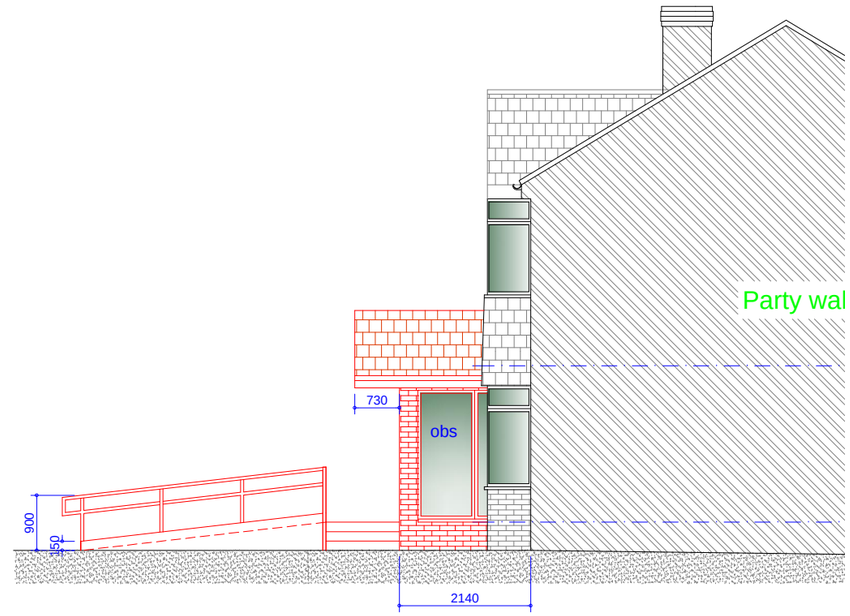

Proposed R/H Side Party Wall Elevation
Scale 1:100

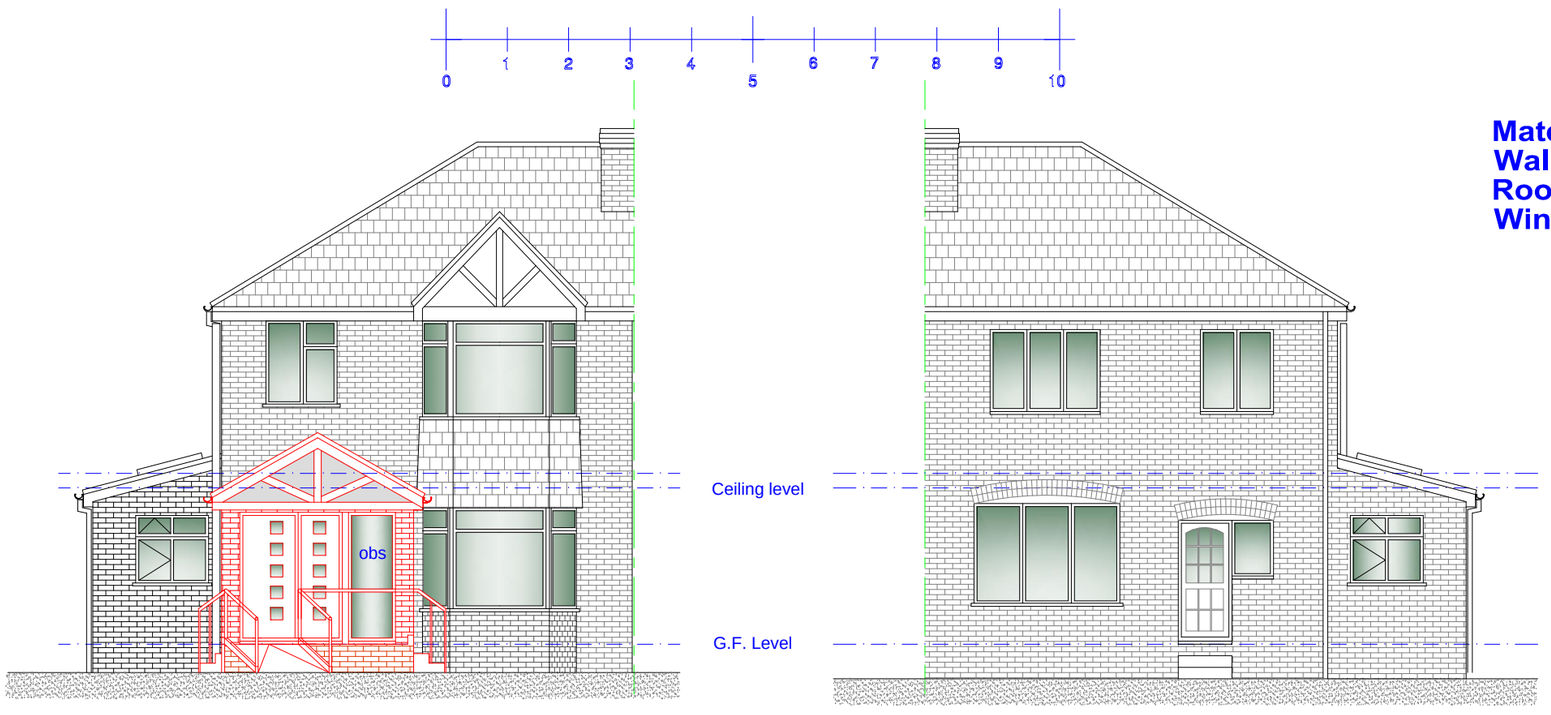

Proposed Front Elevation
Scale 1:100

Proposed Rear Elevation
Scale 1:100

Materials:
Walls - Brown Mix commons
Roof - Concrete interlocking roof tiles
Windows - UPVC DG

Rev	Date	Description

Issued For : INFORMATION PURPOSES ONLY

Client
Mr. Jerry Krywonos

Project
44 Huntley Road, Higher Crumpsall. M8 4JF
Proposed porch and external ramp.

Scheme - Drawing Title
Proposed Elevations

03 (Drawing No. / Revision)
Date 18.03.21
Scale 1:100 @A3

JK Technical Services (NW) Ltd
Tel: 0161 728 5730
Mob: 07741175755
www.jktechservs.co.uk