This drawing is the copyright of LDM Deisgn.
All dimensions to be checked on site.
Do not scale.
All levels to be checked on site and refer to Ordnance Survey Datum Newlyn unless alternative datum given.
All errors and omissions to be reported to the Architect prior to commencement.
This drawing must be read in conjunction with the relevant specification clauses.
This drawing must not be used on site unless issued for construction.

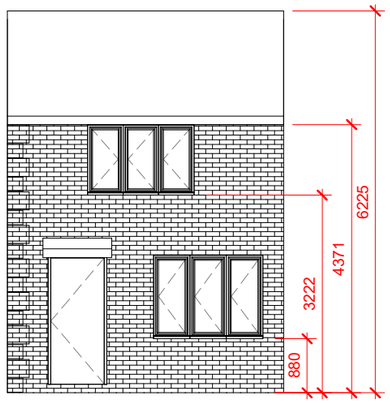

1 Front Existing
1 : 100

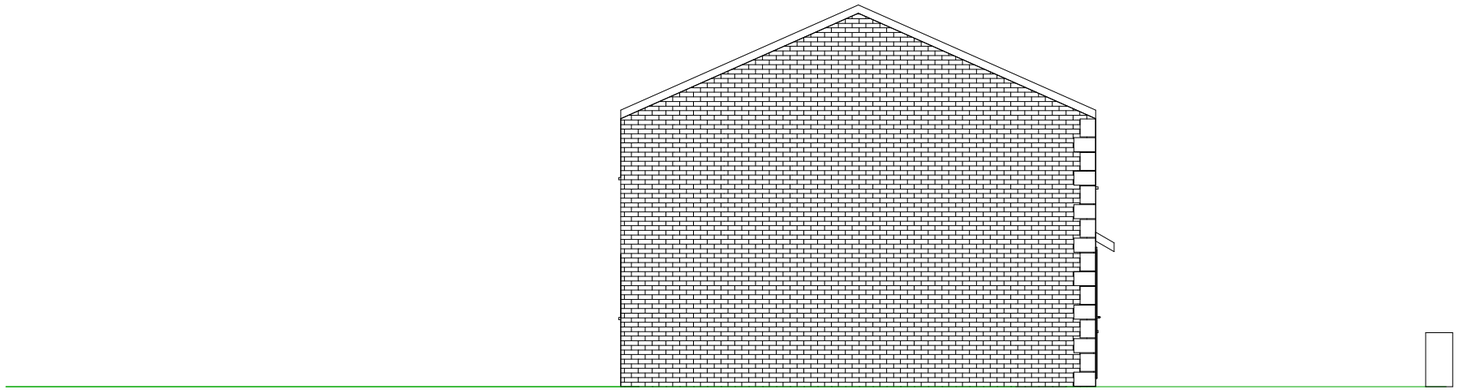

2 Left Existing
1 : 100

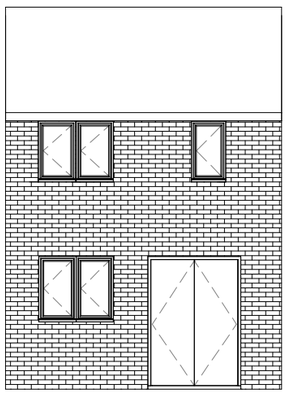

3 Rear Existing
1 : 100

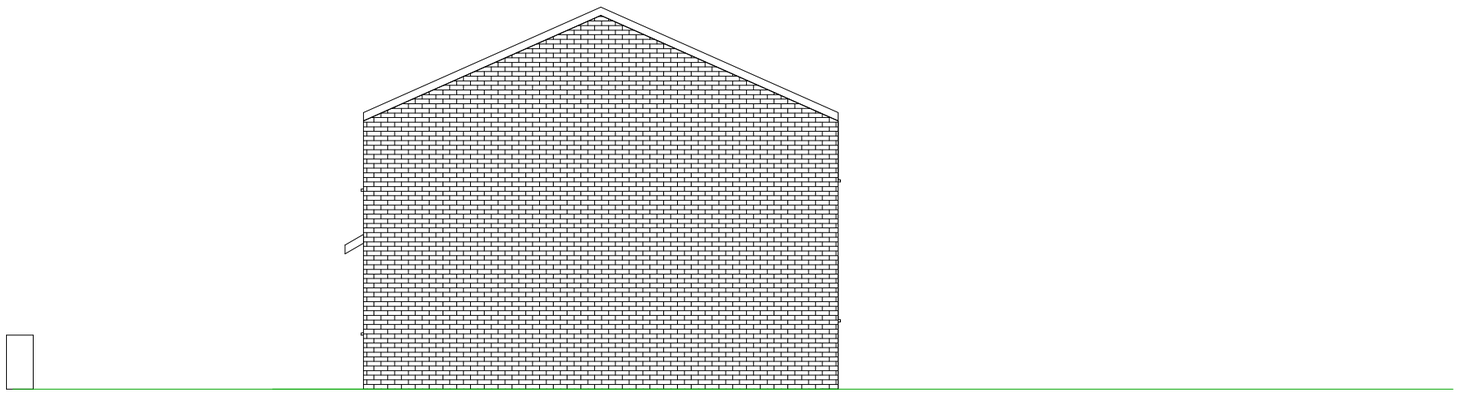

4 Right Existing
1 : 100

LDM

LDM Design

PROJECT	79 Plymouth Grove M13 9LU
SHEET	Existing Setout Elevations
CLIENT	Mr Peng Pan & Mrs Lili Wu
Scale (@ A3)	1 : 100
Drawn by	JG
Checked by	ST
DRAWING NUMBER	PS221
REV	