



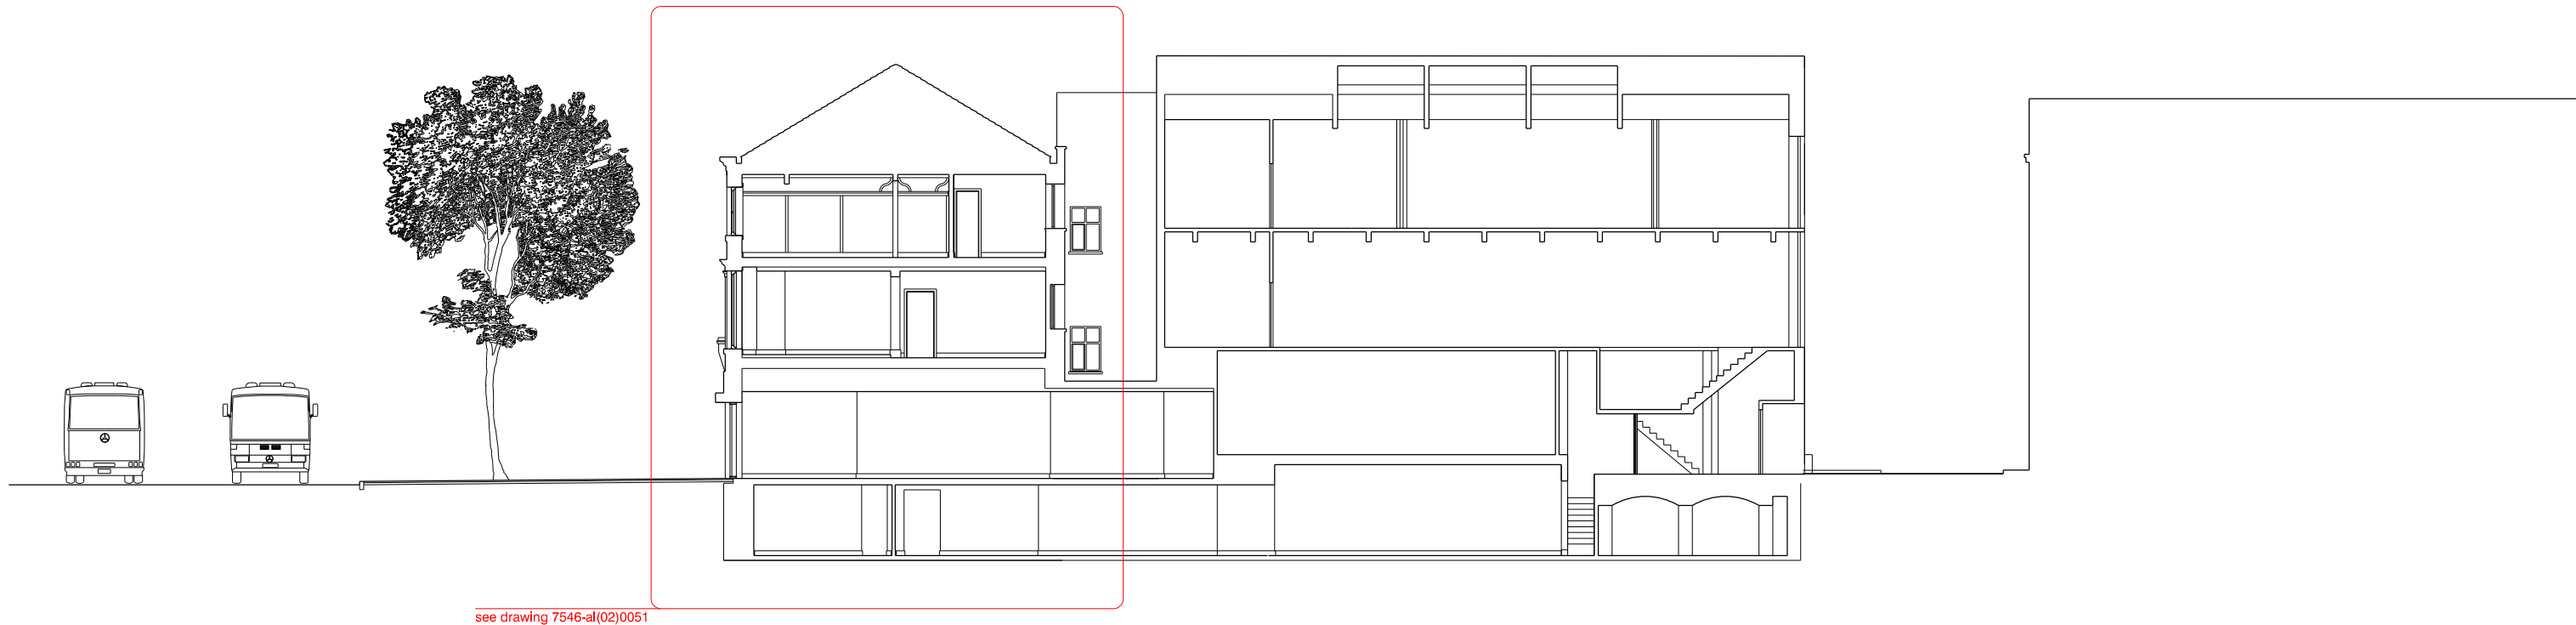

see drawing 7546-al(02)0051

revision:	date:	note:
P01	2021.01.08	preliminary first issue
P02	2021.02.05	updated

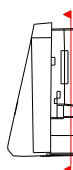

project
43-47 piccadilly, manchester
job no.
7422
title
existing section B-B
scale
1:200 @ A3
drawing no.
7546-al(02)0034

stephenson hamilton risley
STUDIO

3 riverside mews
4 commercial street
manchester, M15 4RQ
www.shr.studio
mail@shr.studio
0161 832 0244