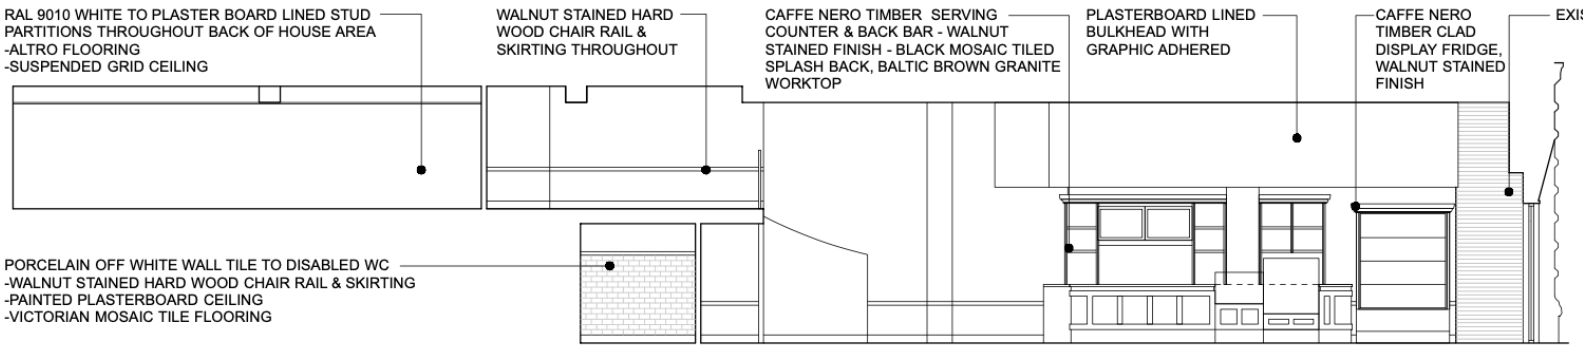

CAFFE NERO - EAST ELEVATION

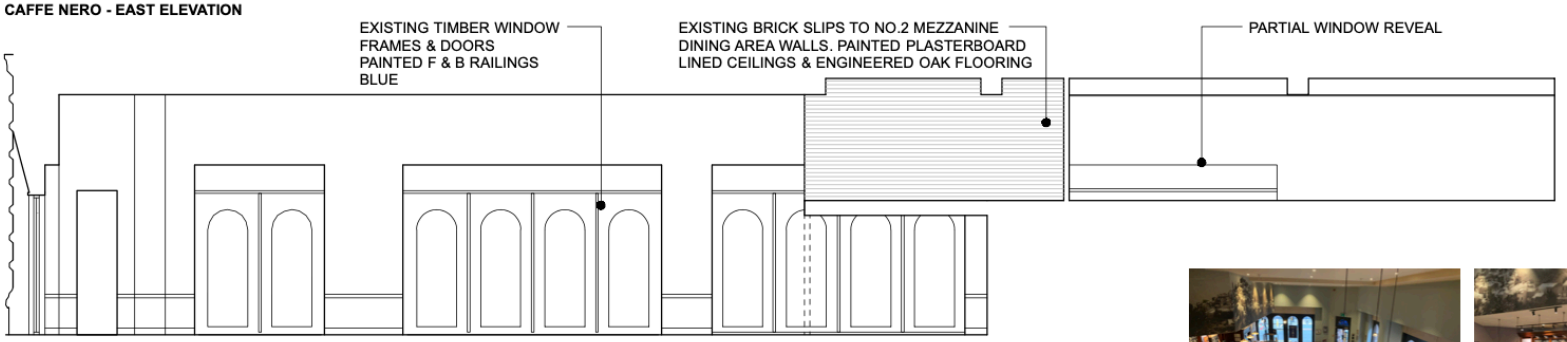

CAFFE NERO - WEST ELEVATION

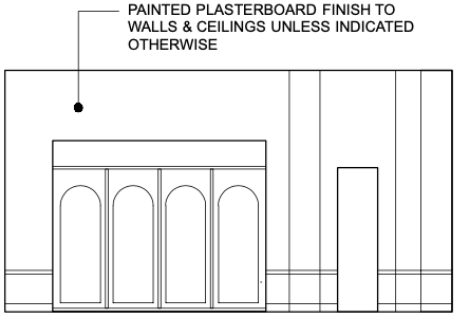

CAFFE NERO - SOUTH ELEVATION

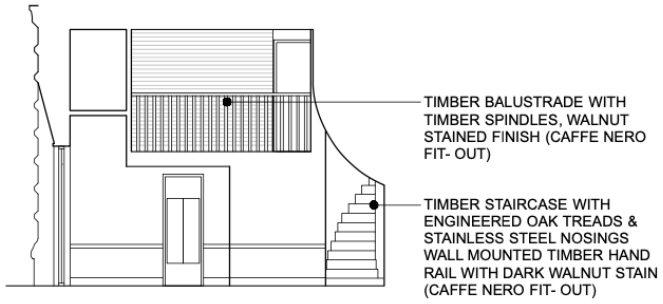

CAFFE NERO - NORTH ELEVATION

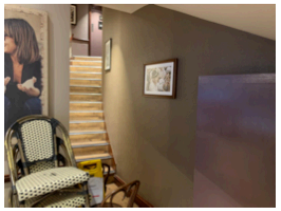

STAIRCASE



DISABLED WC



WASH UP AREA



CAFE AREA VIEW FROM MEZZANINE



SERVING COUNTER/BULK HEAD



CAFE ENTRANCE VIEW 1



MEZZANINE PHOTOGRAPH 1



MEZZANINE PHOTOGRAPH 2



CAFE ENTRANCE VIEW 2

0 1 2 3 4 5
Metres

GRADE A ALTERNATIVE

Project: St George's House
Address: 56 Peter St M2 3NQ
Scale & Date: 1:100 @ A3

Document: HAUNT
Existing Elevations - Internal

Doc Ref: 400 | PD | 0004 | -