


NOTE: EXISTING DISH TO BE RELOCATED TO THE PROPOSED TOWER. LOS SURVEY REQUIRED TO DETERMINE SUITABILITY OF THE PROPOSED LOCATION

NOTES:

1. R

1. REFER TO DRAWING No 215 FOR NOTES

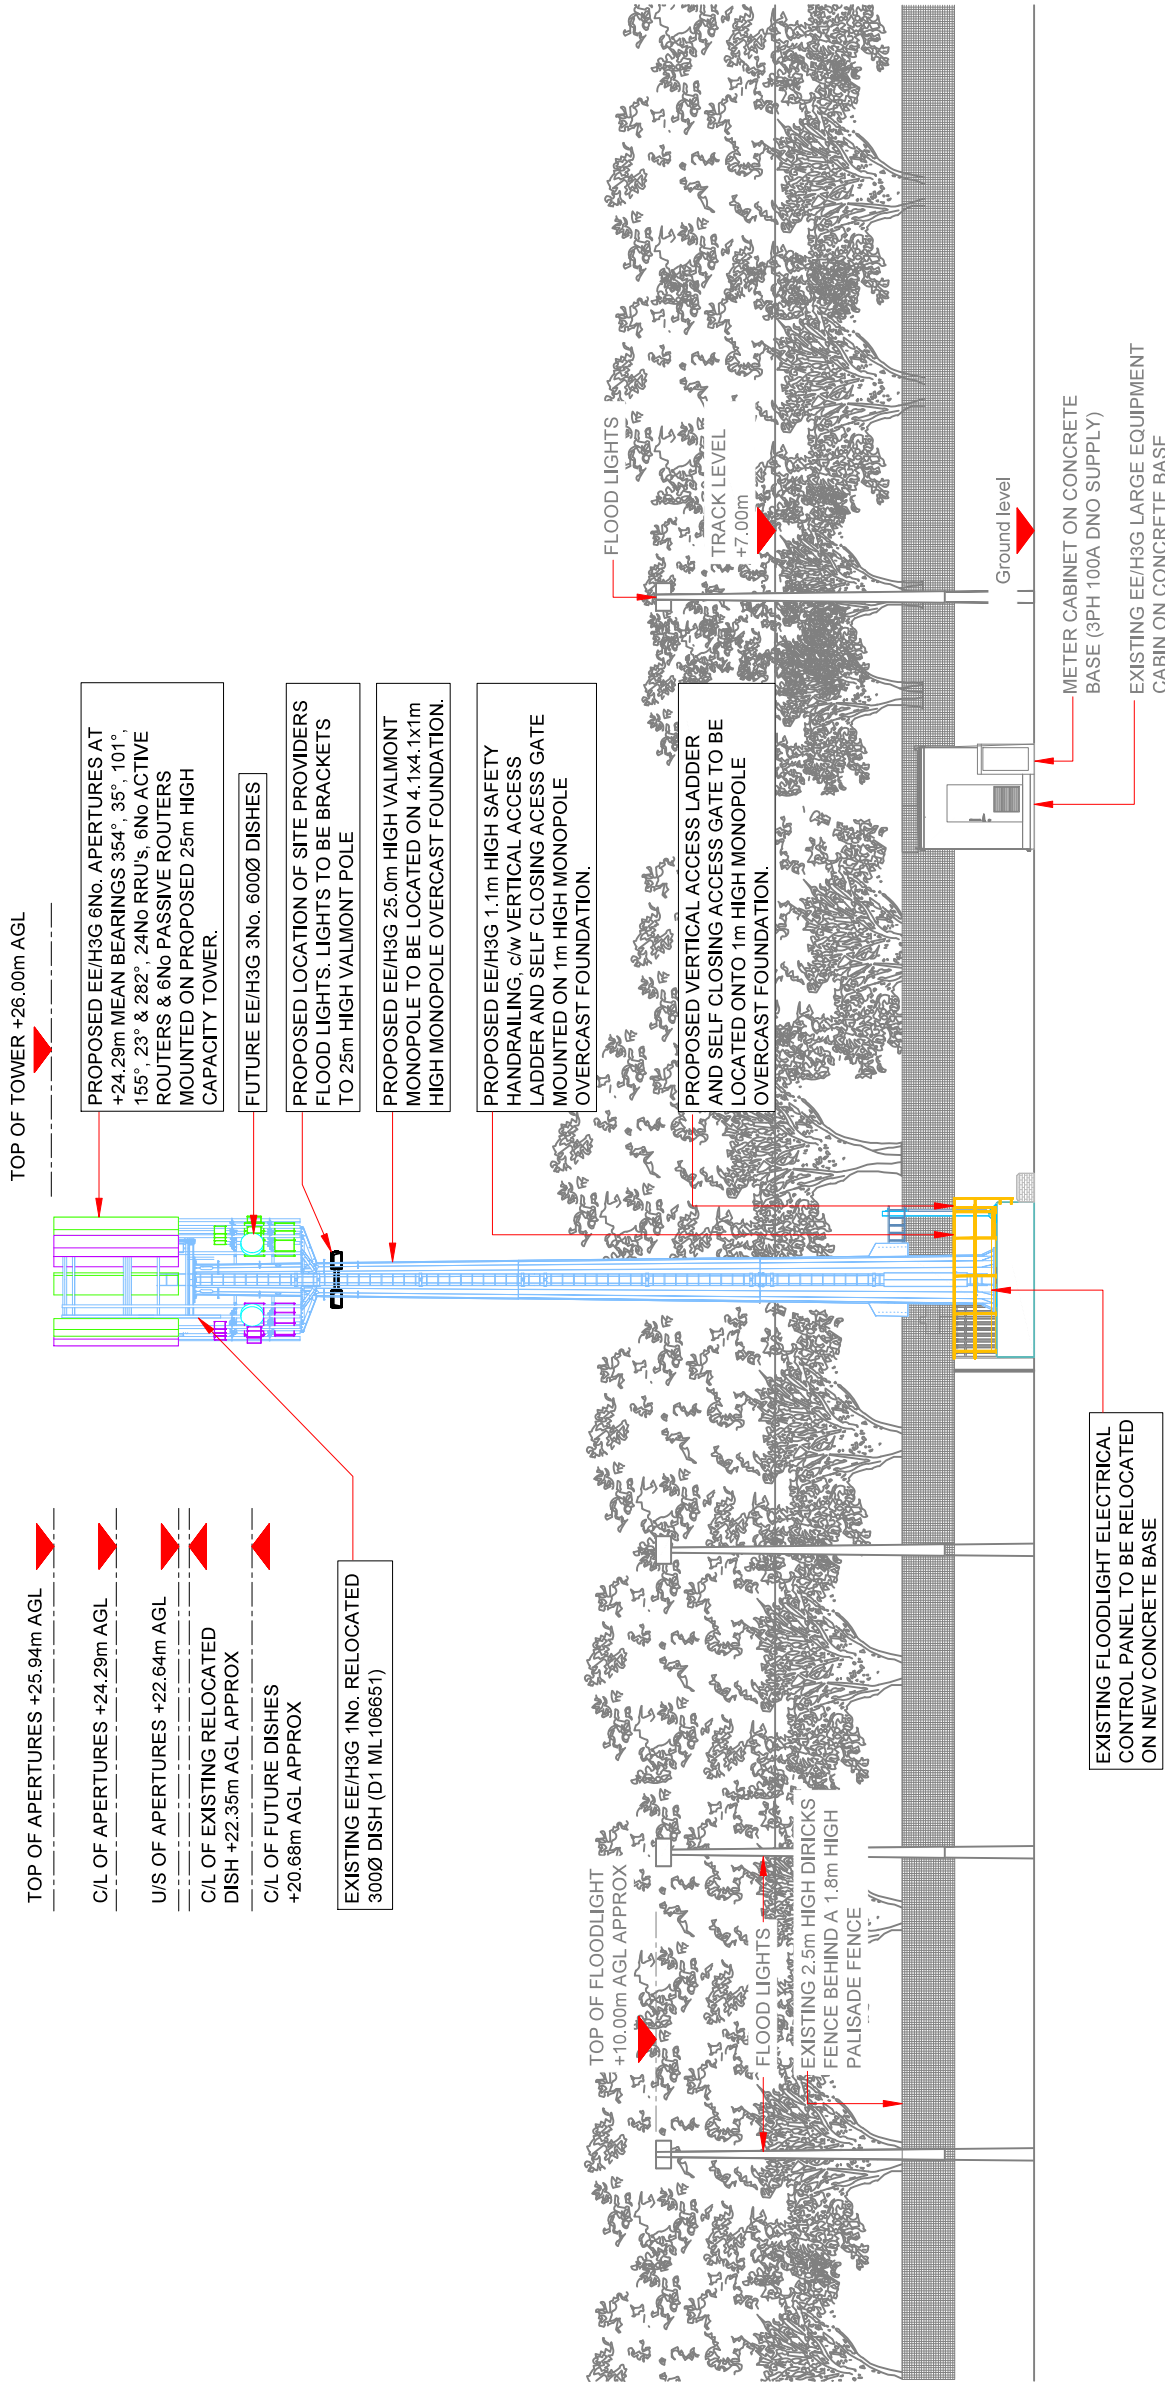

PROPOSED MAX CONFIGURATION ELEVATION



Master MBNL / EE / HQ3	Master MBNL	Project T&A	Purpose of Issue Planning	Issue D
Drawn MAH	26/04/2021	Revision / Upgrade Description: Existing cabin retained for revised cabinet layout. Tower foundation design modified to Overcast concept.		
Checked J. Maguire				
Approved C Yates				
Master MBNL / EE / HQ3	Master MBNL	Project T&A	Purpose of Issue Planning	Issue C
Drawn J. Howden	07/04/2021	Revision / Upgrade Description: Tower location amended		
Checked J. Maguire				
Approved C Yates				
Master MBNL / EE / HQ3	Master MBNL	Project T&A	Purpose of Issue Planning	Issue B
Drawn W. Reed	05/02/2021	Revision / Upgrade Description: Elevation revised		
Checked J. Maguire				
Approved C Yates				
Master MBNL / EE / HQ3	Master MBNL	Project T&A	Purpose of Issue Planning	Issue A
Drawn W. Reed	19/01/2021	Revision / Upgrade Description: First Issue - Site nomination dated: TBC		
Checked J. Maguire				
Approved C Yates				



Nashphase 3G UK Limited
 Station Road, 3D, Oldham Road
 Manchester, S14 1EH
 Tel: 01628 765 000
 Fax: 01628 765 021

H3G Base Station Information line
 Available 24 hours
 Available 7 days a week Monday to Friday



H3G
 The World's Best Mobile Network

Hartfield Business Park
 Hartfield
 Horsham
 AL10 9BW

Tel: 01707 315000
 Fax: 01707 319001

Mobile Broadband Network Limited
Sixth Floor, Thames Tower, Station Road, Reading, RG1 1LX

Design Consultant & Principal Contractor:

WALDON TELECOM
PHOENIX HOUSE
PYRFORD ROAD
WEST BYFLEET
SURREY
KT14 6RA

TEL : 01932 411011
FAX : 01932 411012

TEL : 01932 411011
FAX : 01932 411012

Site Name: **UMIST UMTECH PLAYING FIELDS**

Site ID: 708104

Address:

MEA CENTRAL
DA LYTHAM ROAD
MANCHESTER
M14 6PL

Title: 265 MAX CONFIGURATION ELEVATION

Project: T&A

Purpose of Issue:

GENERAL ARRANGEMENT

EE Cell ID: 93688	MBNL Cell ID: MAN111	3UK Cell ID: M0400
-----------------------------	--------------------------------	------------------------------

Master Drawing No:

708104_MAN111_93688_M0400_M004