


NOTE: DO NOT SCALE FROM THIS DRAWING. ALL ERRORS AND OMISSIONS TO BE REPORTED TO WALKER DESIGN.

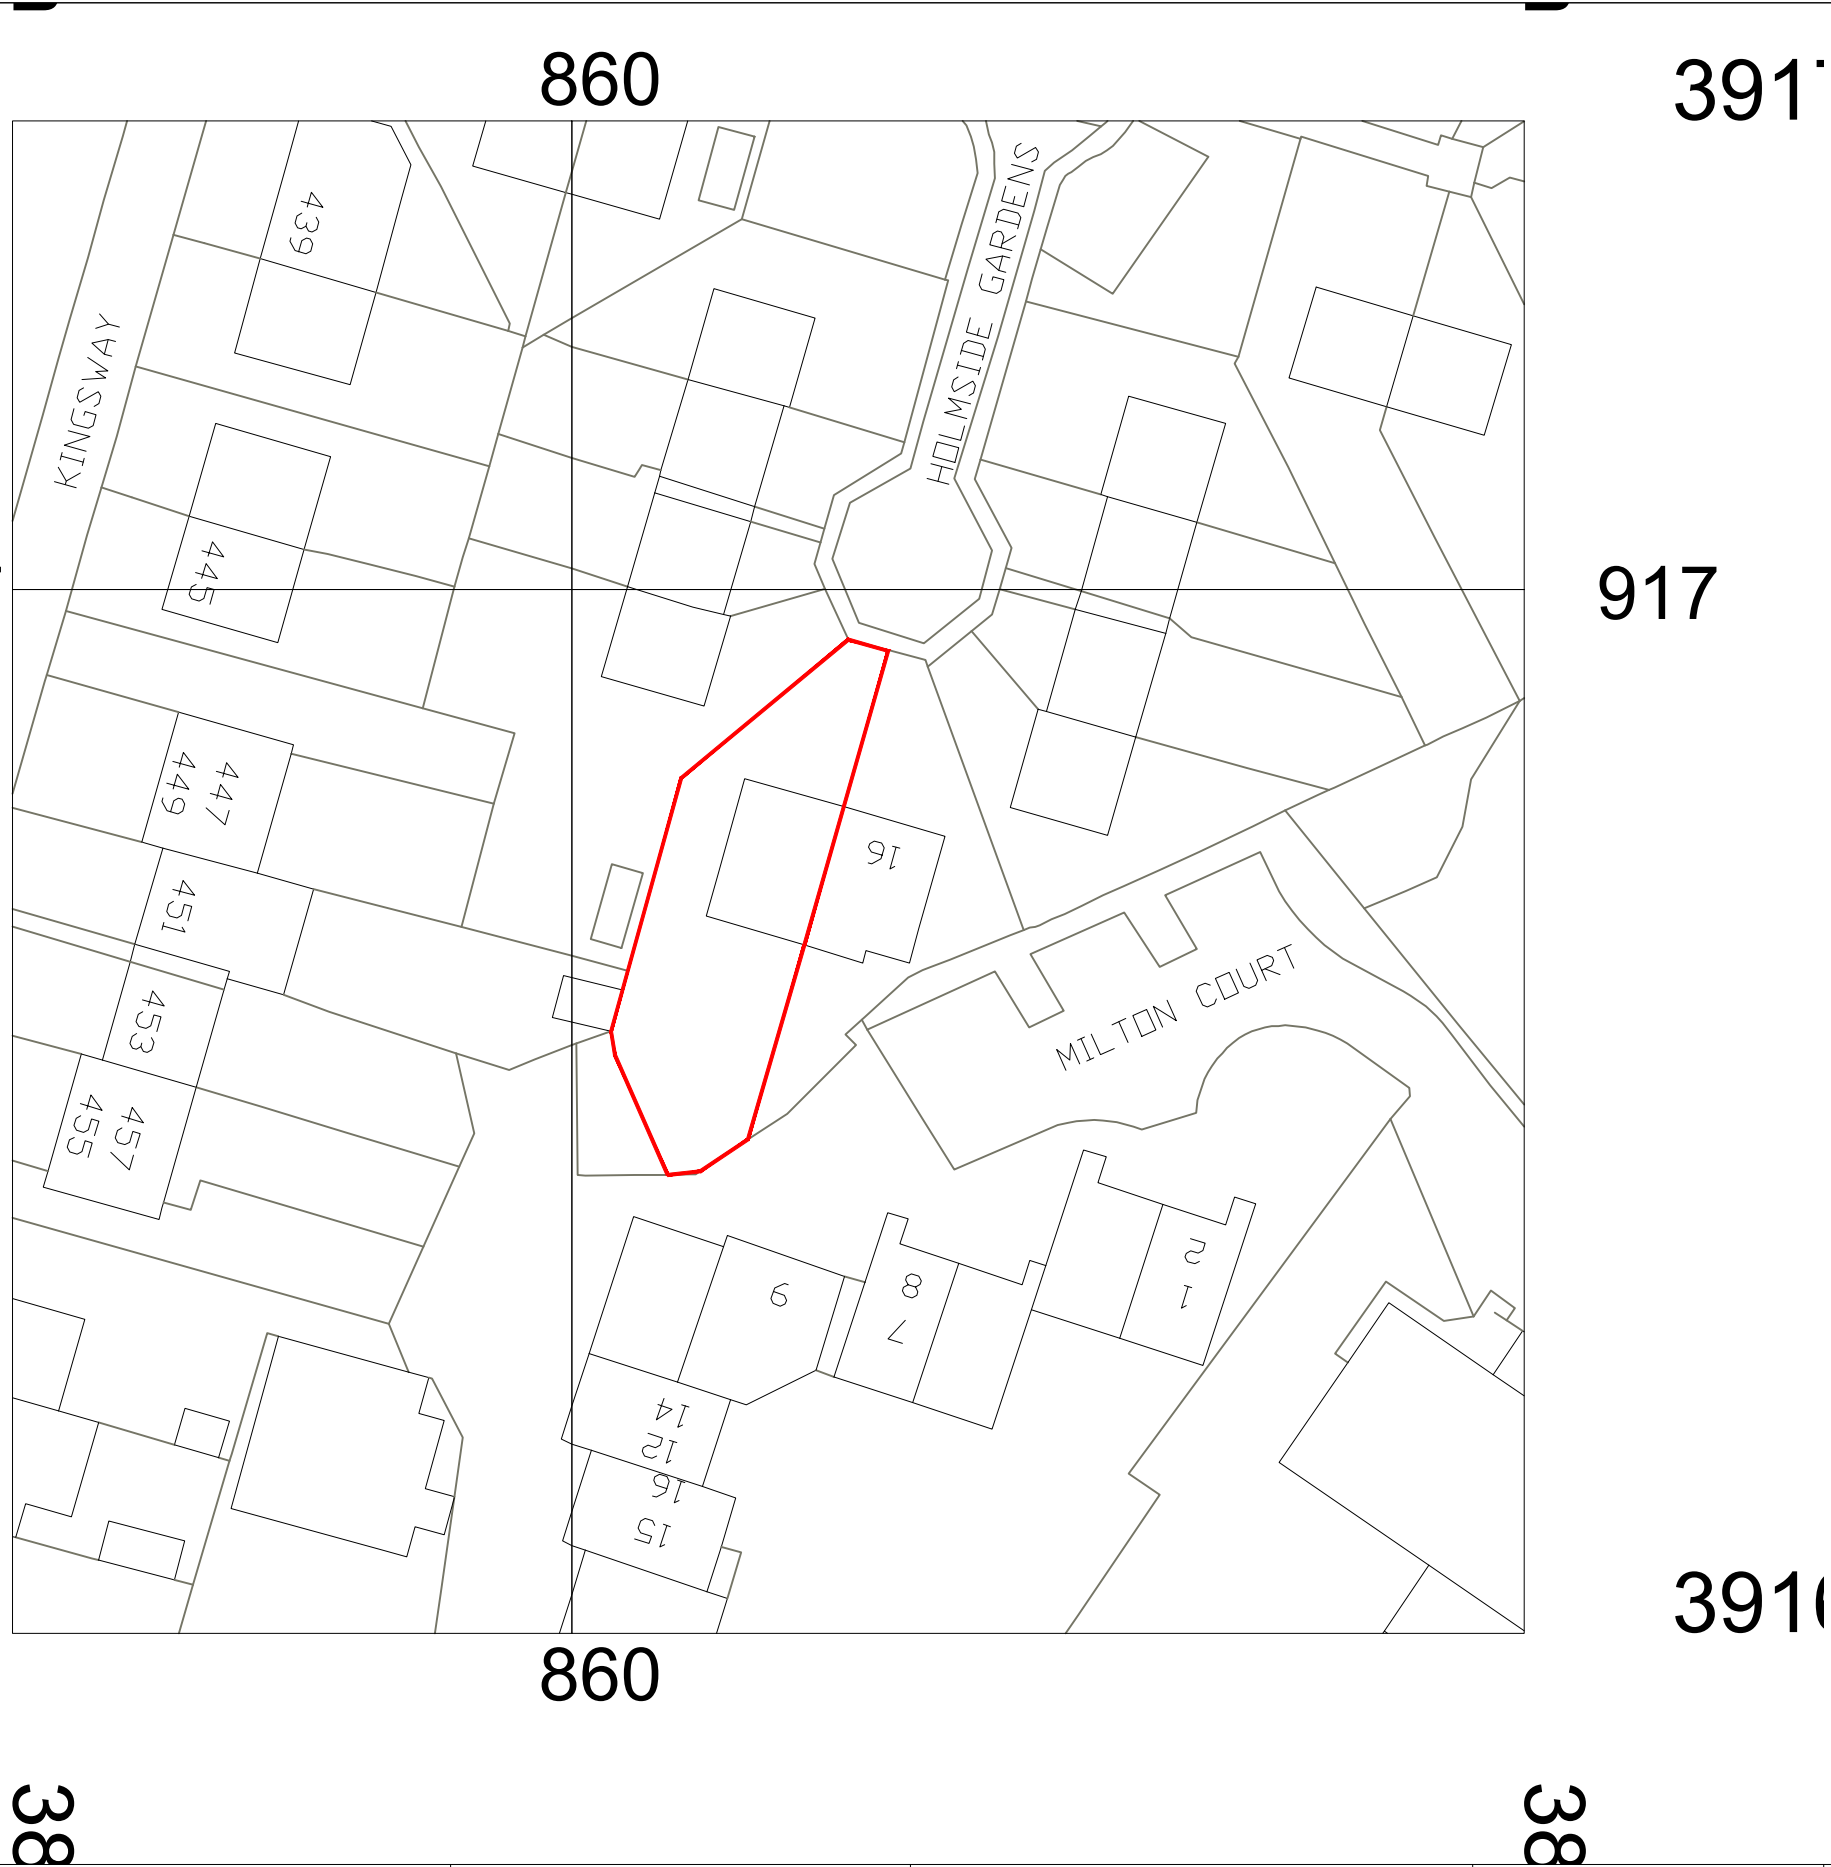

38

38

MR & MRS AZRA-SMITH	14 HOLMSIDE GARDENS, BURNAGE MANCHESTER	BLOCK PLAN	2278.P.104	1:500	WALKER DESIGN UNIT B, FIRST FLOOR, LOSTOCK OFFICE PARK, LYNSTOCK WAY, BOLTON, BL6 4SG TELEPHONE: 01204 357822 EMAIL: INFO@WALKER-DESIGN.NET
CLIENT.	PROJECT.	DRAWING TITLE.	DRAWING NO.	SCALE@A3	

