
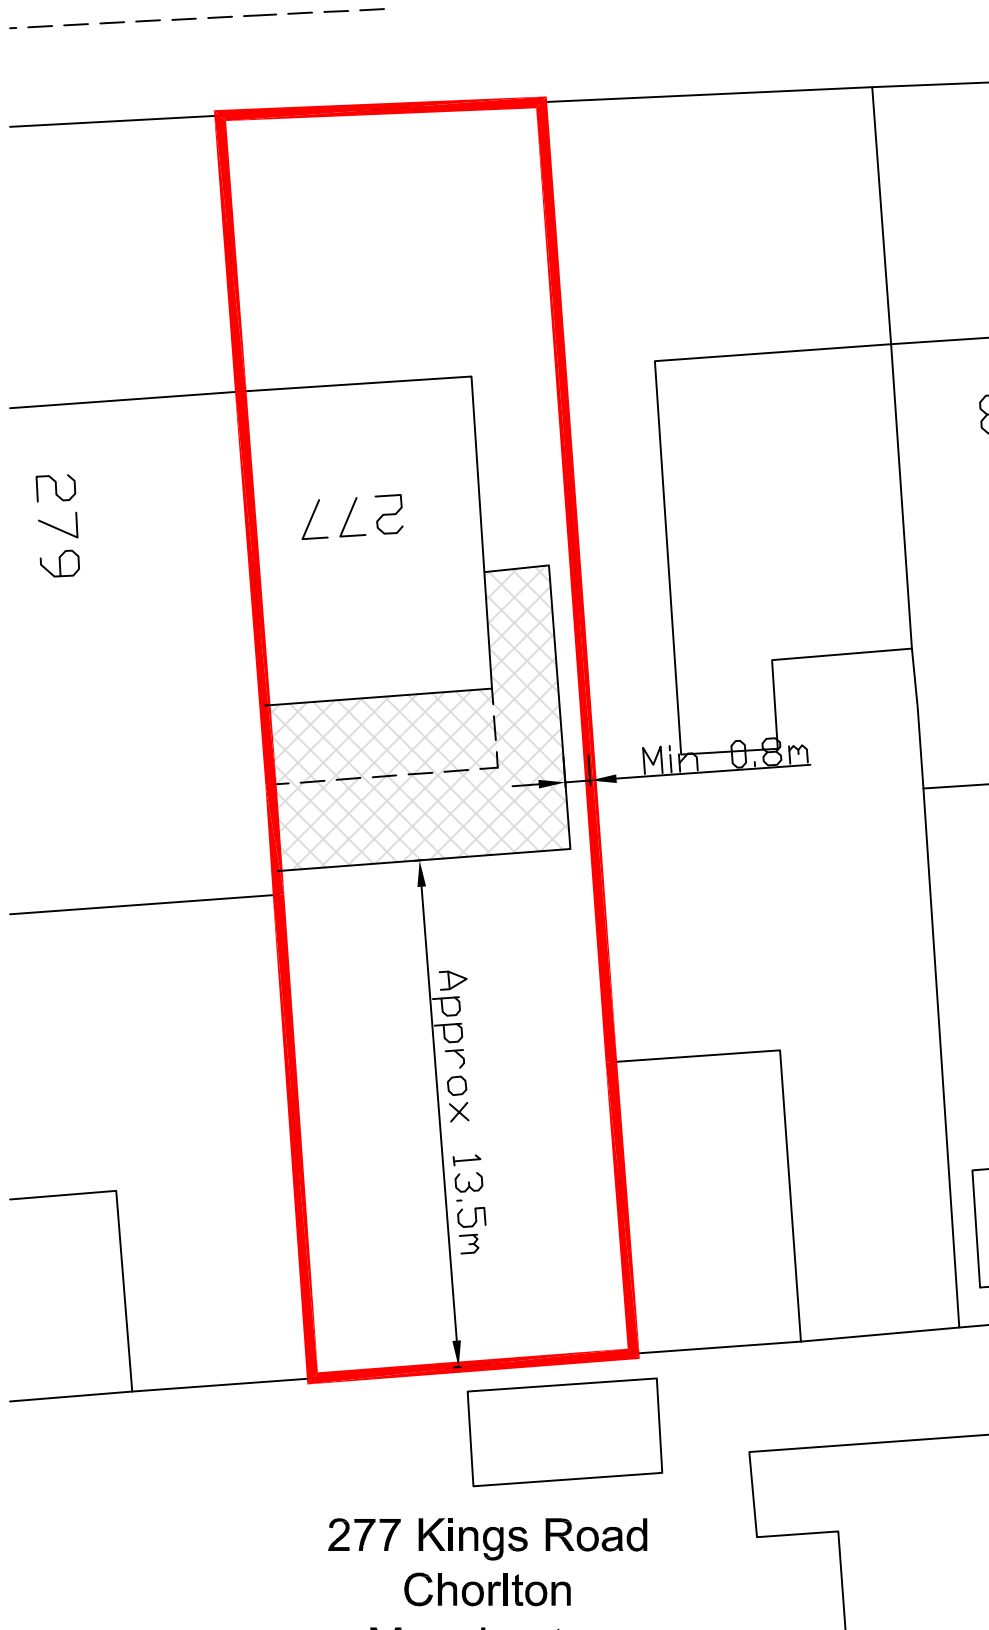


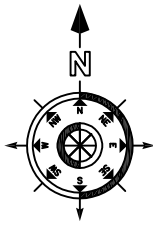

277 Kings Road
Chorlton
Manchester
M21 0XQ

Proposed Block Plan - 1:200