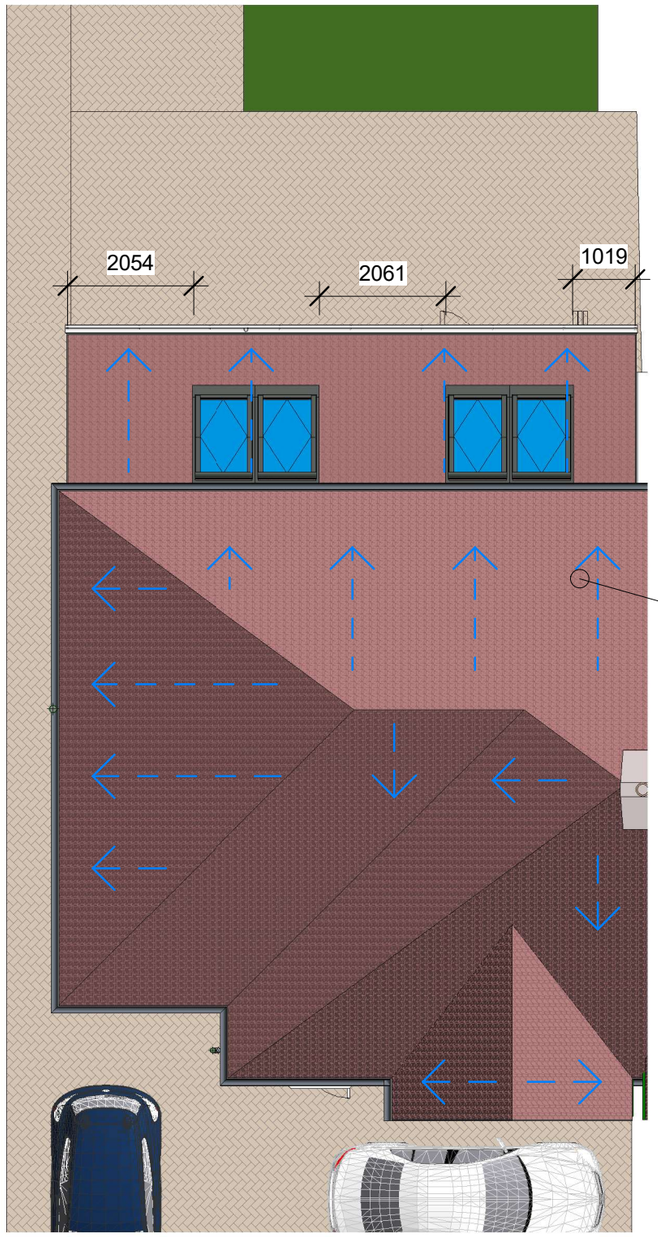

All roof slopes assumed to be 38 degrees.Alterations to hipped roof to match the existing.

1 Roof Plan - Proposed

1 : 100

0 1 2 3 4 5 10

GRAPHIC SCALE: 1:100

N

CLIENT

H & D Gollins

PROJECT

Single Storey Wrap Around and 2 Storey Side Extensions

ADDRESS

84 Longley Lane, Northenden, Manchester M22 4JF

Proposed Floor Plans 2

Project number	024	Drawing Number	024-FP-004
Date	11/03/21		
Drawn by	T. Ireland	Status	Concept
Revision	0	Scale	1 : 100 @ A3

Trend
Architectural Design

T: 07757911037
E: thomas.ireland@trend-architectural.co.uk
W: www.trend-architectural.co.uk

© TREND ARCHITECTURAL DESIGN LIMITED
THIS DRAWING IS THE SUBJECT OF COPYRIGHT WHICH VESTS IN TREND ARCHITECTURAL DESIGN LIMITED. IT IS AN INFRINGEMENT OF COPYRIGHT TO REPRODUCE THIS DRAWING, BY WHATEVER MEANS, INCLUDING ELECTRONIC, WITHOUT THE EXPRESS WRITTEN CONSENT OF TREND ARCHITECTURAL DESIGN LIMITED WHICH RESERVES ALL ITS RIGHTS.
TREND ARCHITECTURAL DESIGN LIMITED ASSERTS ITS RIGHTS TO BE IDENTIFIED AS THE AUTHOR OF THIS DESIGN

- ALL DIMENSIONS TO BE CHECKED ON SITE
- ERRORS/EMISSIONS TO BE REPORTED TO DESIGNER
- DO NOT SCALE FROM DRAWING
- DRAWING TO BE READ IN CONJUNCTION WITH THE HEALTH AND SAFETY PLAN AND ALL RELEVANT RISK ASSESSMENTS

25/03/2021 10:24:31