

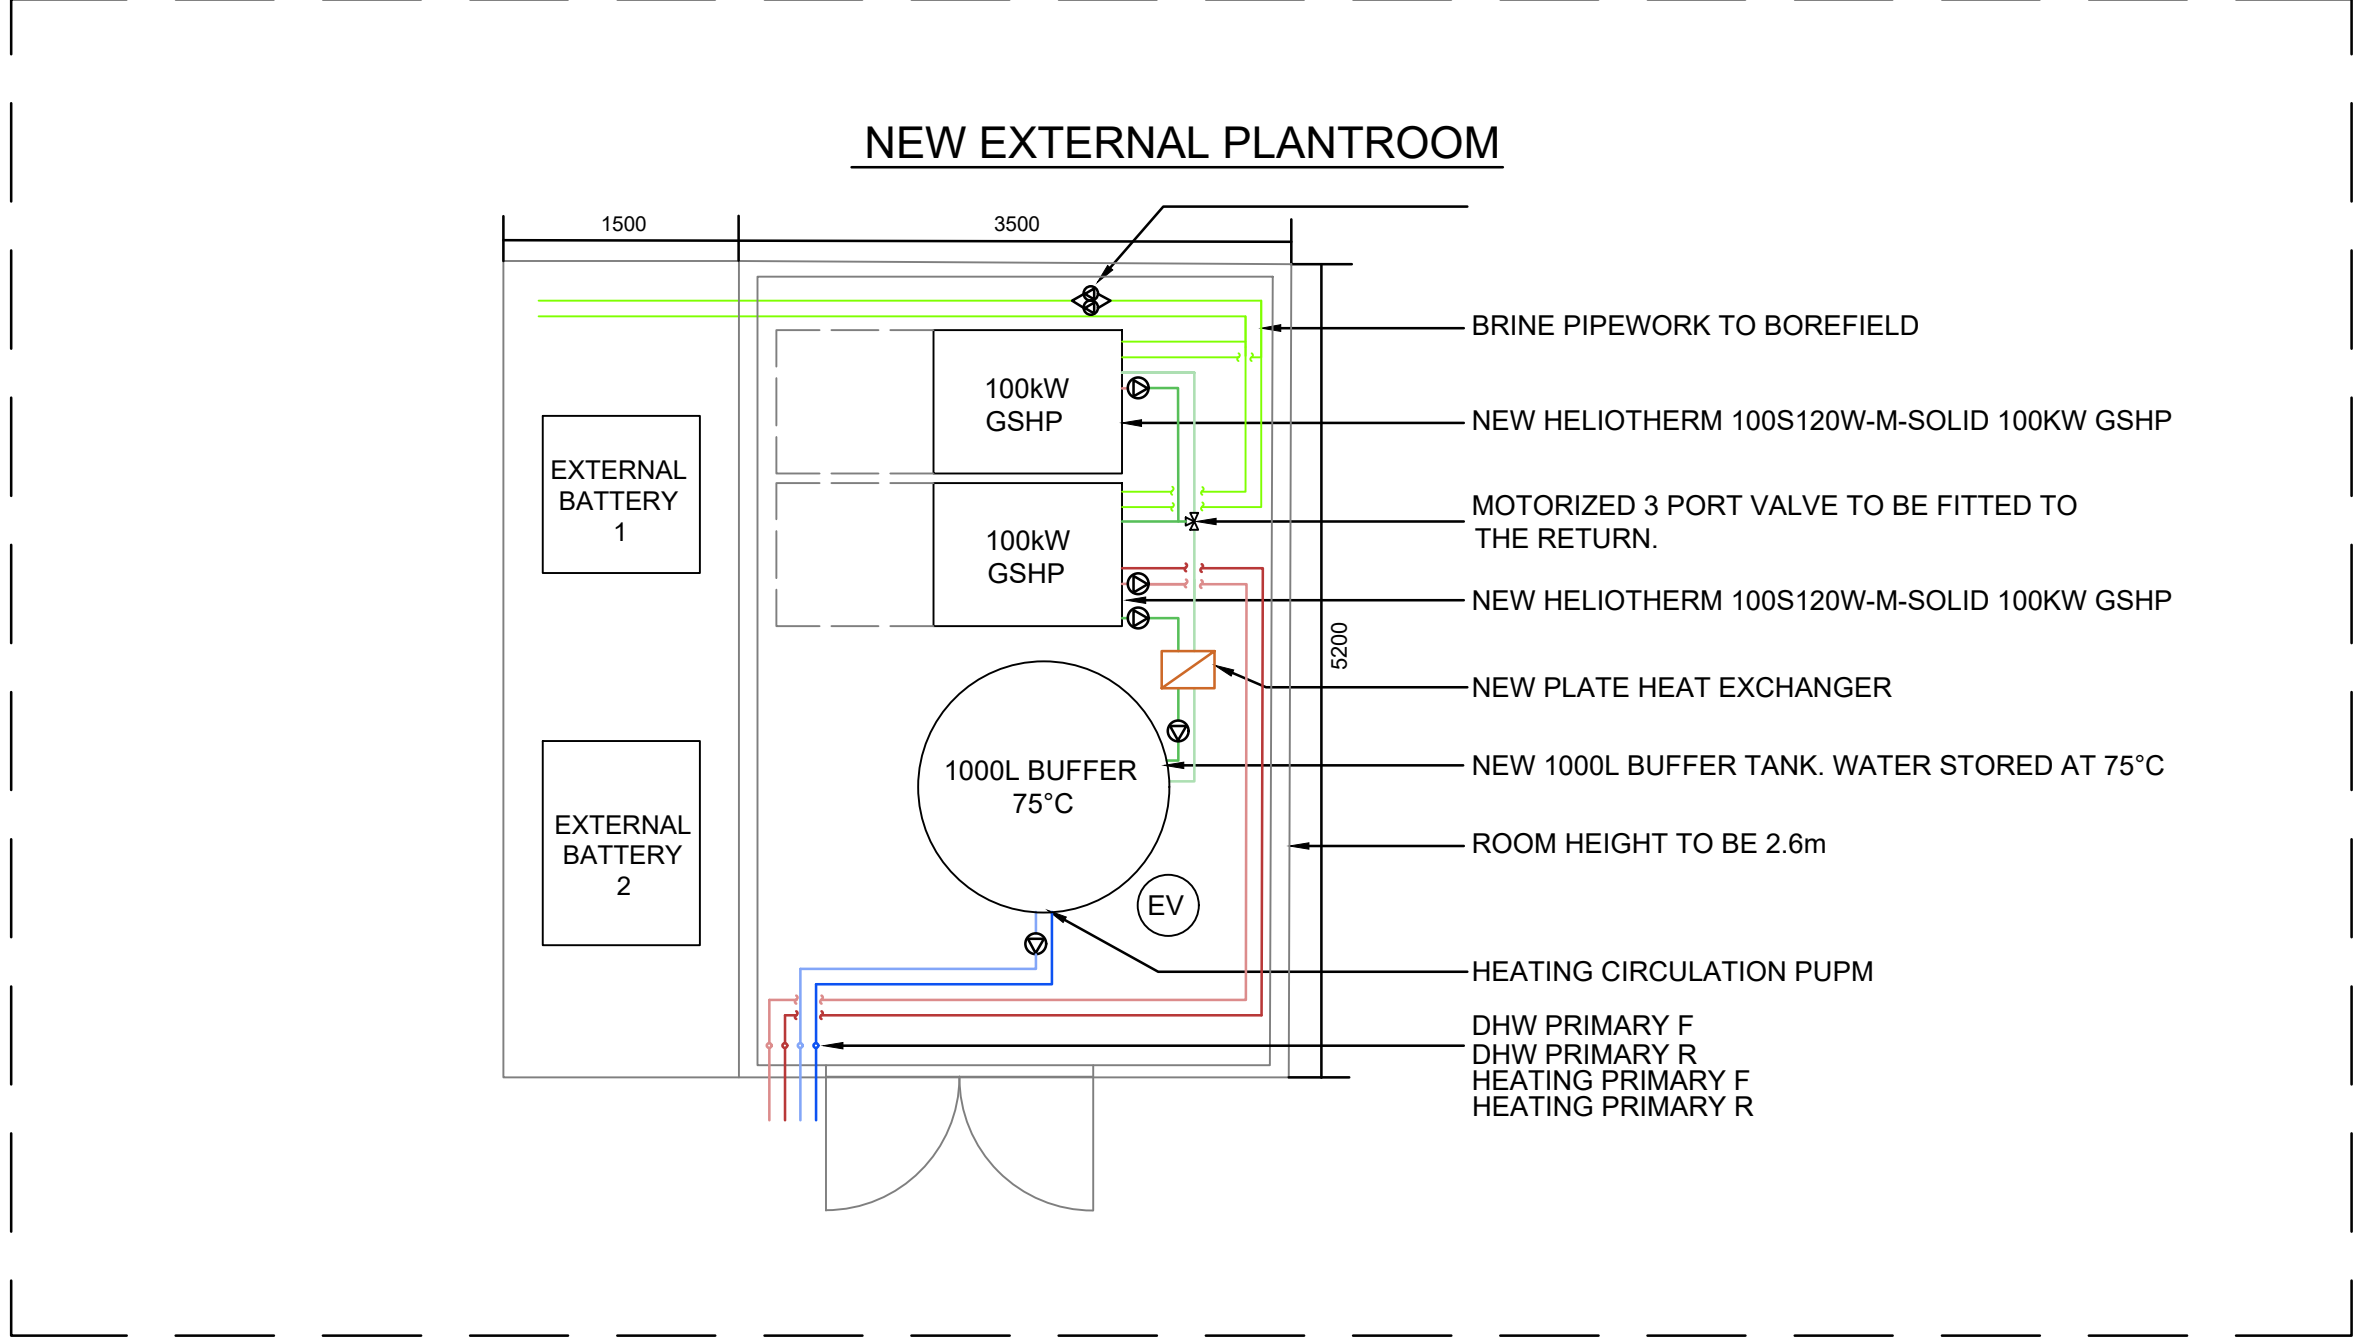


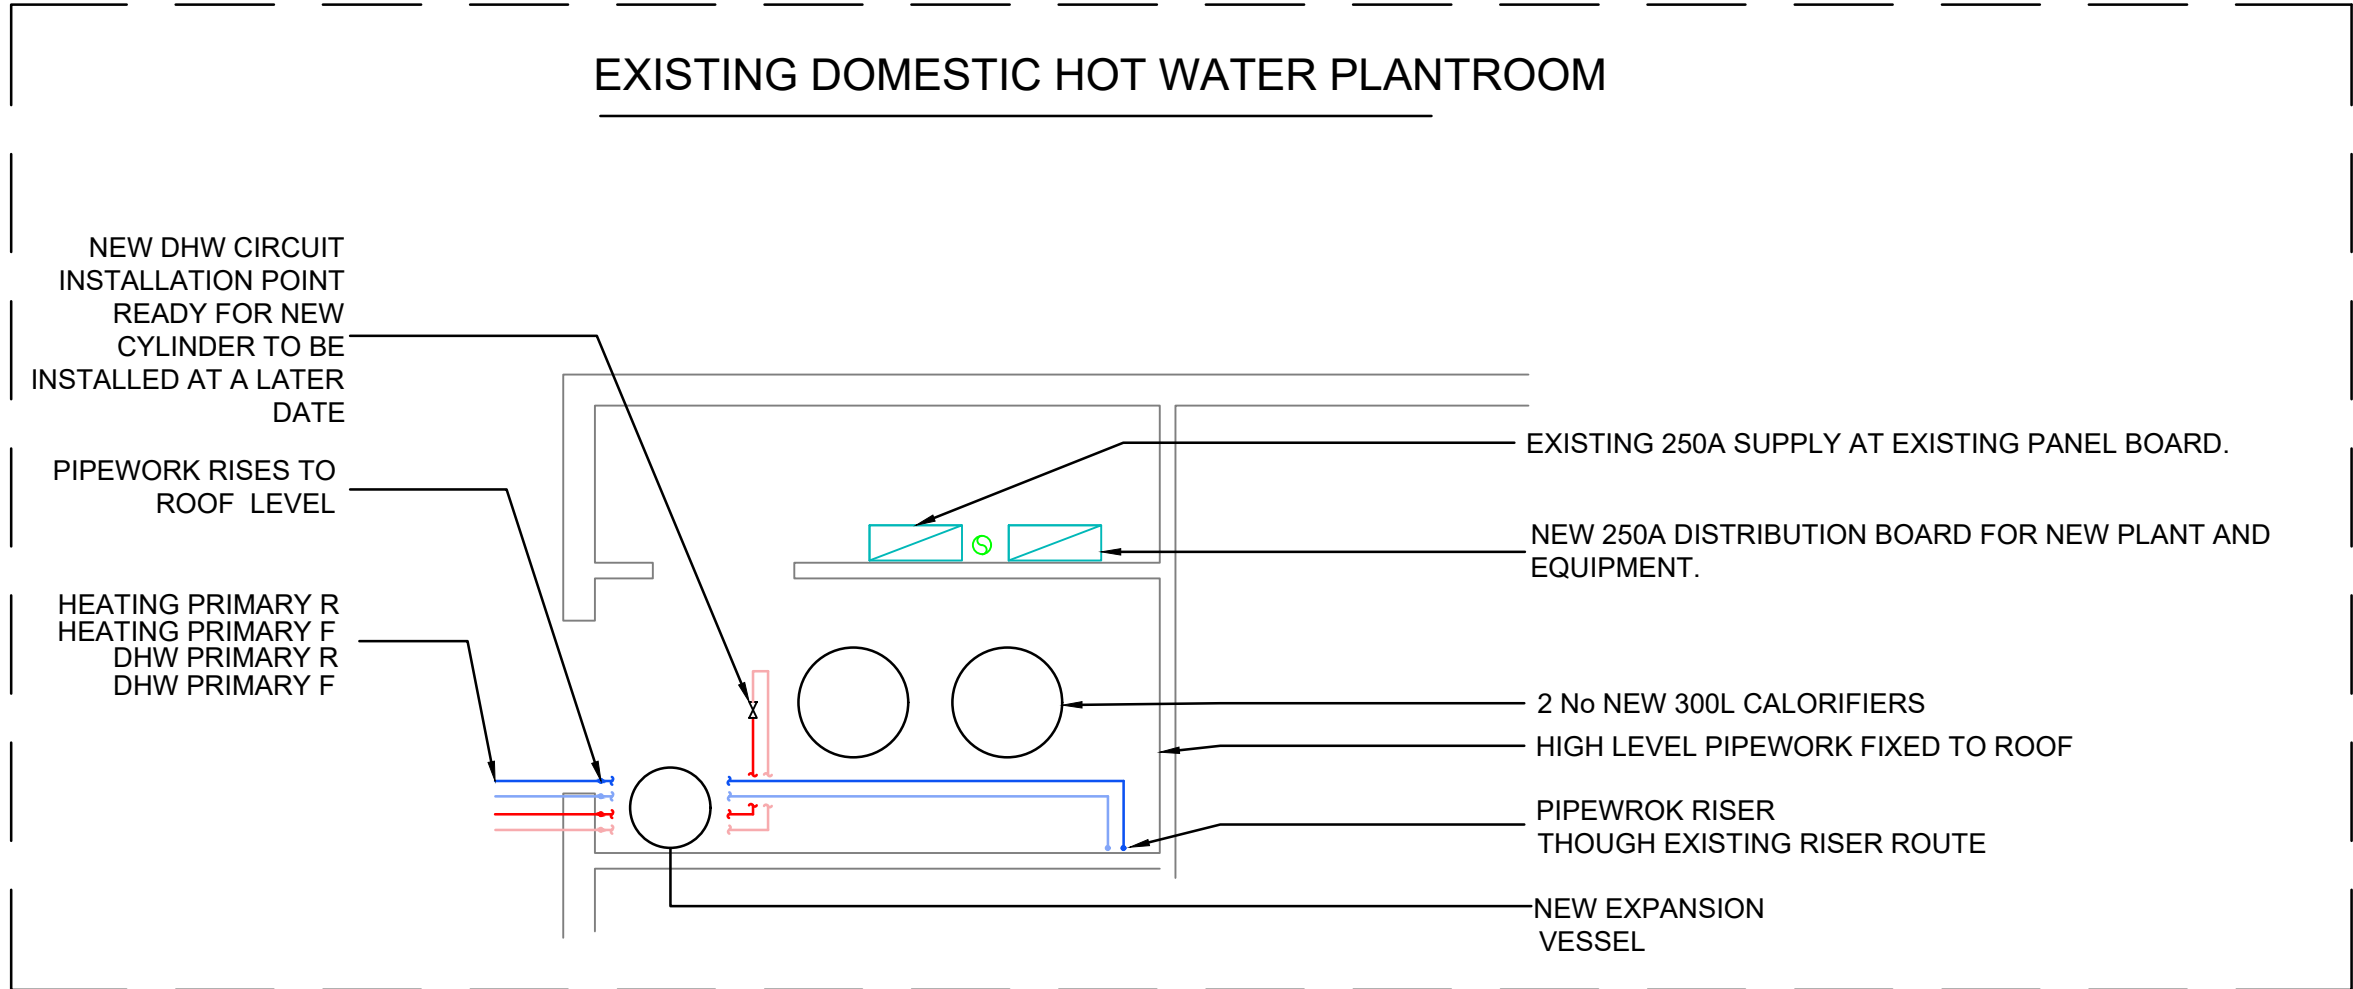

SCALE
1:50

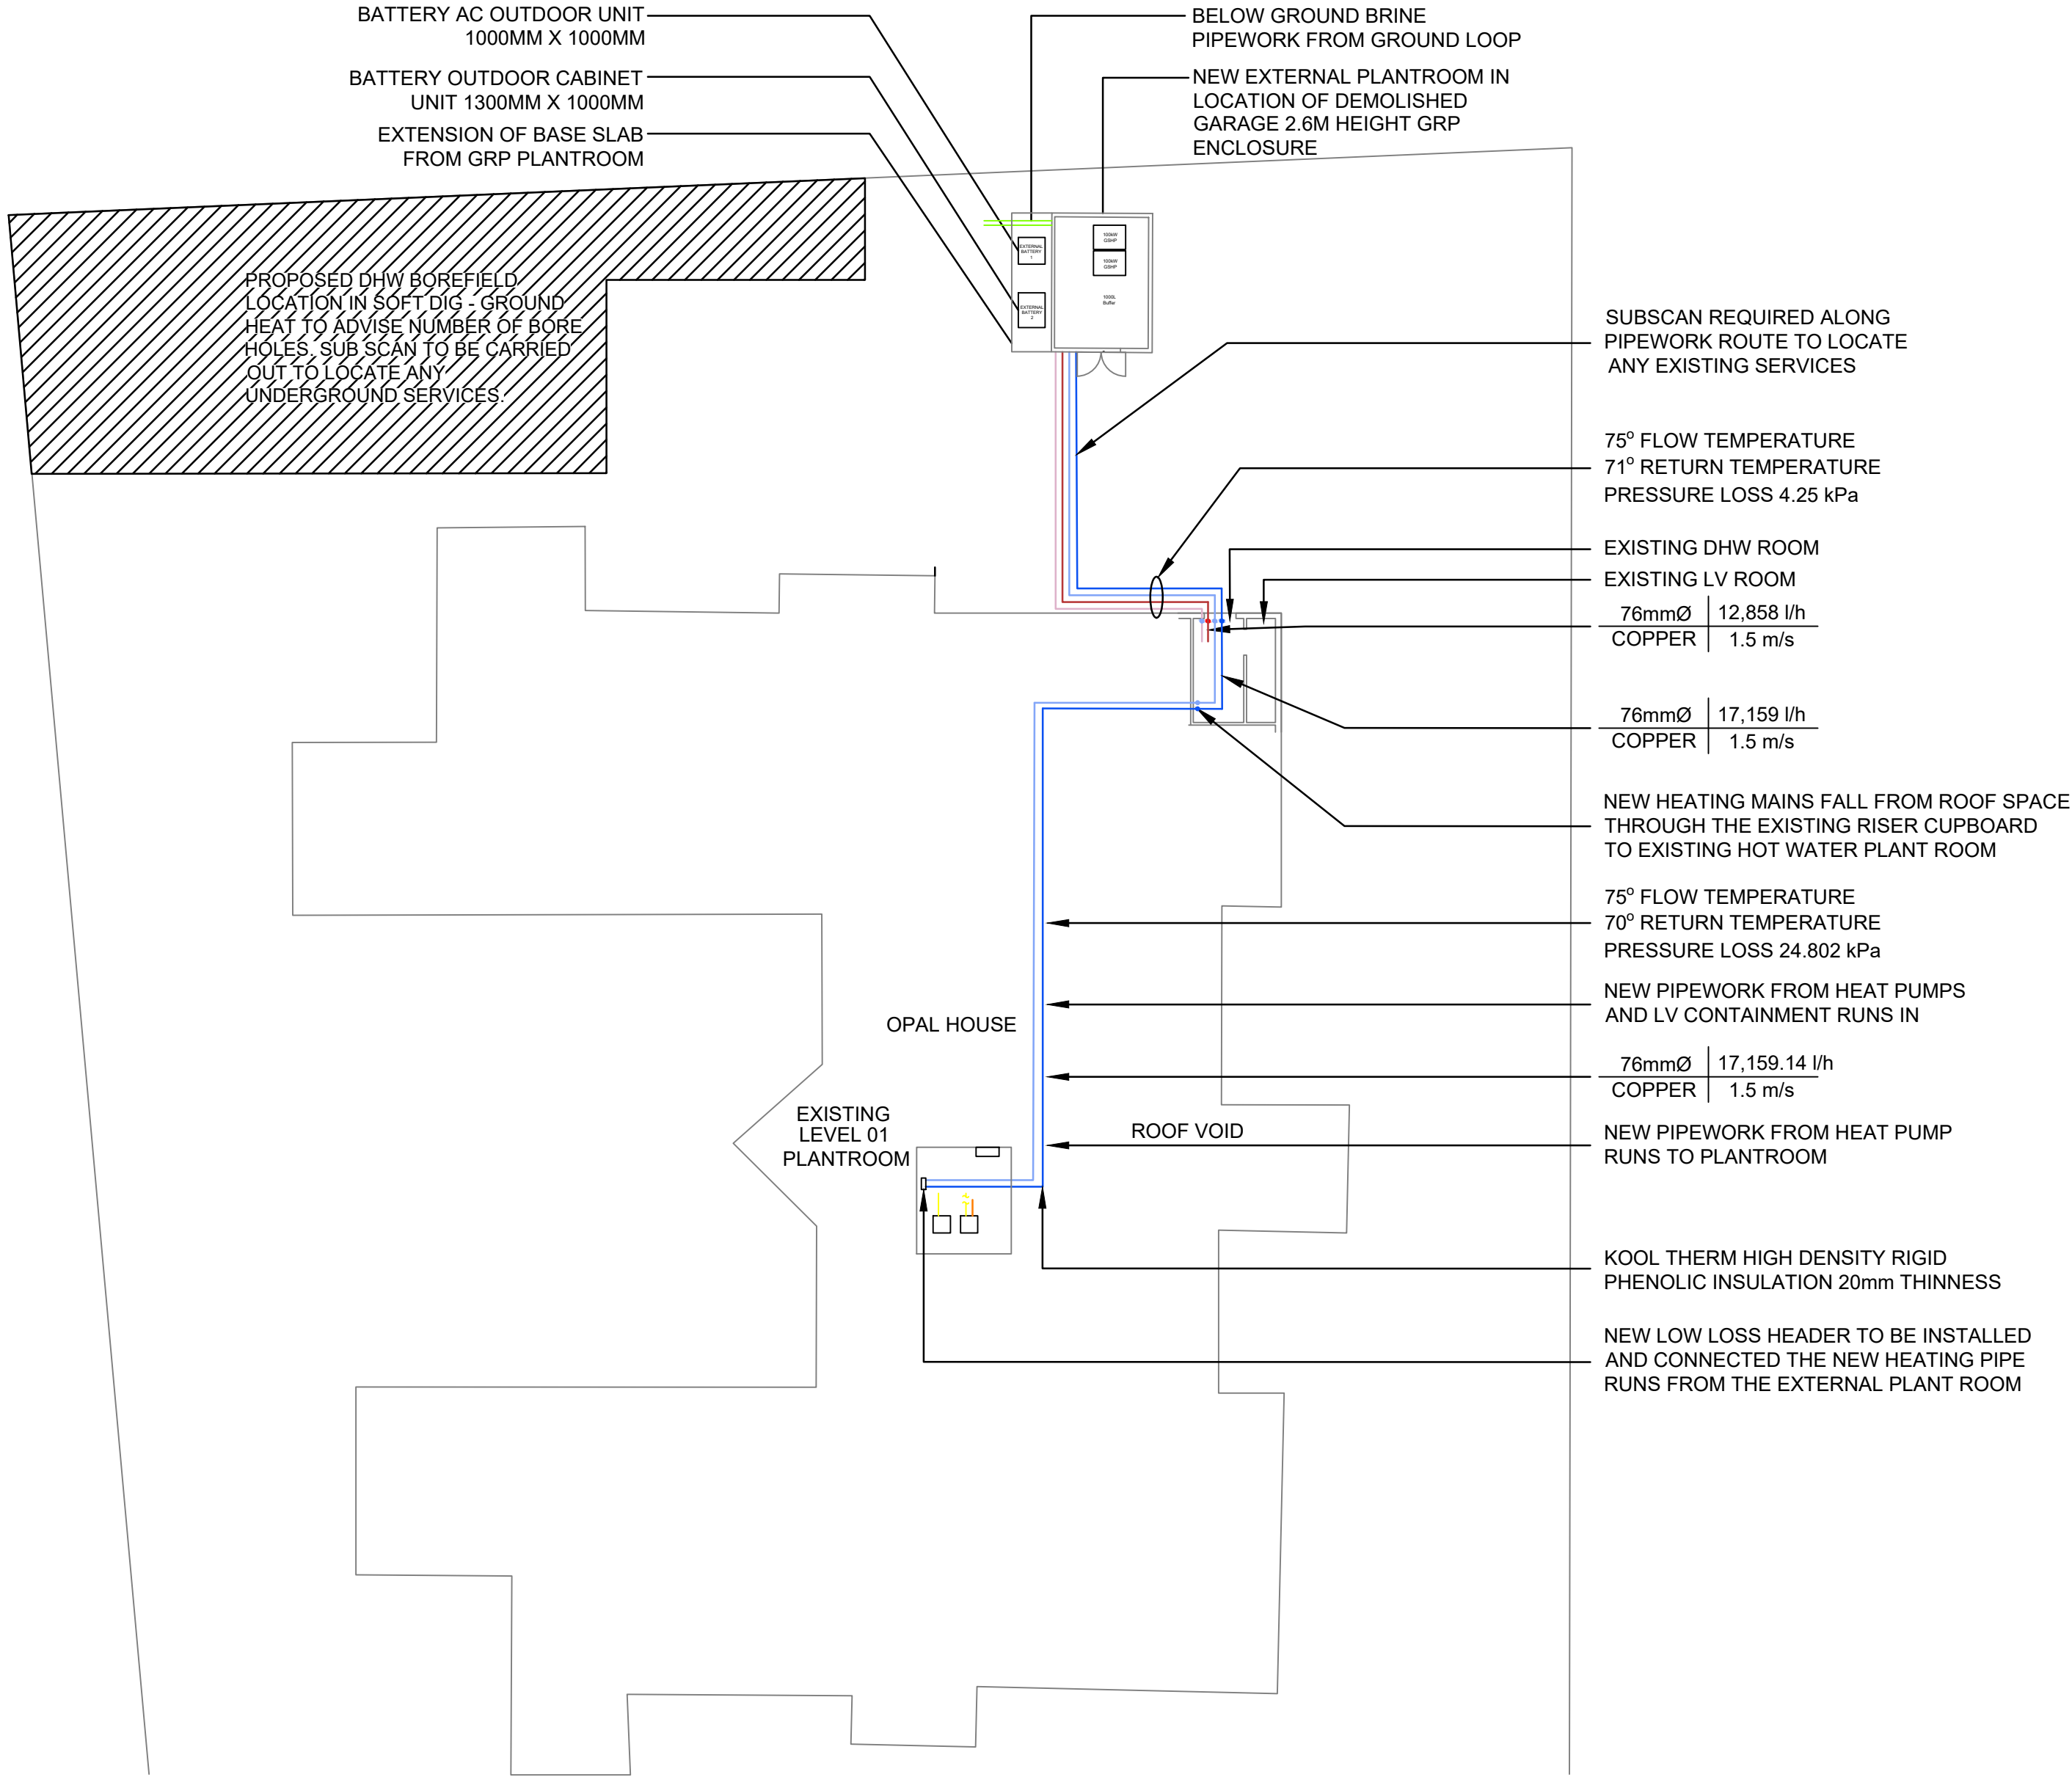

SCALE
1:200

DISCLAIMER NOTES:

- THIS DOCUMENT IS COPYRIGHT OF THE ORIGINATOR AND MUST BE TREATED AS CONFIDENTIAL.
- THIS DOCUMENT MUST NOT BE ALTERED, REPRODUCED OR DISTRIBUTED WITHOUT PRIOR WRITTEN CONSENT OF THE ORIGINATOR
- THIS DOCUMENT MUST NOT BE ALTERED - THE ORIGINATOR ACCEPTS NO RESPONSIBILITY FOR ANY DISCREPANCIES ARISING AS A RESULT OF THE ORIGINATORS INFORMATION BEING ALTERED BY OTHERS
- ANY DISCREPANCY MUST BE REPORTED TO THE ORIGINATOR
- DO NOT SCALE THIS DOCUMENT - USE FIGURED DIMENSIONS ONLY
- ALL DIMENSIONS MUST BE CHECKED ON SITE PRIOR TO COMMENCEMENT OF ANY RELATED WORKS
- THIS DOCUMENT MUST BE READ IN CONJUNCTION WITH ALL SUPPORTING DOCUMENTS PRODUCED BY THE ORIGINATOR AND OTHER PROJECT DISCIPLINES
- THE ORIGINATOR ACCEPTS NO RESPONSIBILITY FOR THE ACCURACY OF BACKGROUND INFORMATION PRODUCED BY THIRD PARTIES - THIS MUST BE TREATED AS INDICATIVE ONLY
- USERS OF THIS DOCUMENT ARE RESPONSIBLE FOR CHECKING WHICH REVISION IS CURRENT
- THE DOCUMENT STATUS "INFORMATION" OR "PRELIMINARY", INDICATES THAT THIS DRAWING IS FOR REFERENCE PURPOSES ONLY - THE ORIGINATOR WILL ACCEPT NO RESPONSIBILITY FOR THE COMPLETENESS OF INFORMATION UNDER THIS STATUS
- THE DOCUMENT STATUS "RECORD" OR "AS BUILT" HAS BEEN PREPARED, IN PART, BASED UPON INFORMATION FURNISHED BY OTHERS. WHILE THIS INFORMATION IS BELIEVED TO BE RELIABLE, THE ORIGINATOR ASSUMES NO RESPONSIBILITY FOR THE ACCURACY OF THIS "RECORD" OR "AS BUILT" DOCUMENT OR FOR ANY ERRORS OR OMISSIONS THAT MAY HAVE BEEN INCORPORATED INTO IT AS A RESULT OF INCORRECT INFORMATION PROVIDED TO THE ORIGINATOR. THOSE RELYING ON THE "RECORD" OR "AS BUILT" DOCUMENT ARE ADVISED TO OBTAIN INDEPENDENT VERIFICATION OF ITS ACCURACY

DRAWING NOTES:				
P6	PLANT ROOM LAYOUT UPDATED IN ACCORDANCE WITH BOUYGUES COMMENTS	24.02.22	KA	CB
P5	PLANT ROOM LAYOUT UPDATED IN ACCORDANCE WITH BOUYGUES COMMENTS	21.01.22	KA	CB
P4	FOR COSTING - BATTERY STORAGE UPDATED	30.04.21	KW	LA
P3	FOR COSTING - TYPICAL SCHEMATIC ADDED	29.04.21	KW	LA
P2	FOR COSTING - BMS CHANGED TO SCHNEIDER	15.03.21	KW	LA
P1	FOR COSTING	12.03.21	KW	LA
REV	DESCRIPTION	DATE	BY	CHKD

ORIGINATOR:

RIDGE
PROPERTY & CONSTRUCTION CONSULTANTS

BELVEDERE HOUSE, 5TH FLOOR
12 BOOTH STREET
MANCHESTER
M2 4AW

TEL: 0161 833 9579
FAX: 01993 815001
WWW.RIDGE.CO.UK

CLIENT:

NHS

IN ASSOCIATION WITH:

AMEON / GROUND HEAT / Q ENERGY

PROJECT:

**MFT DECARBONISATION
OPAL HOUSE
WYTHENSHAW**

TITLE:

**BOILER AND DHW GENERATOR
REPLACEMENT & BATTERY STORAGE
INSTALLATION**

DRAWN BY:	KW	SCALE:	NTS	@	A1
CHECKED BY:	LA	DATE:	12/12/21		

STATUS:

STAGE 2

DRAWING No:							
PROJECT:	ORG:	ZONE:	LEVEL:	TYPE:	ROLE:	NUMBER:	REV:
5014550	RDG	XX	00	SK	ME	0001	P6