Copyright of this drawing is vested in Jon Matthews Architects and it must not be copied or reproduced without written consent. Figured dimensions only are to be taken from this drawing. Do not scale from this drawing.

All Contractors must visit the site and are responsible for taking and checking all dimensions relative to their work. Jon Matthews Architects are to be advised of any variation between drawings and site conditions.

Electronic data/ drawings issued as 'read only' and should not be interrogated for measurement. All dimensions and levels should be 'read only' from those values stated ie text, on the drawings.

CONSTRUCTION - It is considered that the proposed works are within the scope of a competent Contractor and as such no unusual hazards have been identified, refer to relevant Kayl Scheduled Deadpans Risk Assessment.

KEY PLAN:

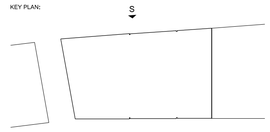

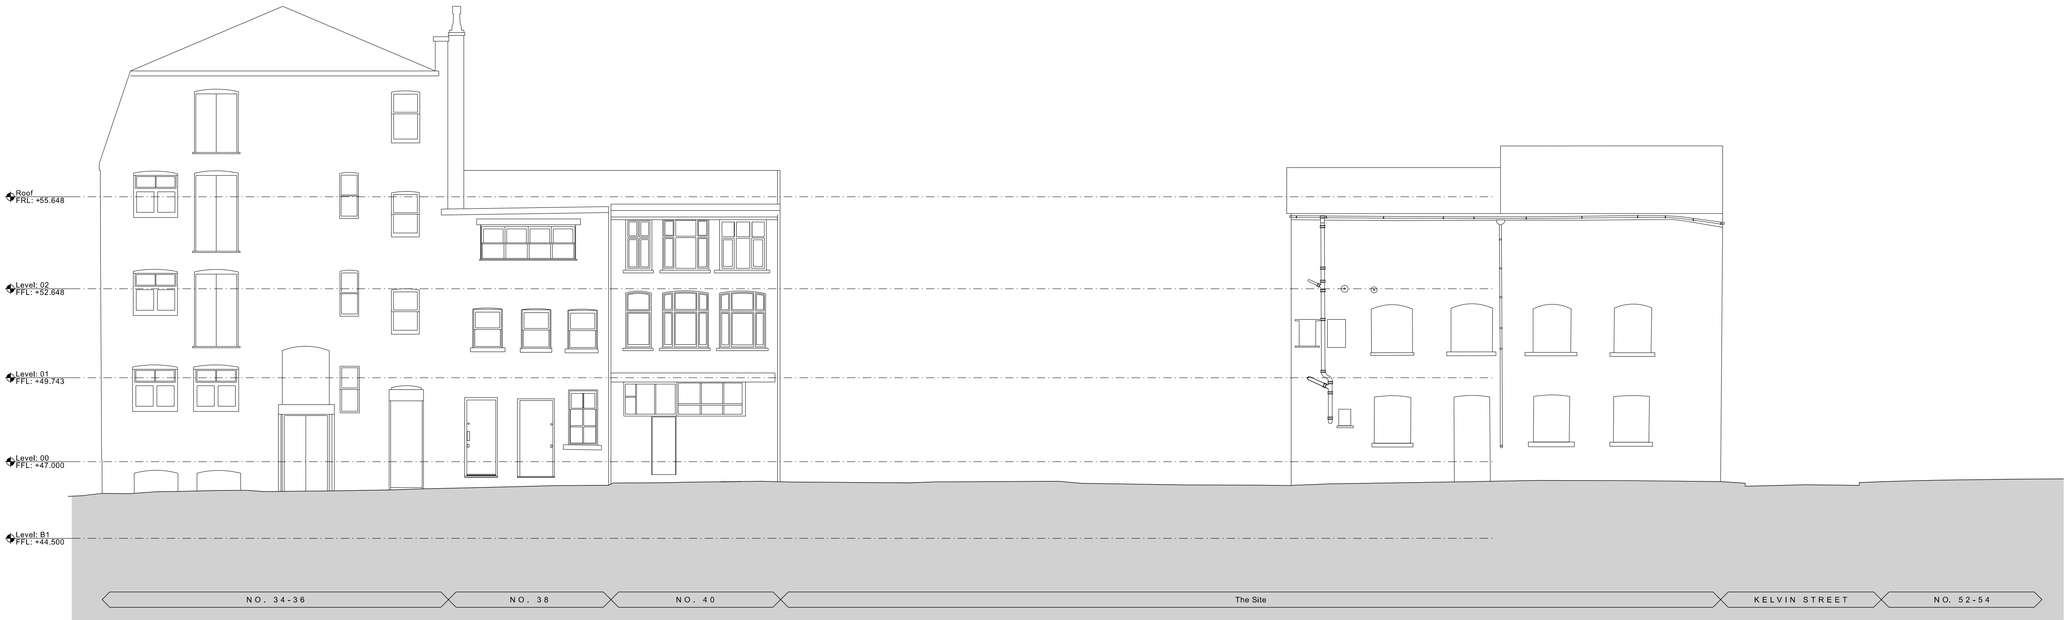

South Elevation

REV:	DATE:	DETAILS:

22A City Tower
Piccadilly Plaza
New York St
Manchester
M1 4BT

Jon Matthews Architects

PROJECT:
42 - 46 Thomas Street
Demolition of Listed Structures

TITLE:
Post Demolition South Elevation

SCALE:	ORIGIN DATE:	DRAWN:	CHECKED:
1:100 @A1	10/12/19	RW	JC

STATUS:
Planning

PROJECT	DRAWING NO:	REV:
05013	_B1_04_1701	-