



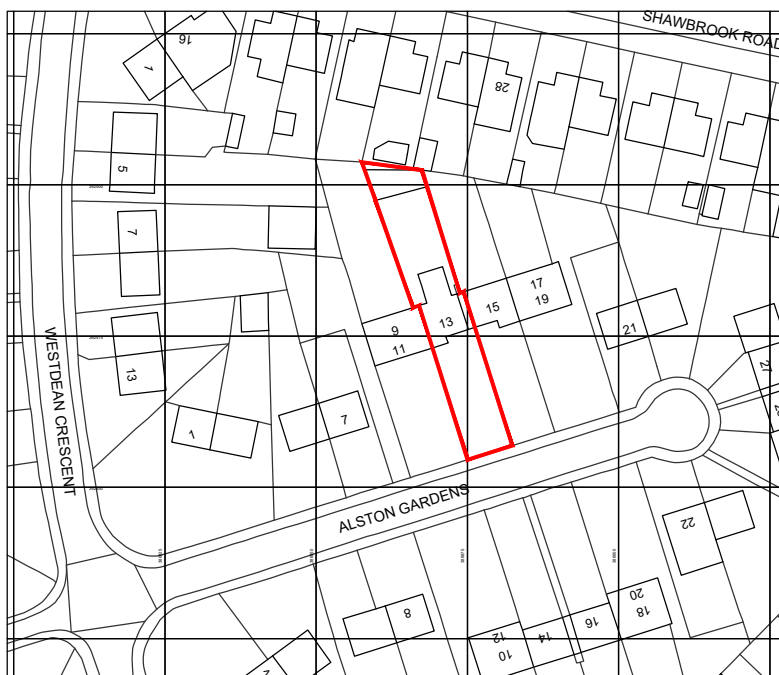

All levels and dimensions must be checked on site by contractor prior to commencement of works. Any variations must be reported to Prince Interior Design.

All information herein is the copyright of Prince Architecture & Interior Design. Copying in full or in part is forbidden without the written permission from Prince Architecture & Interior Design.

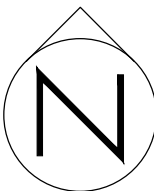

Ordnance Survey, (c) Crown Copyright 2022. All rights reserved. Licence number 100022432

CLAIRE JOHNSTONE	Client	Drawing Title	Date 20.05.22		Status PRELIM		PRINCE architecture + interior design 13 Boat lane, Northenden, Manchester, M22 4HR Tel: 07766 410 925/ mail: prince.interior.design@hotmail.com	
			Drawn OS		Checked JP			
	LOCATION PLAN	Project Title		Scale 1:1250		Size A4		
		13 ALSTON GARDENS, MANCHESTER		Rev. /	PID22-005 1.02	Drawing Nr.		