


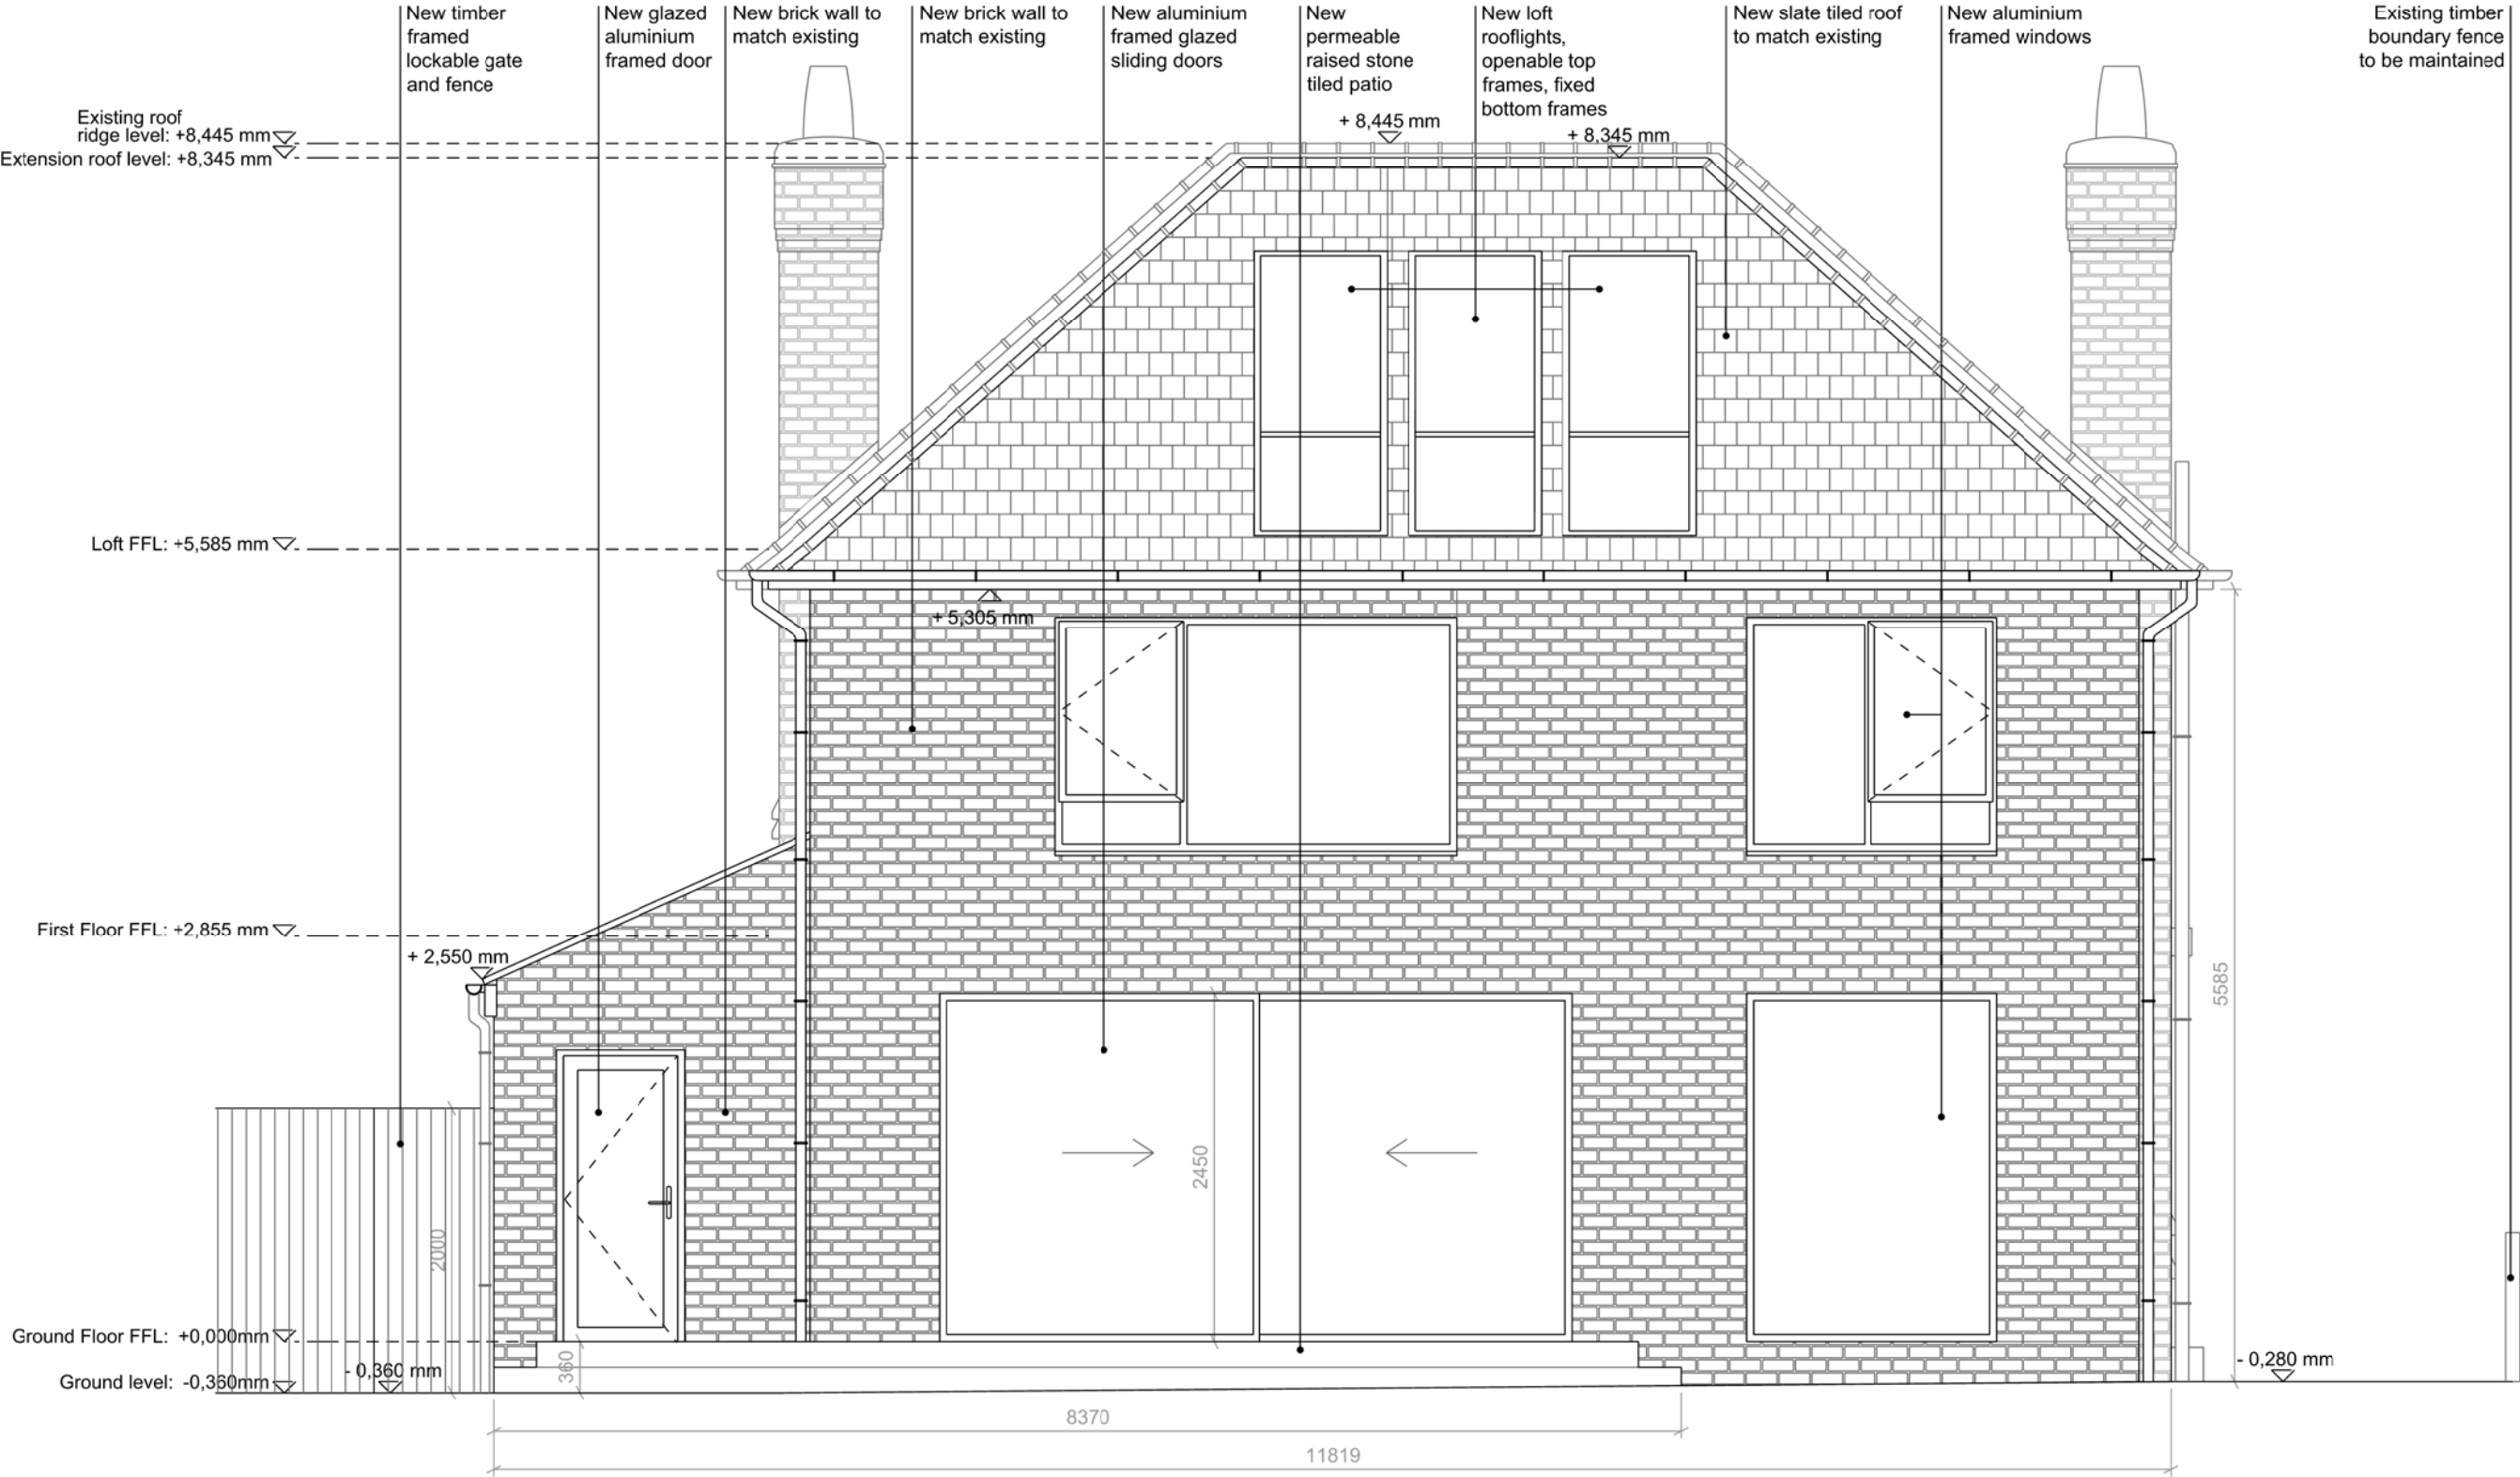

Proposed East Elevation