


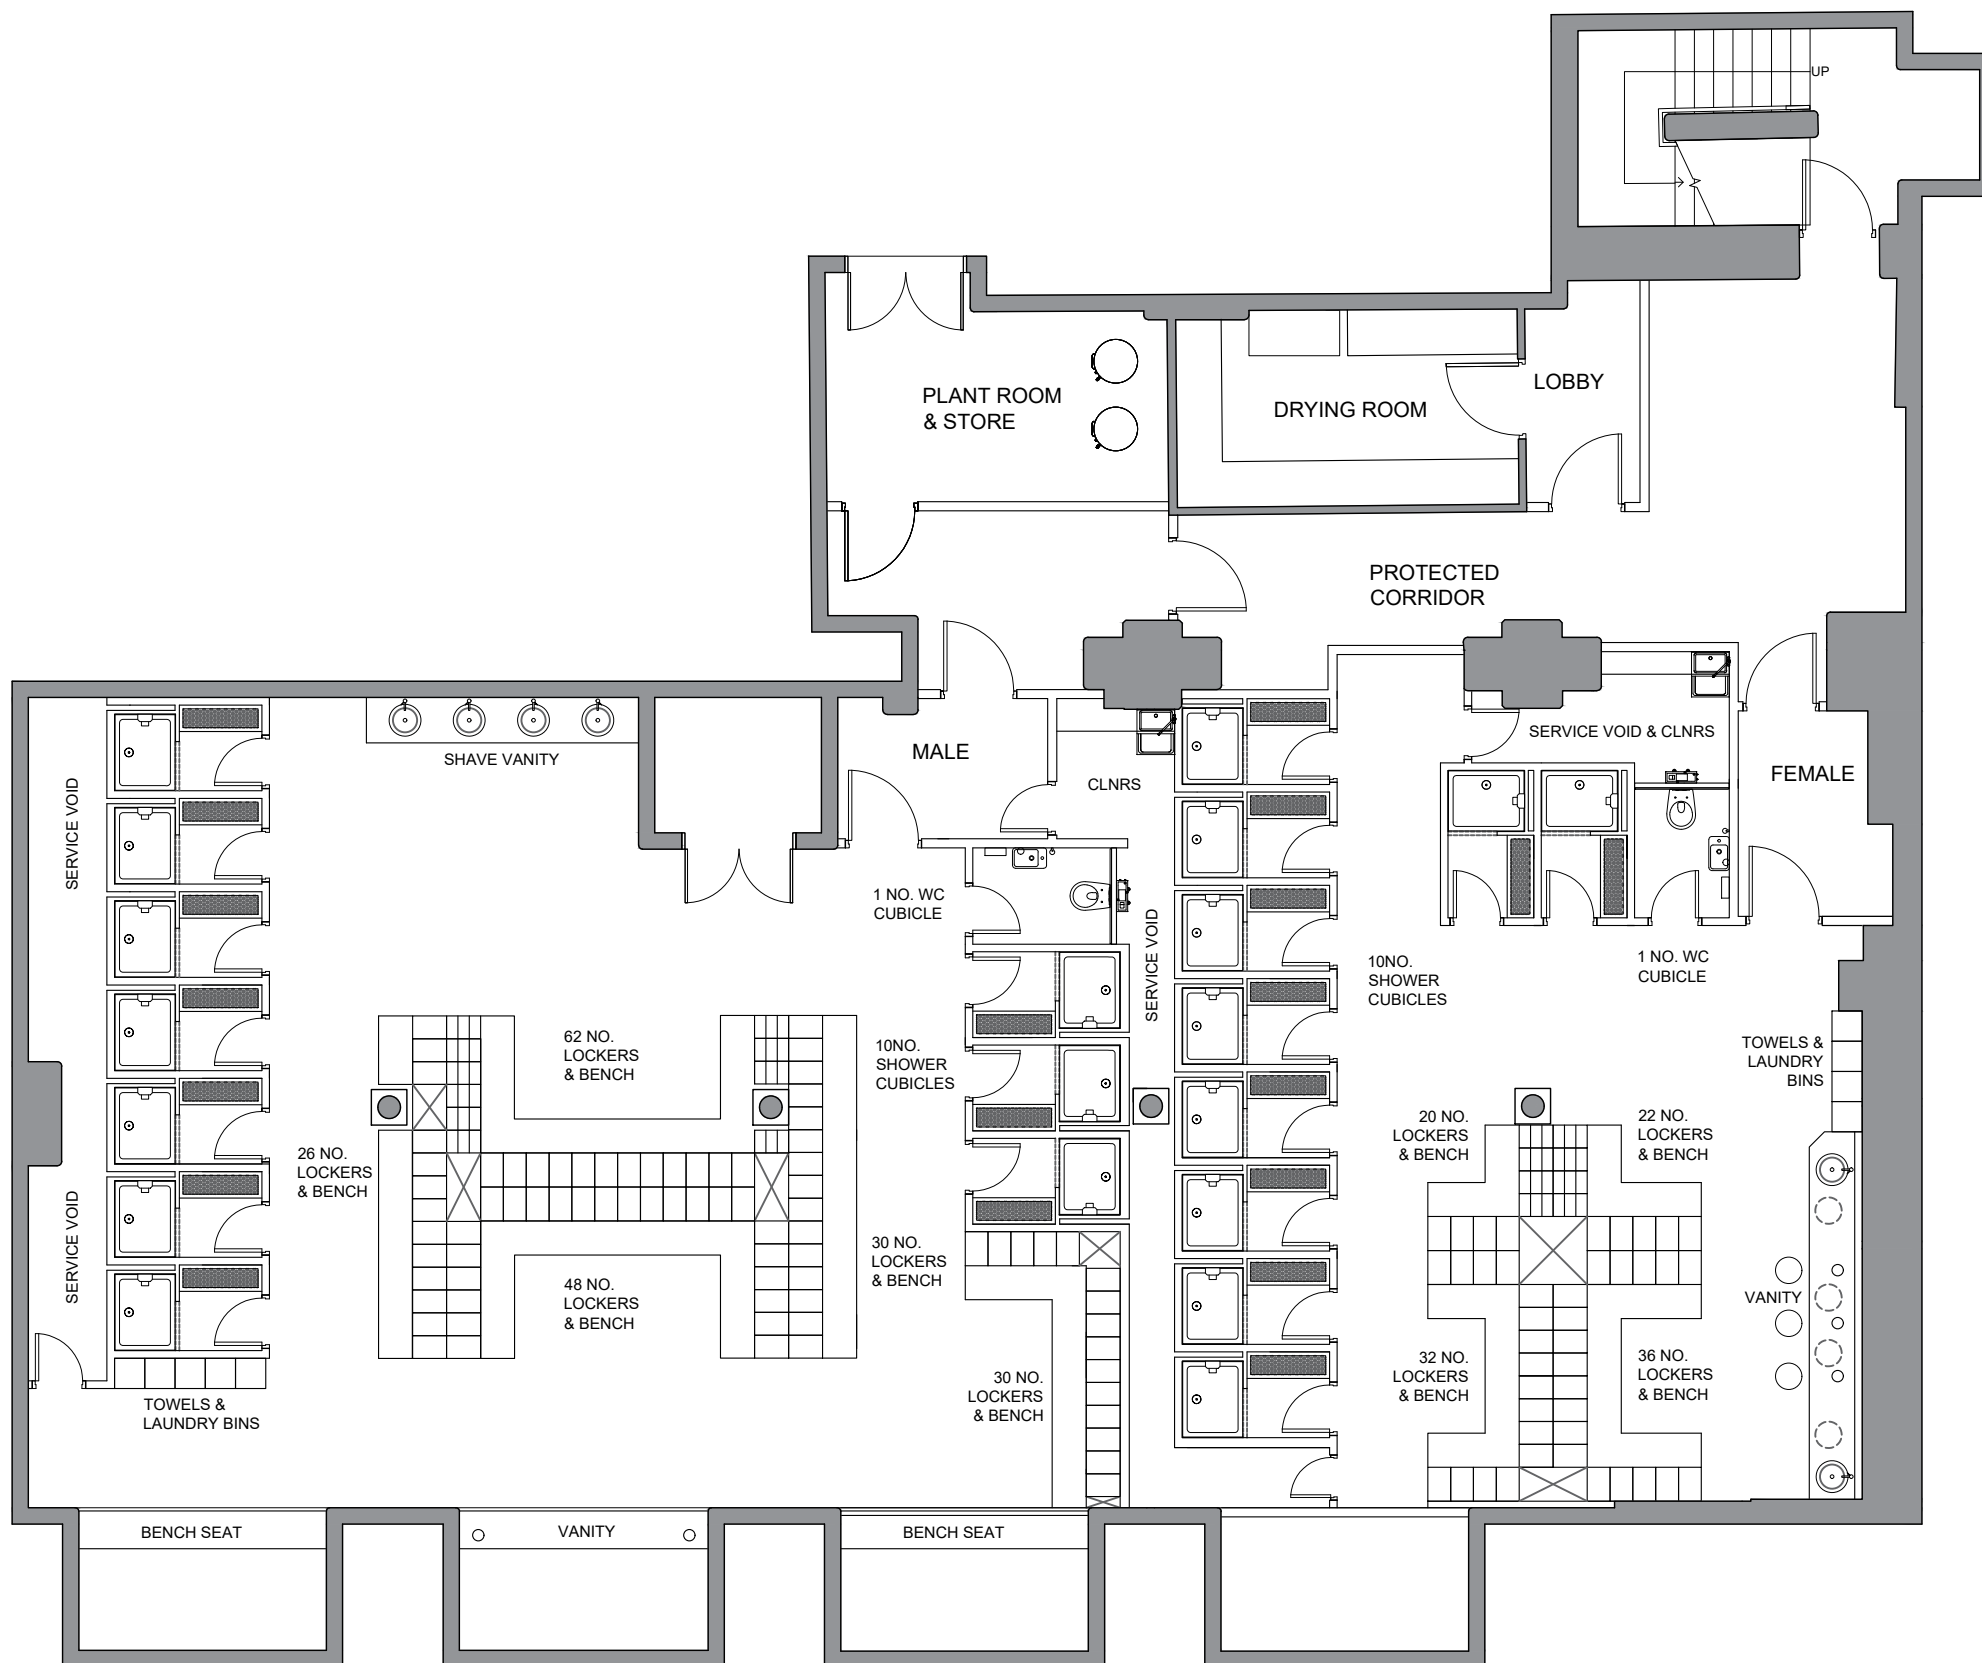

Do not scale off this drawing. All dimensions to be checked on site prior to manufacture and construction. This drawing is the property of thefridayproject and should not be reproduced without permission. All discrepancies to be brought to the attention of the architect immediately. This drawing is to be read in conjunction with the specification / bill of quantities and related drawings.

REVISION			
-	FIRST ISSUE	14.07.20	LJ
A	BASINS ADDED TO FEMALE VANITY & SHOWER WALL. CONSTRUCTION ALTERED TO SHOW PIPE WORK ROUTE	03.08.20	LJ
B	CLEANERS STORE ADDED IN MALE SERVICE VOID. LOBBY TO PLANT ROOM AND MALE AREA UPDATED.	07.08.20	LJ
C	COLUMN CLADDING ADDED	21.08.20	LJ
D	NEW DOOR ADDED TO STAIRCASE	01.09.20	LJ
E	MESH COLUMN CLADDING OMITTED FOLLOWING MCC COMMENTS	12.10.20	LJ
F	QUANTITY OF LOCKERS REDUCED IN MALE & FEMALE AREAS. VANITY UPDATED.	15.02.21	LJ

FEMALE

1 NO. SUPERLOO WC CUBICLE
10 NO. SHOWER CUBICLES
110 NO. INDIVIDUAL LOCKERS (43 NO. DOUBLE Z LOCKERS + 8 NO. TRIPLE LOCKERS)
3 NO. HAIRDRYER / STRAIGHTNER STATIONS

MALE

1 NO. SUPERLOO WC CUBICLE
4 NO. SHAVE WASHBASINS
10 NO. SHOWER CUBICLES
196 NO. INDIVIDUAL LOCKERS (79 NO. DOUBLE Z LOCKERS + 10 NO. TRIPLE LOCKERS)
1 NO. VANITY

NOTES:

Lockers shown at w:300 x d:400mm

XLB PROPERTY LTD	client
THE TOOTAL BUILDINGS, 56 OXFORD ST, MANCHESTER, M1 6EU	project
PROPOSED SHOWER FACILITIES GENERAL ARRANGEMENT PLAN	title
XLB04	job No.
AL1.01 / F	dwg No.
1:100 @ A3	scale
LJ	drawn

TFP

thefridayproject
lucy@fridayproject.co.uk