



HT-4.1 As (End Terrace)
4 Bed 6 Person (119.5m²)


Contractors are not to scale dimensions from this drawing			
Rev	Description	By	Date
P01	For comment	MM	23/04/21
P02	For comment	MM	11/05/21
P03	Planning Issue	MM	21/05/21

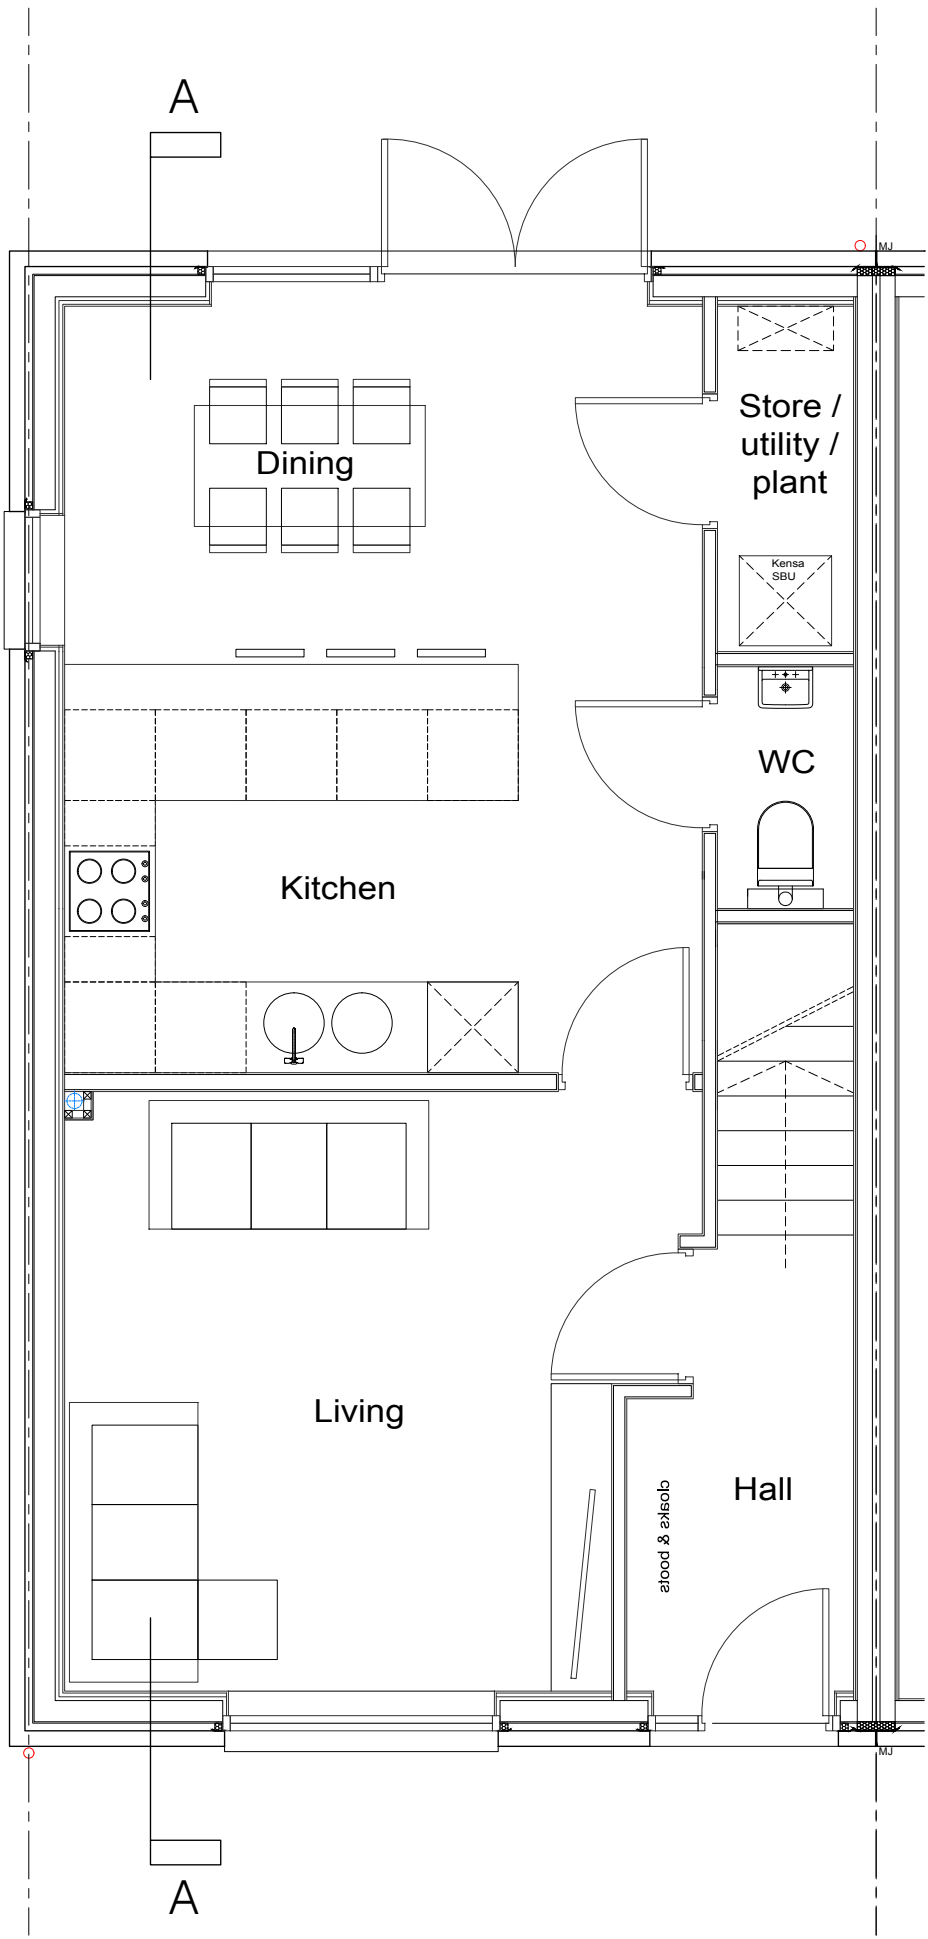


Ground (48.5 m²)

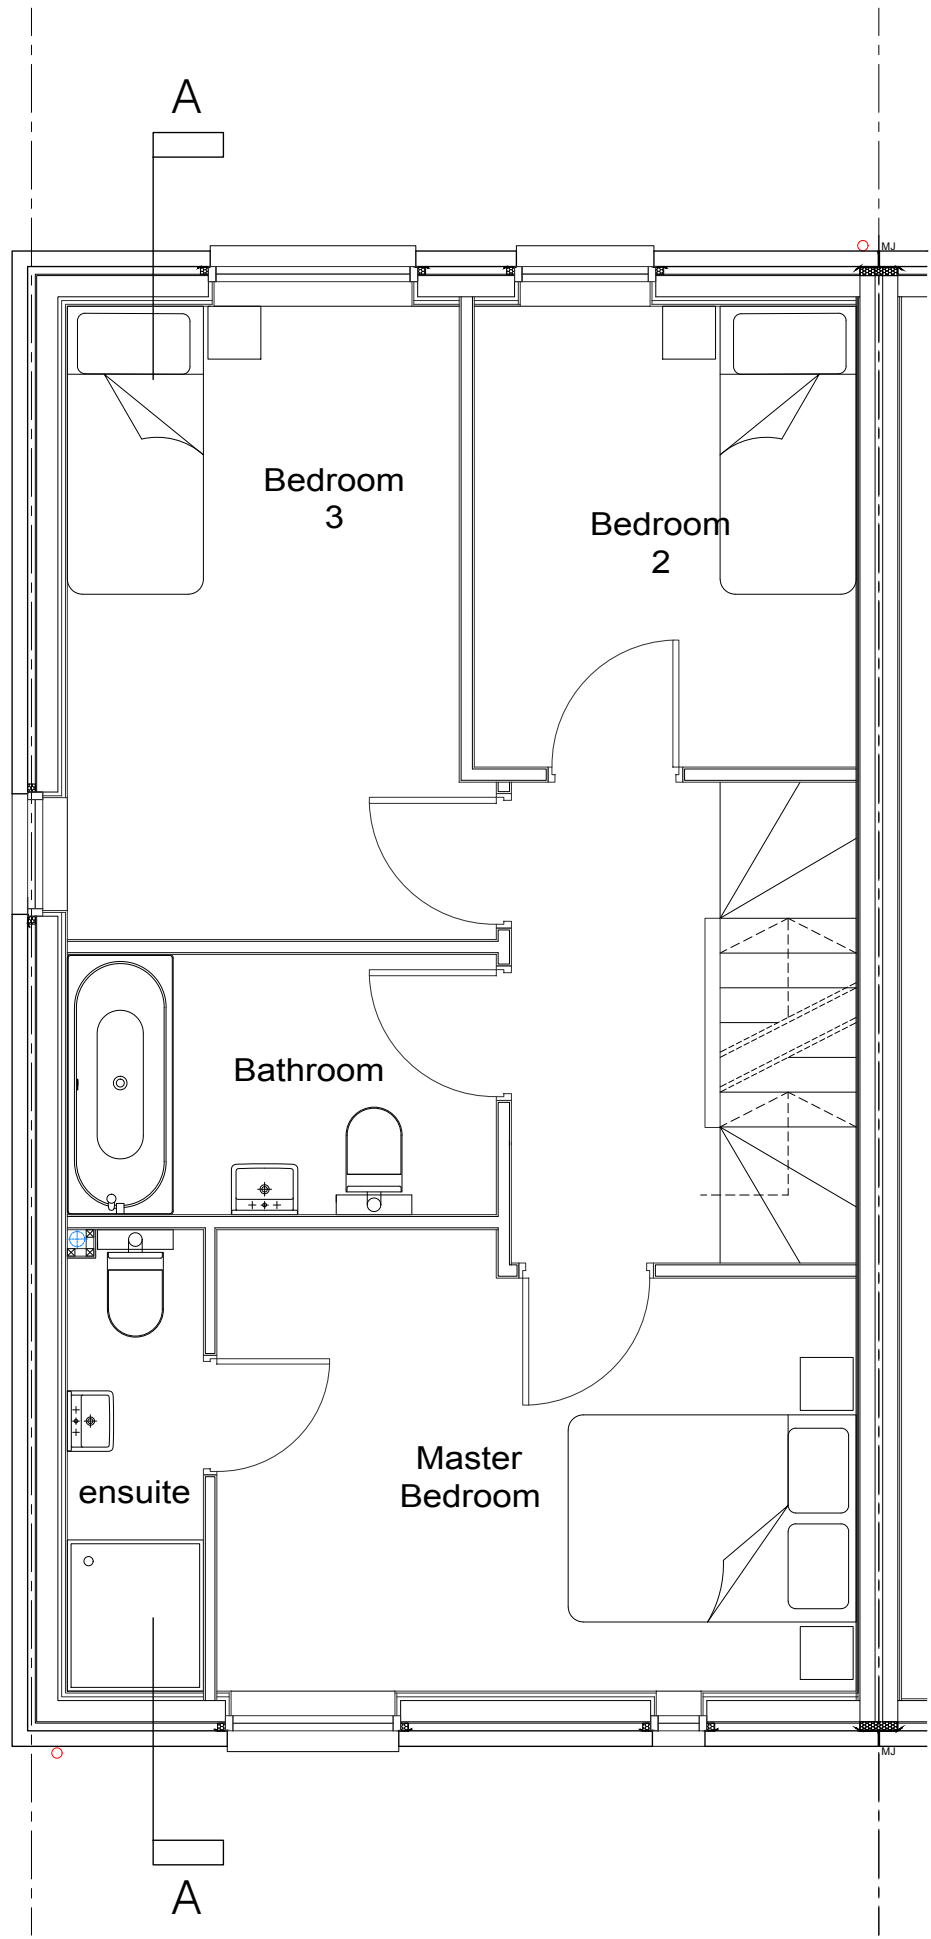

First (47.8 m²)

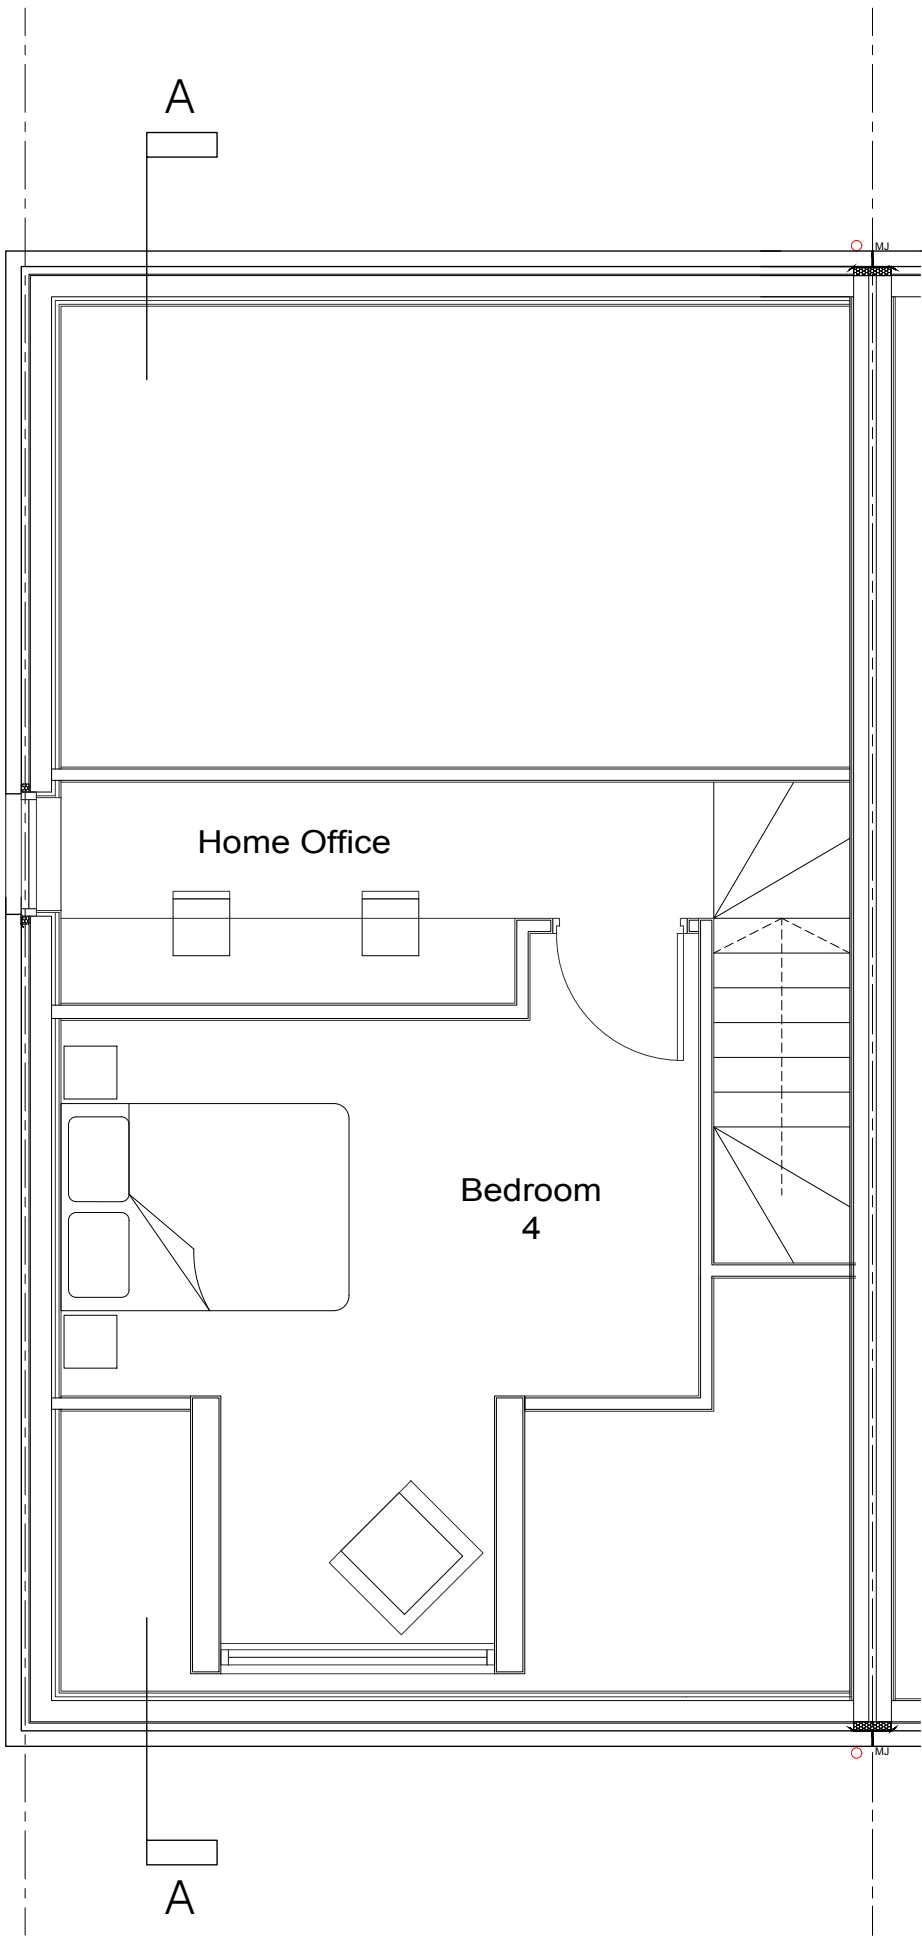


Second (23.4 m²)

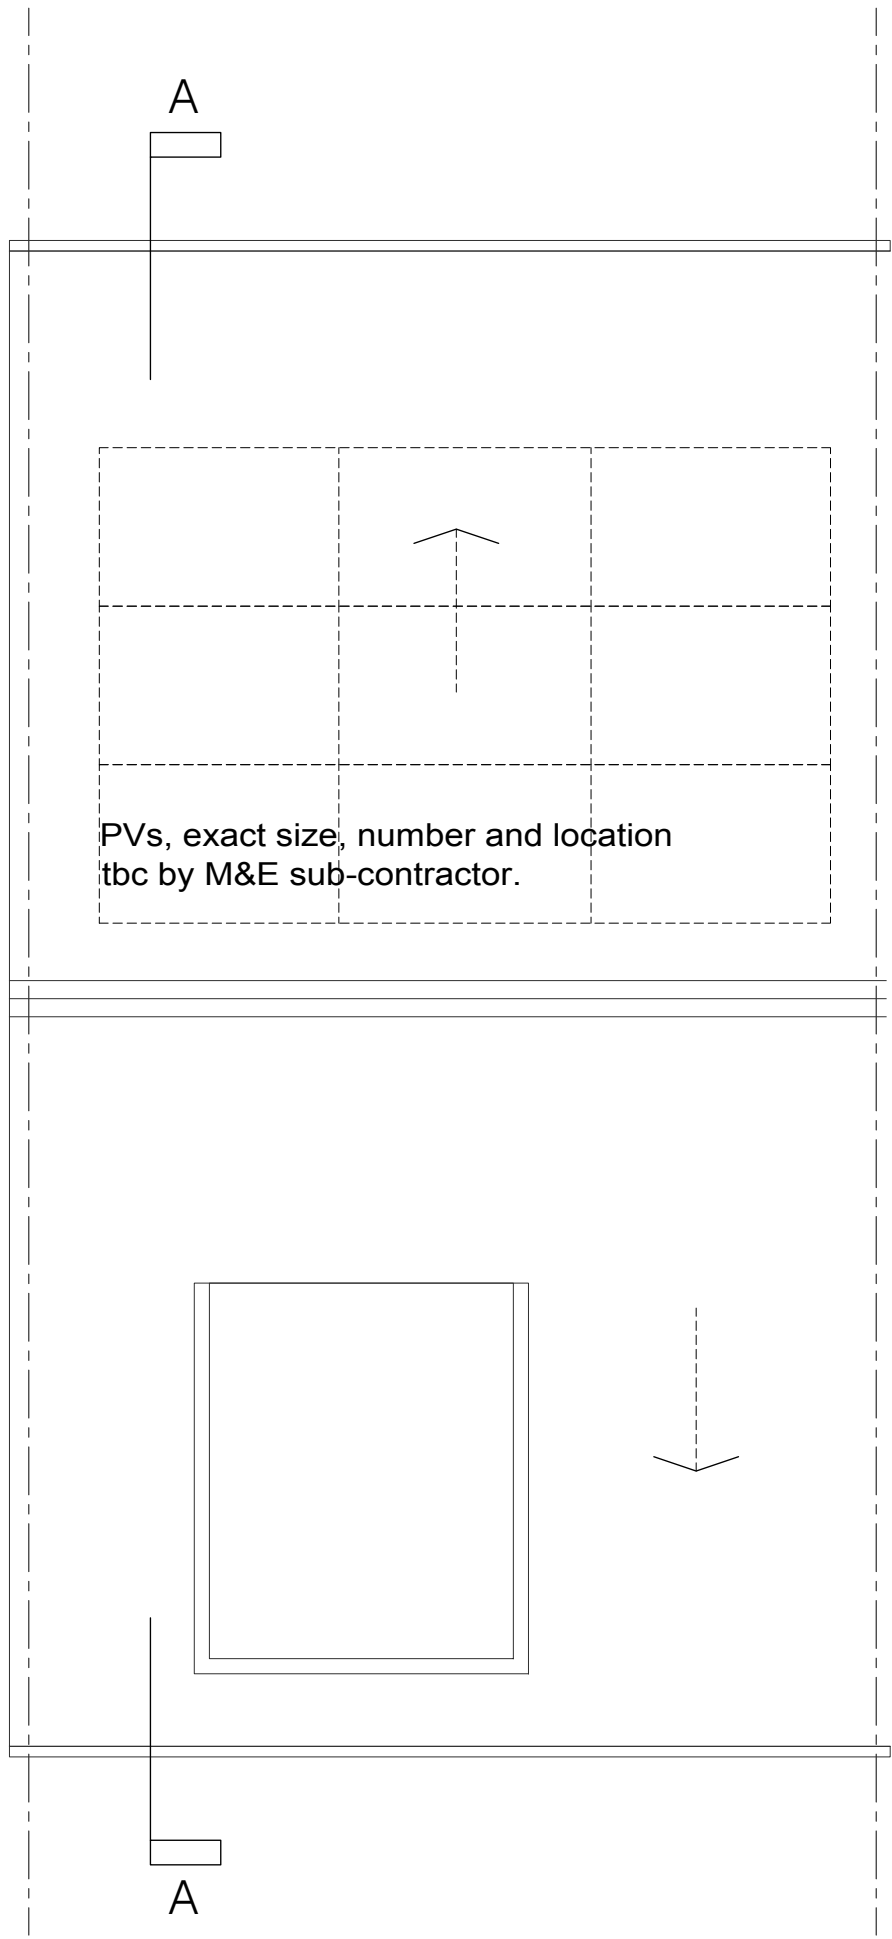


Roof

Outline Material Specification:


- 01. 65mm facing brick stretcher bond (spec tbc)
- 02. Double Glaze uPVC Windows/patio doors (RAL 7015)
 - All Reveals, soffits, jambs to be 102.5mm deep (half brick)
- 03. Grey fibre cement slate effect roof tiles (spec tbc)
- 04. GRP Front doors (Spec tbc)
 - All Reveals, soffits, jambs to be 102.5mm deep (half brick)
- 05. Rainwater goods (black uPVC)
- 06. 65mm vertical stack bonded brickwork (spec tbc)
- 07. Solar PV panels (spec tbc)
- 08. GRP Dormer (grey, spec tbc)

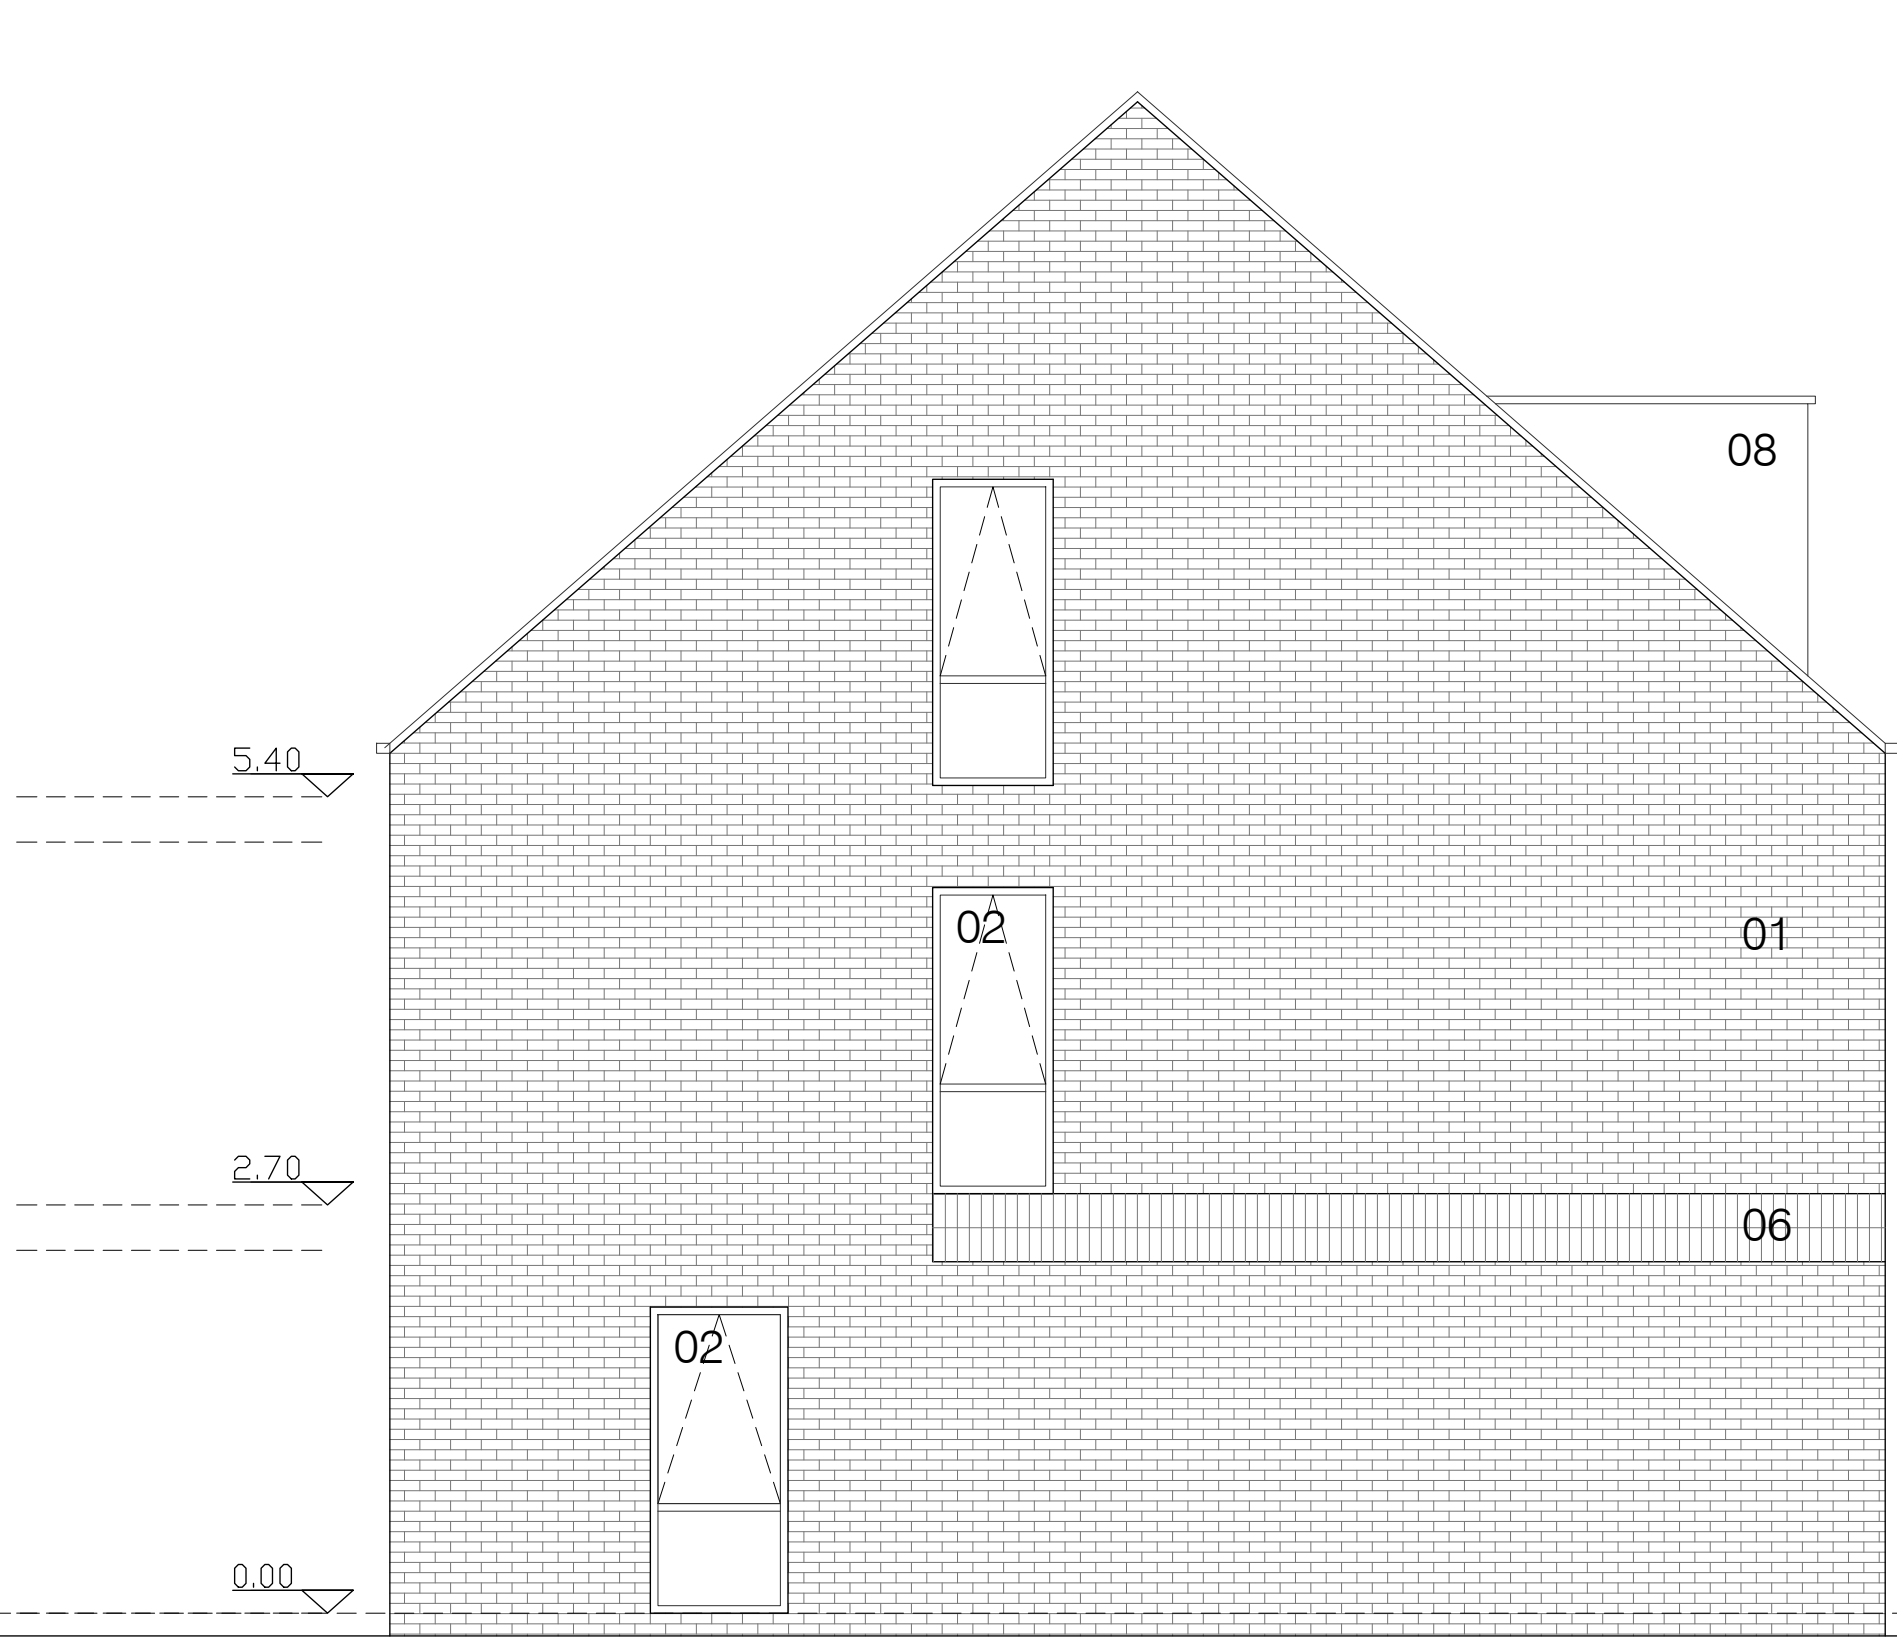

Gable (side)

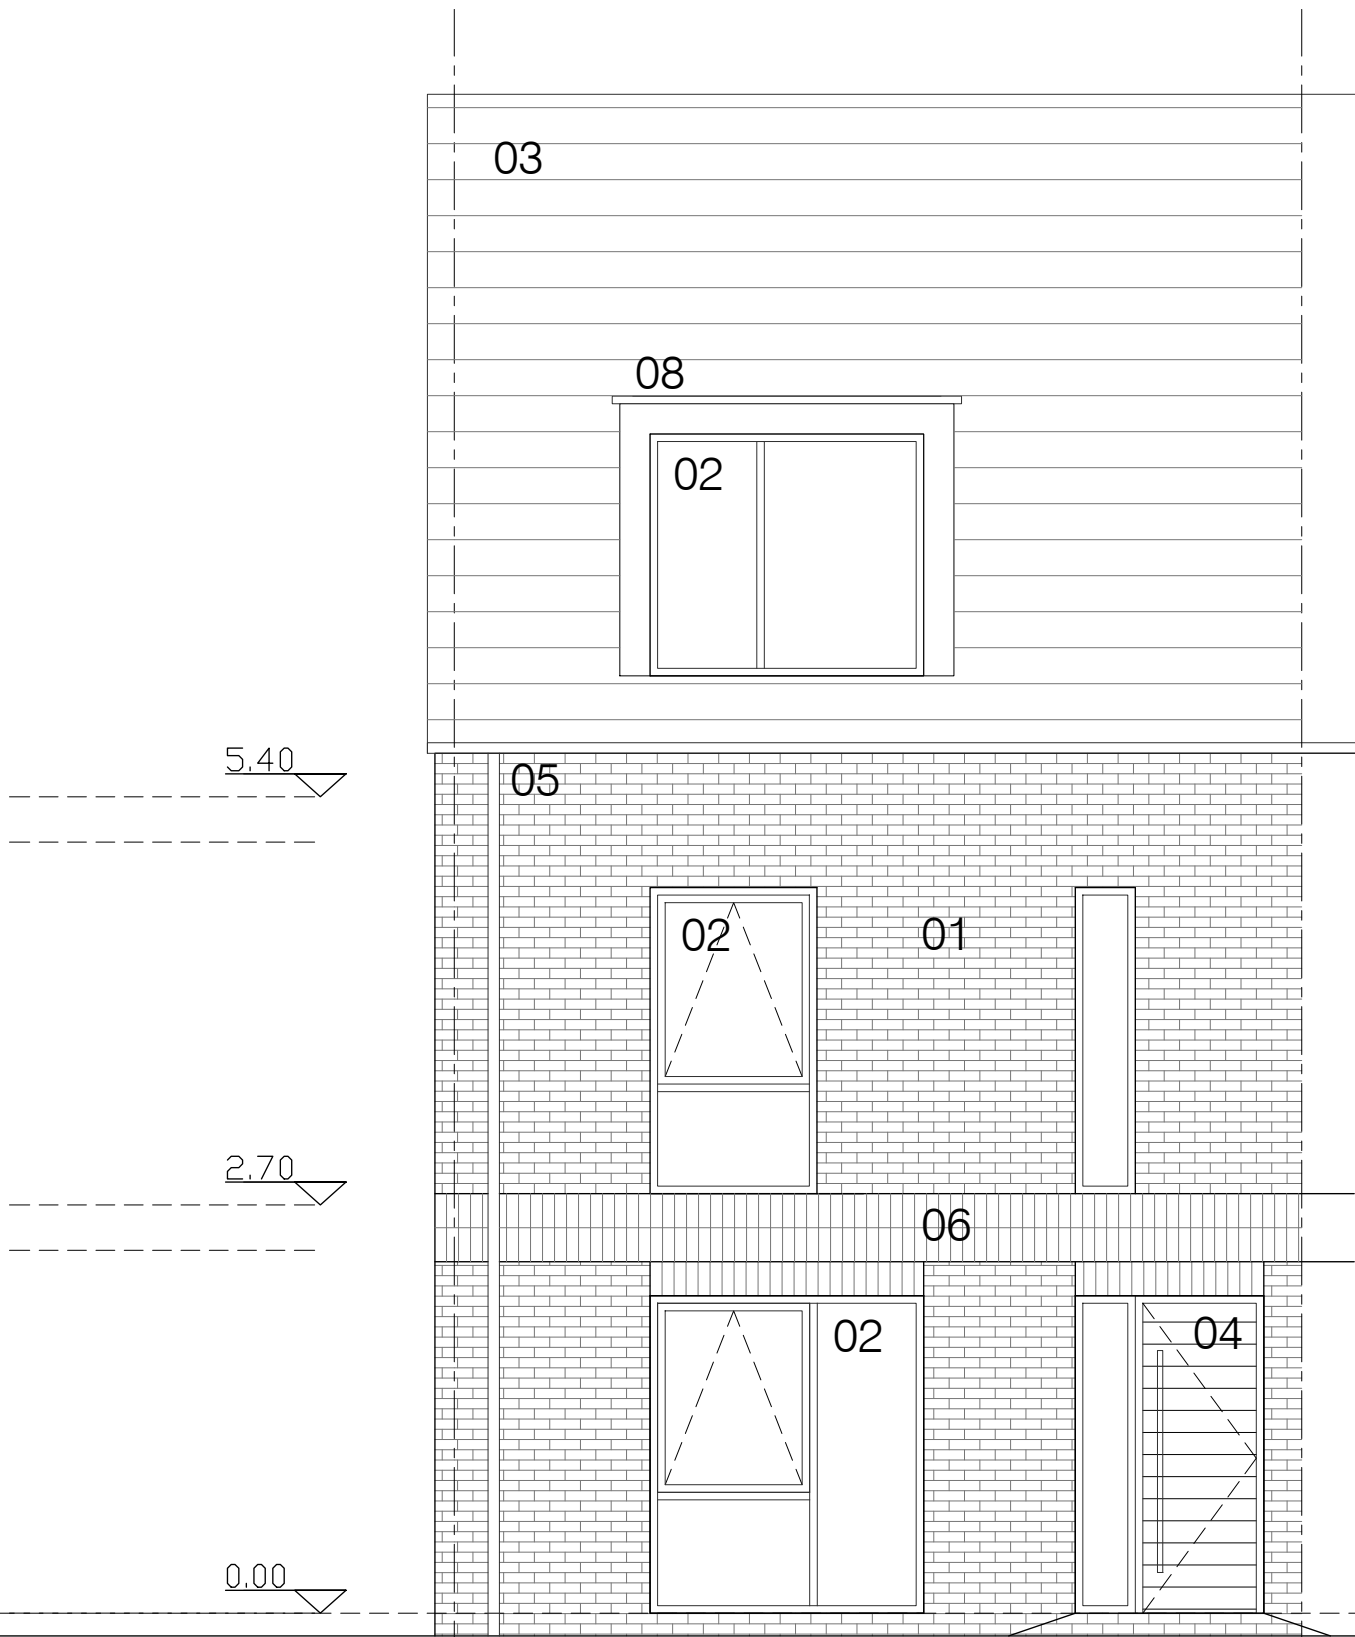

Front

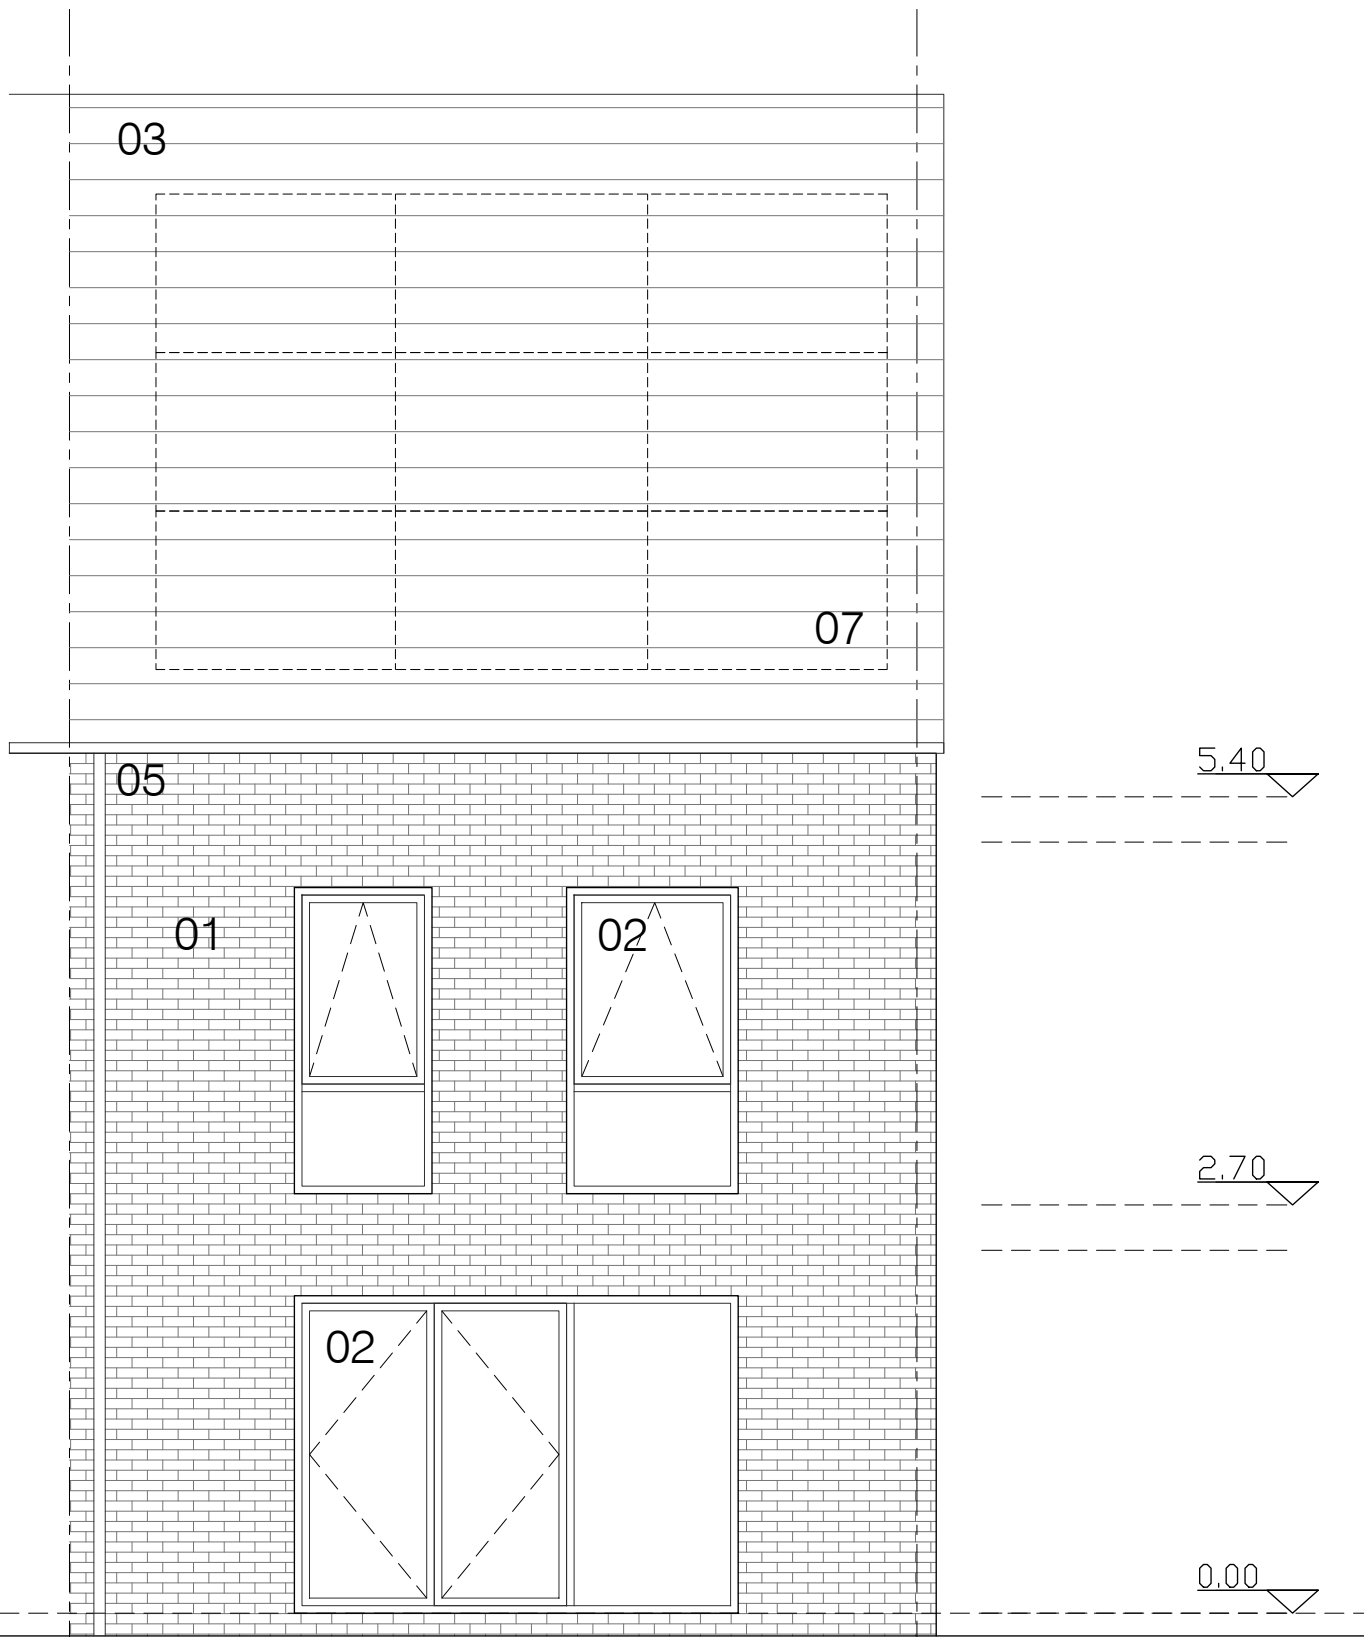

Rear

Note: Design/Layouts/Areas are indicative only at this stage and subject to detailed design.



MC

AU

Modern City

Architecture & Urbanism

Eastgate, 2 Castle Street

Castletfield

Manchester

M3 4LZ

0161 974 7203

info@mcau.co.uk

www.mcau.co.uk

Client			
Rowlinson			
Project			
Silk Street, Manchester			
Description			
GA Proposed House Types			
HT-4.1 (typical end terrace)			
Plans and Elevations			
Status			
Planning			
Scale	Drawn	Date	
1:50 @ A1	MM	Apr 21	
Job number	Drawing number	Revision	
1184	03-HT4.1-001	P03	