

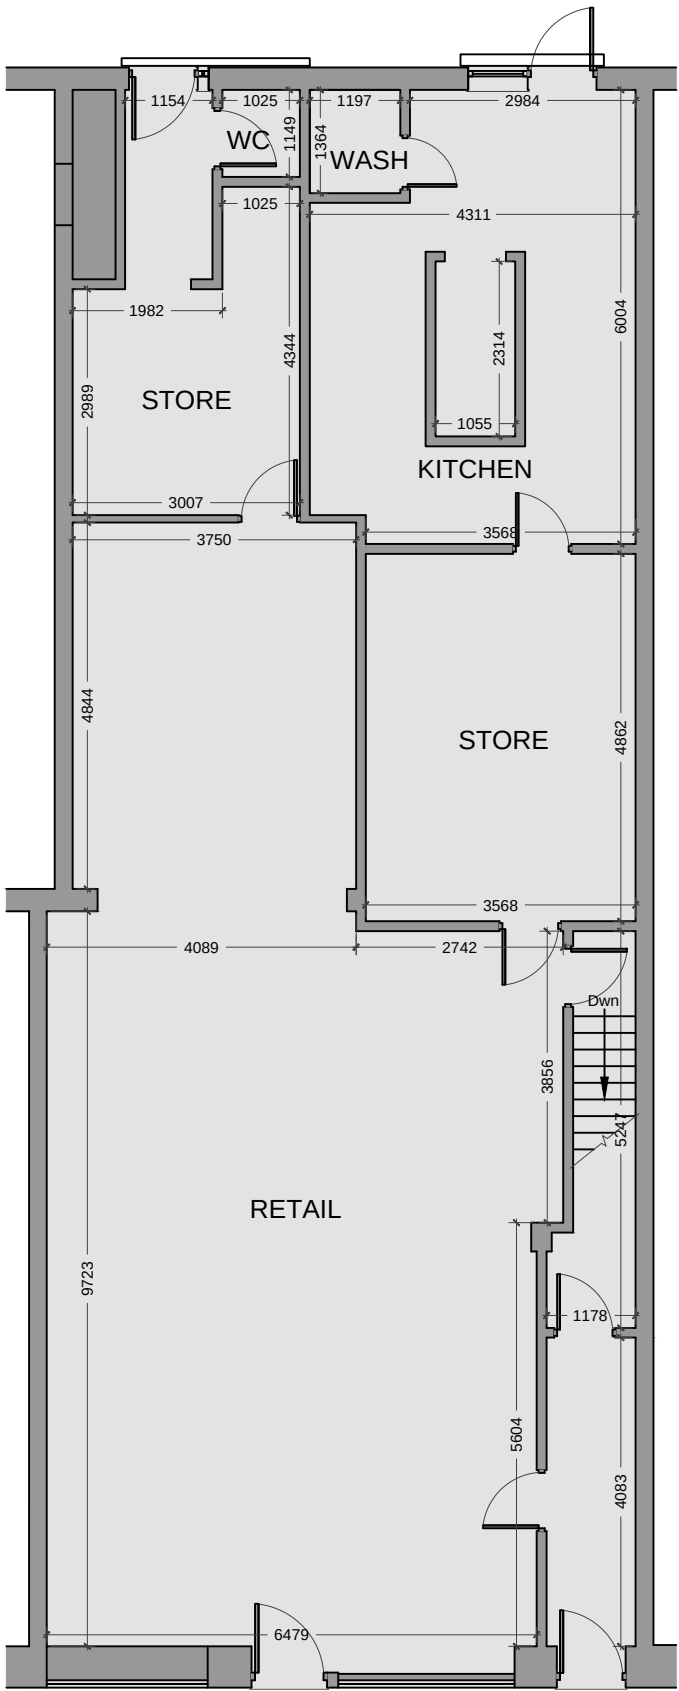
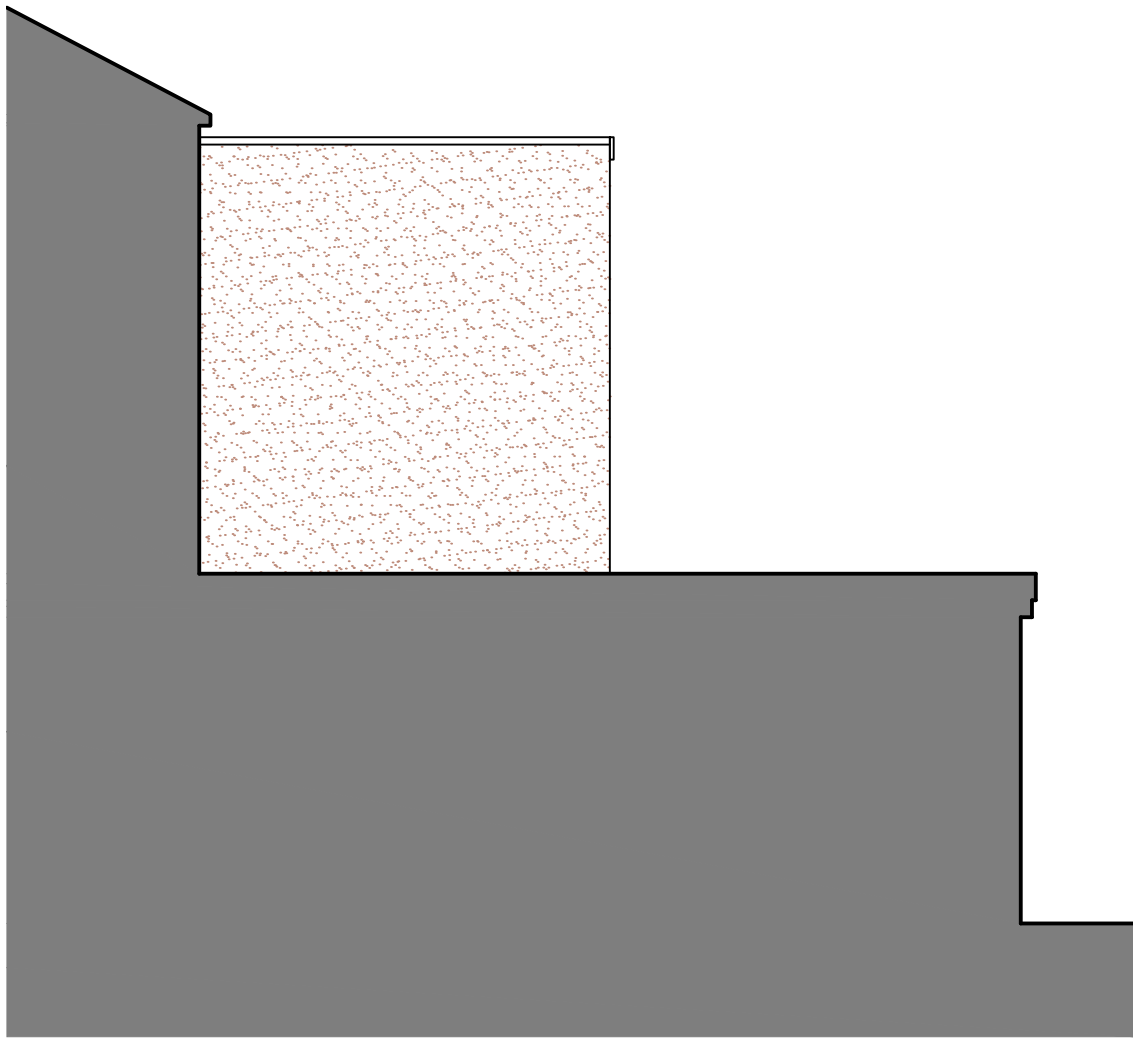


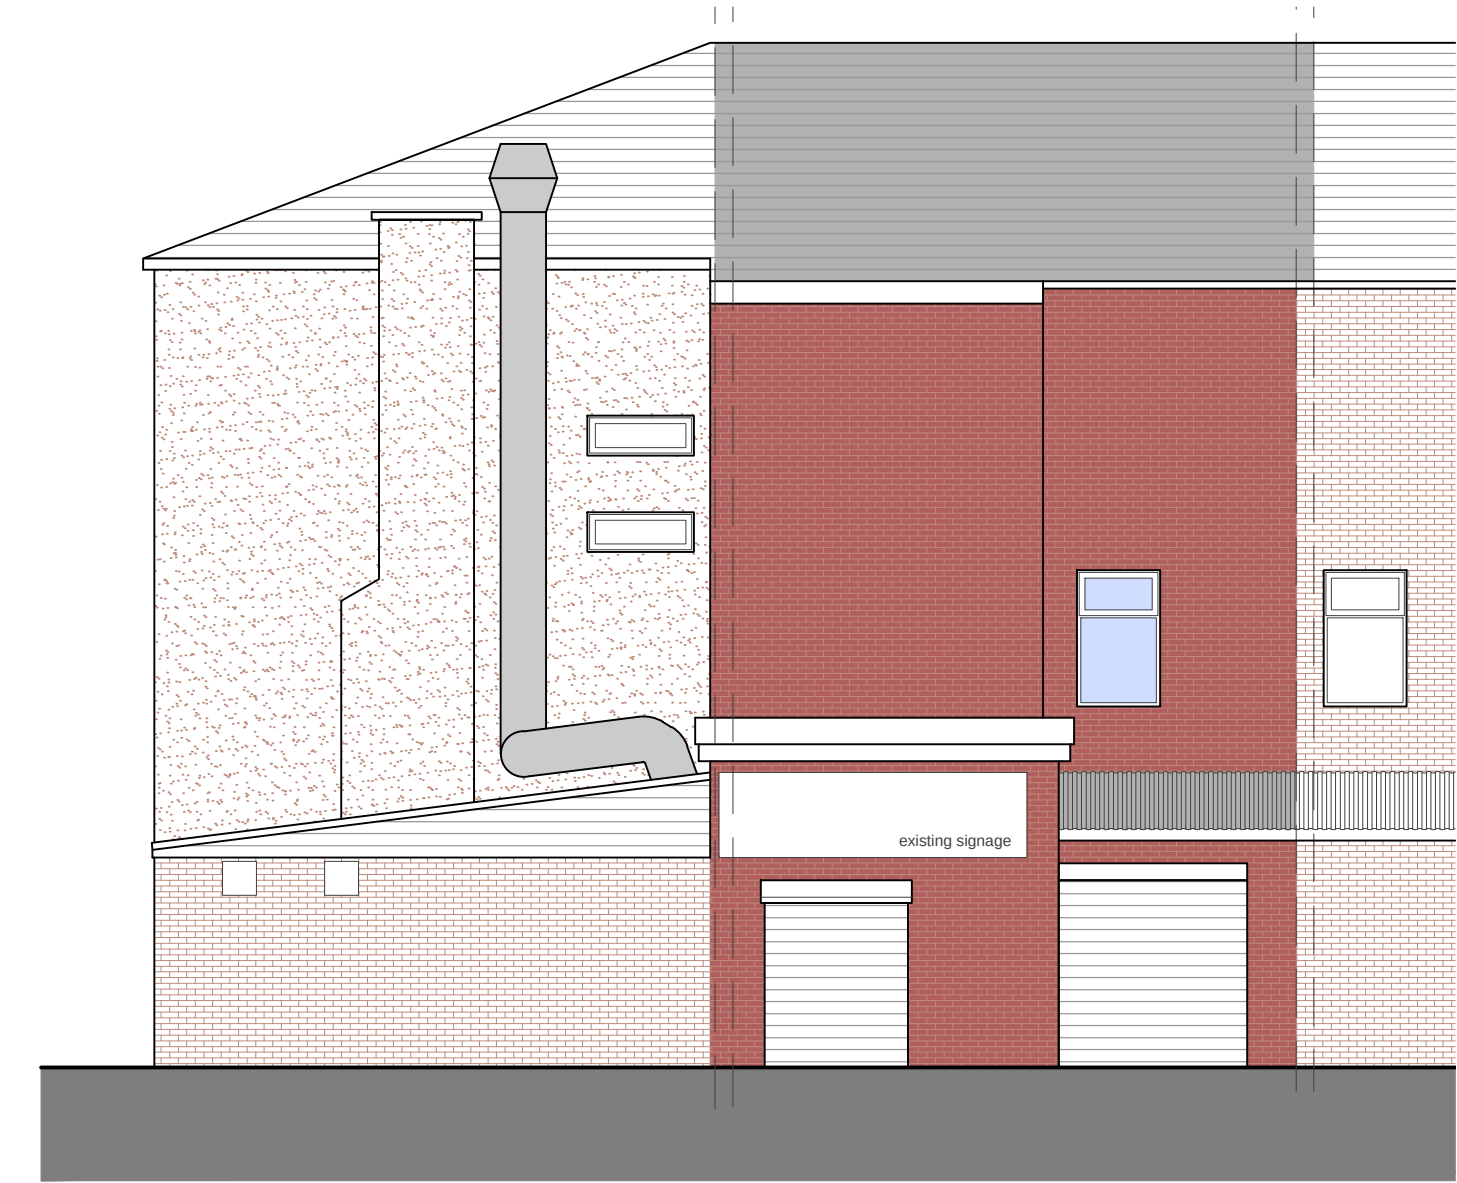

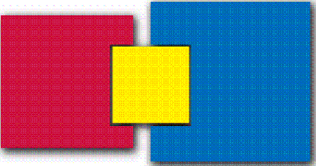

S C H E M E
D E S I G N S

Suite 15, Business Development Centre,
Eanam Wharf, Blackburn, BB1 5BL

T 01254 503200 **M** 07989 177834
E mail@schemedesigns.co.uk
W www.schemedesigns.co.uk

Client	Mr A YOUNIS		
Project	460 Cheetham Hill Road, Manchester Change of Use & Installation of Extract Flue & Shopfront		
Drawing Title	Existing Plans & Elevations		
Drawing No.	0664/002/A2/Rev -	Scale	See DWG
Issued Date	25 / 05 / 2021	Revision Date	-- / -- / --
Drawn By	E.K.	Checked By	E.K.
Drawing Issue:			
☐ Draft Proposals	☒ Planning Approval		
☐ Building Regulations	☐ Construction		

This drawing is the copyright of Scheme Designs Limited and no reproduction is allowed without prior permission. All Drawings must be checked and verified prior to commencement of work on site. All dimensions are in millimeters, unless otherwise stated. Anyone using this drawing e.g. Contractor, Client, Supplier is to check all dimensions on site prior to carrying out work or ordering of materials.
DO NOT SCALE FROM THIS DRAWING.