


All dimensions are to be checked on site. This drawing shall not be scaled to ascertain dimensions.

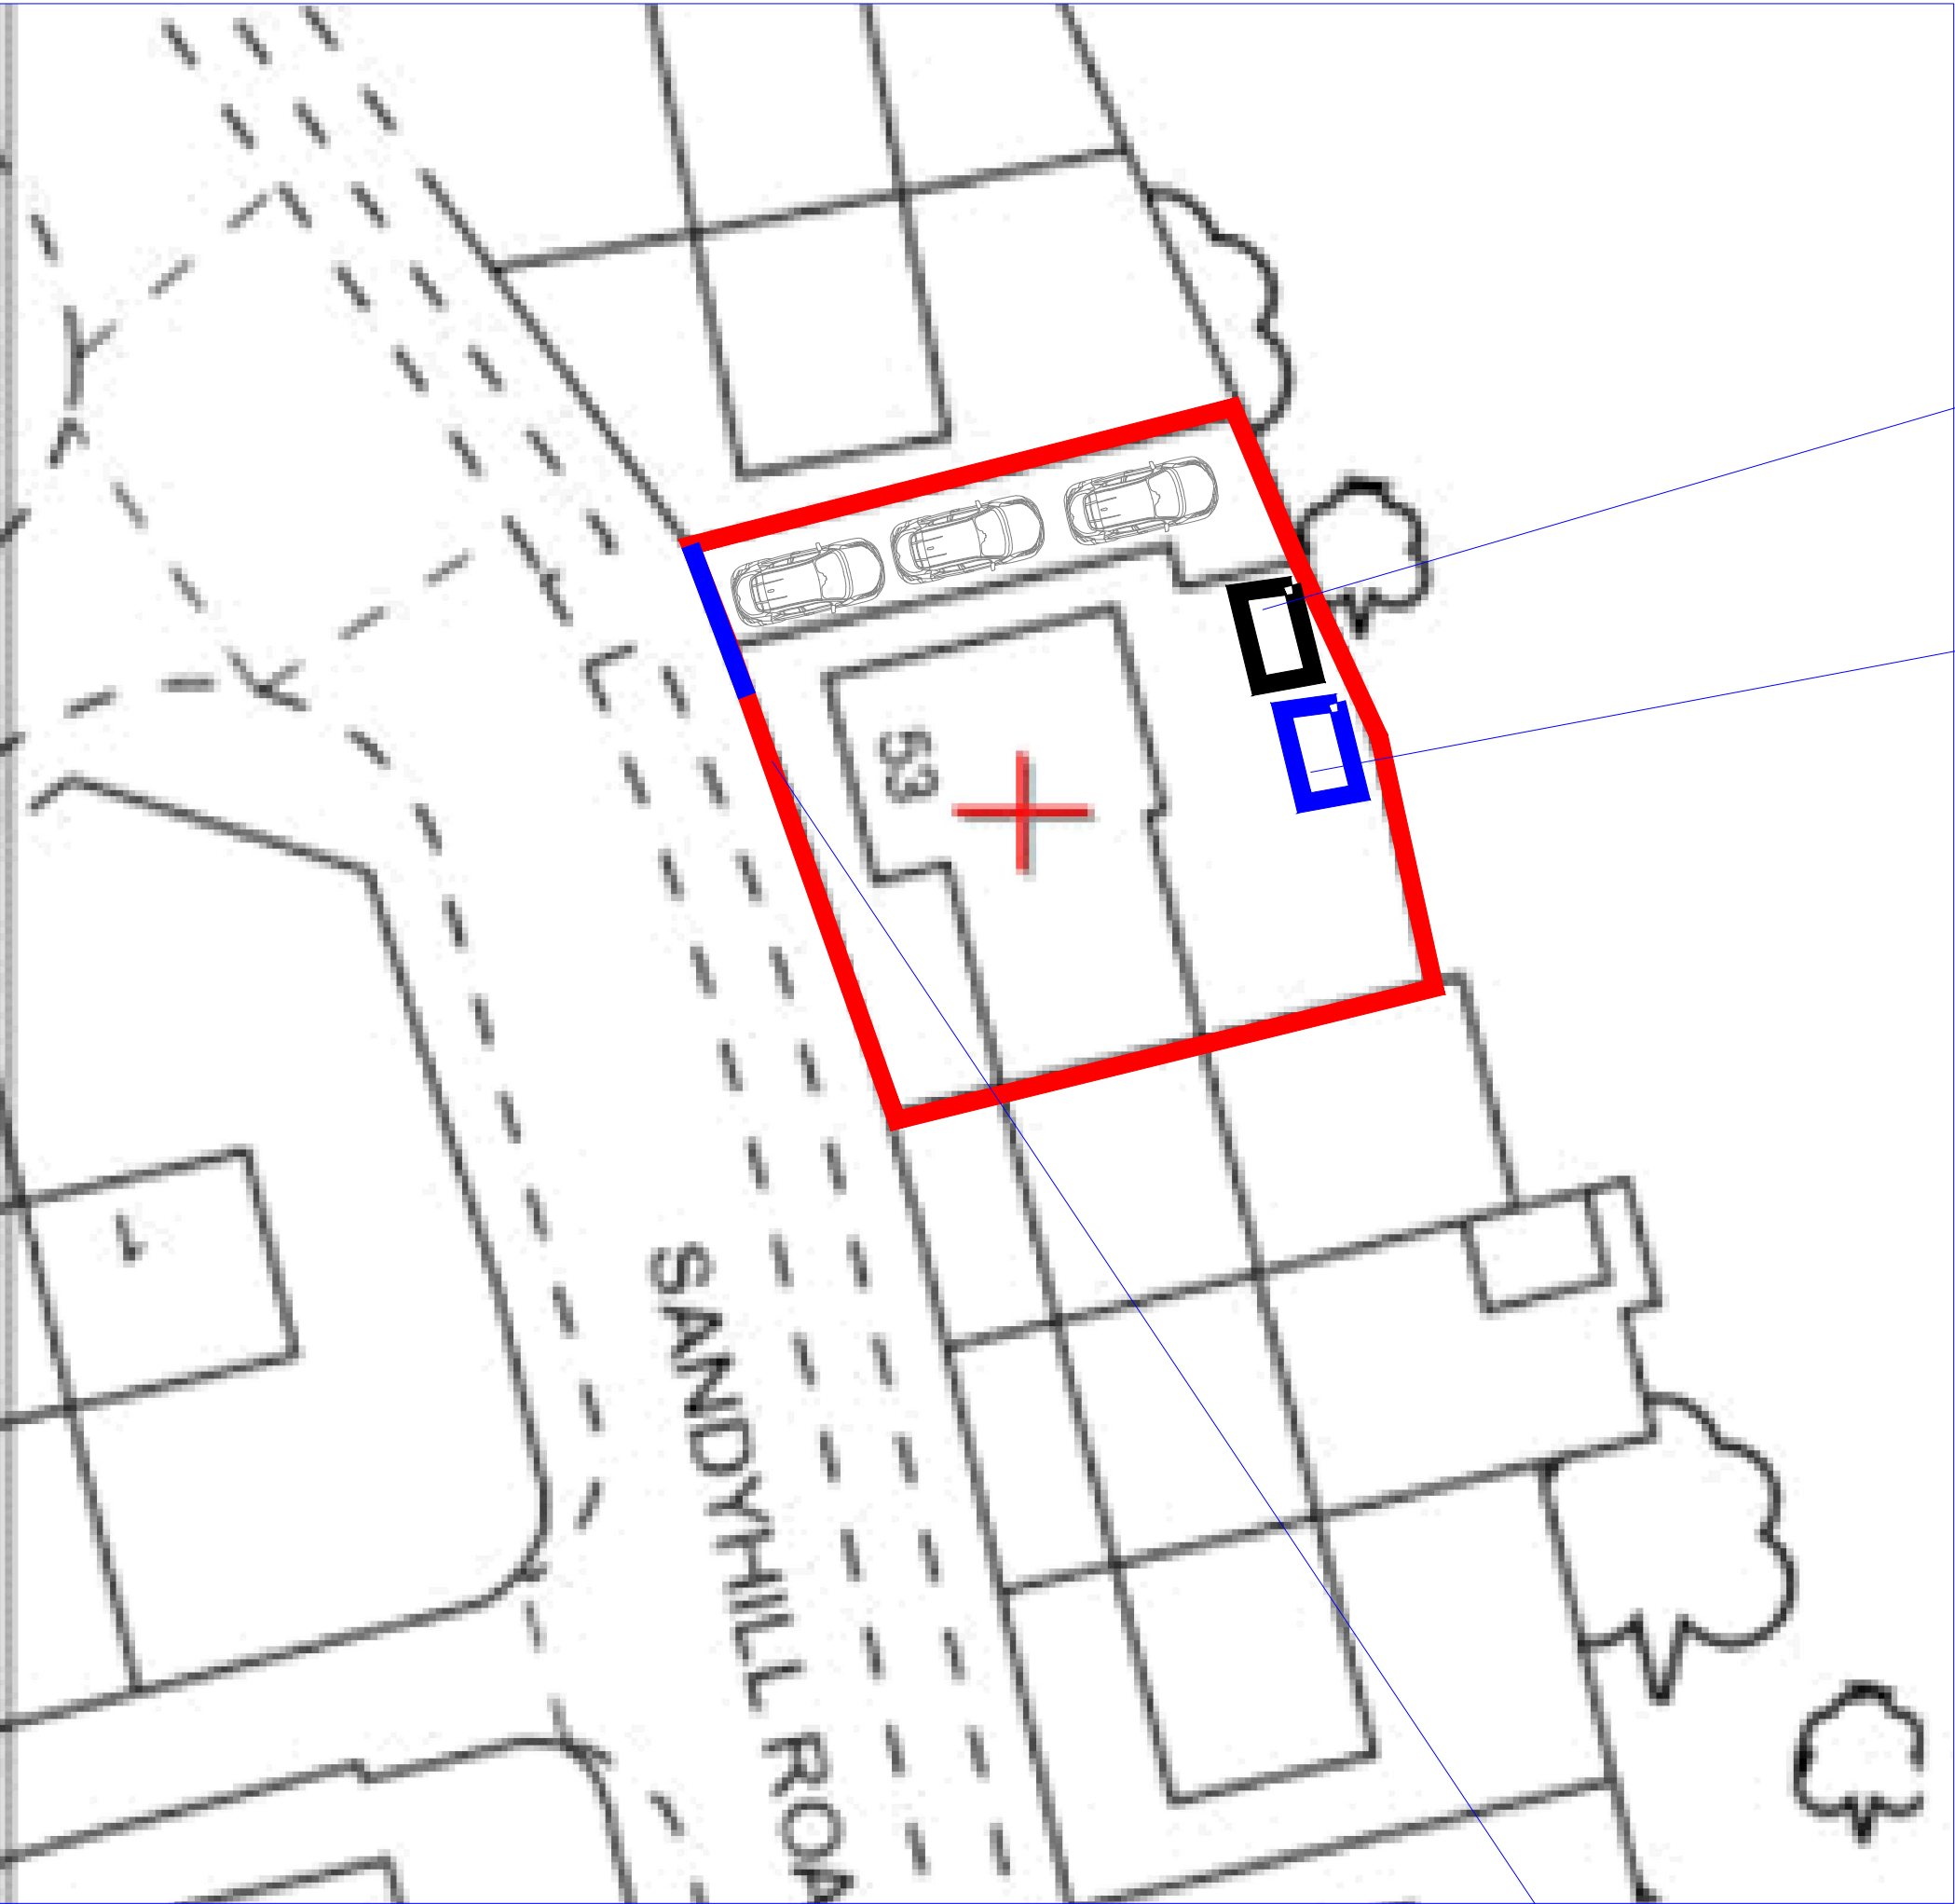


Proposed OS Map
Scale 1:200

Existing drop kerb

Bin store


**Secure enclosed
cycle store**

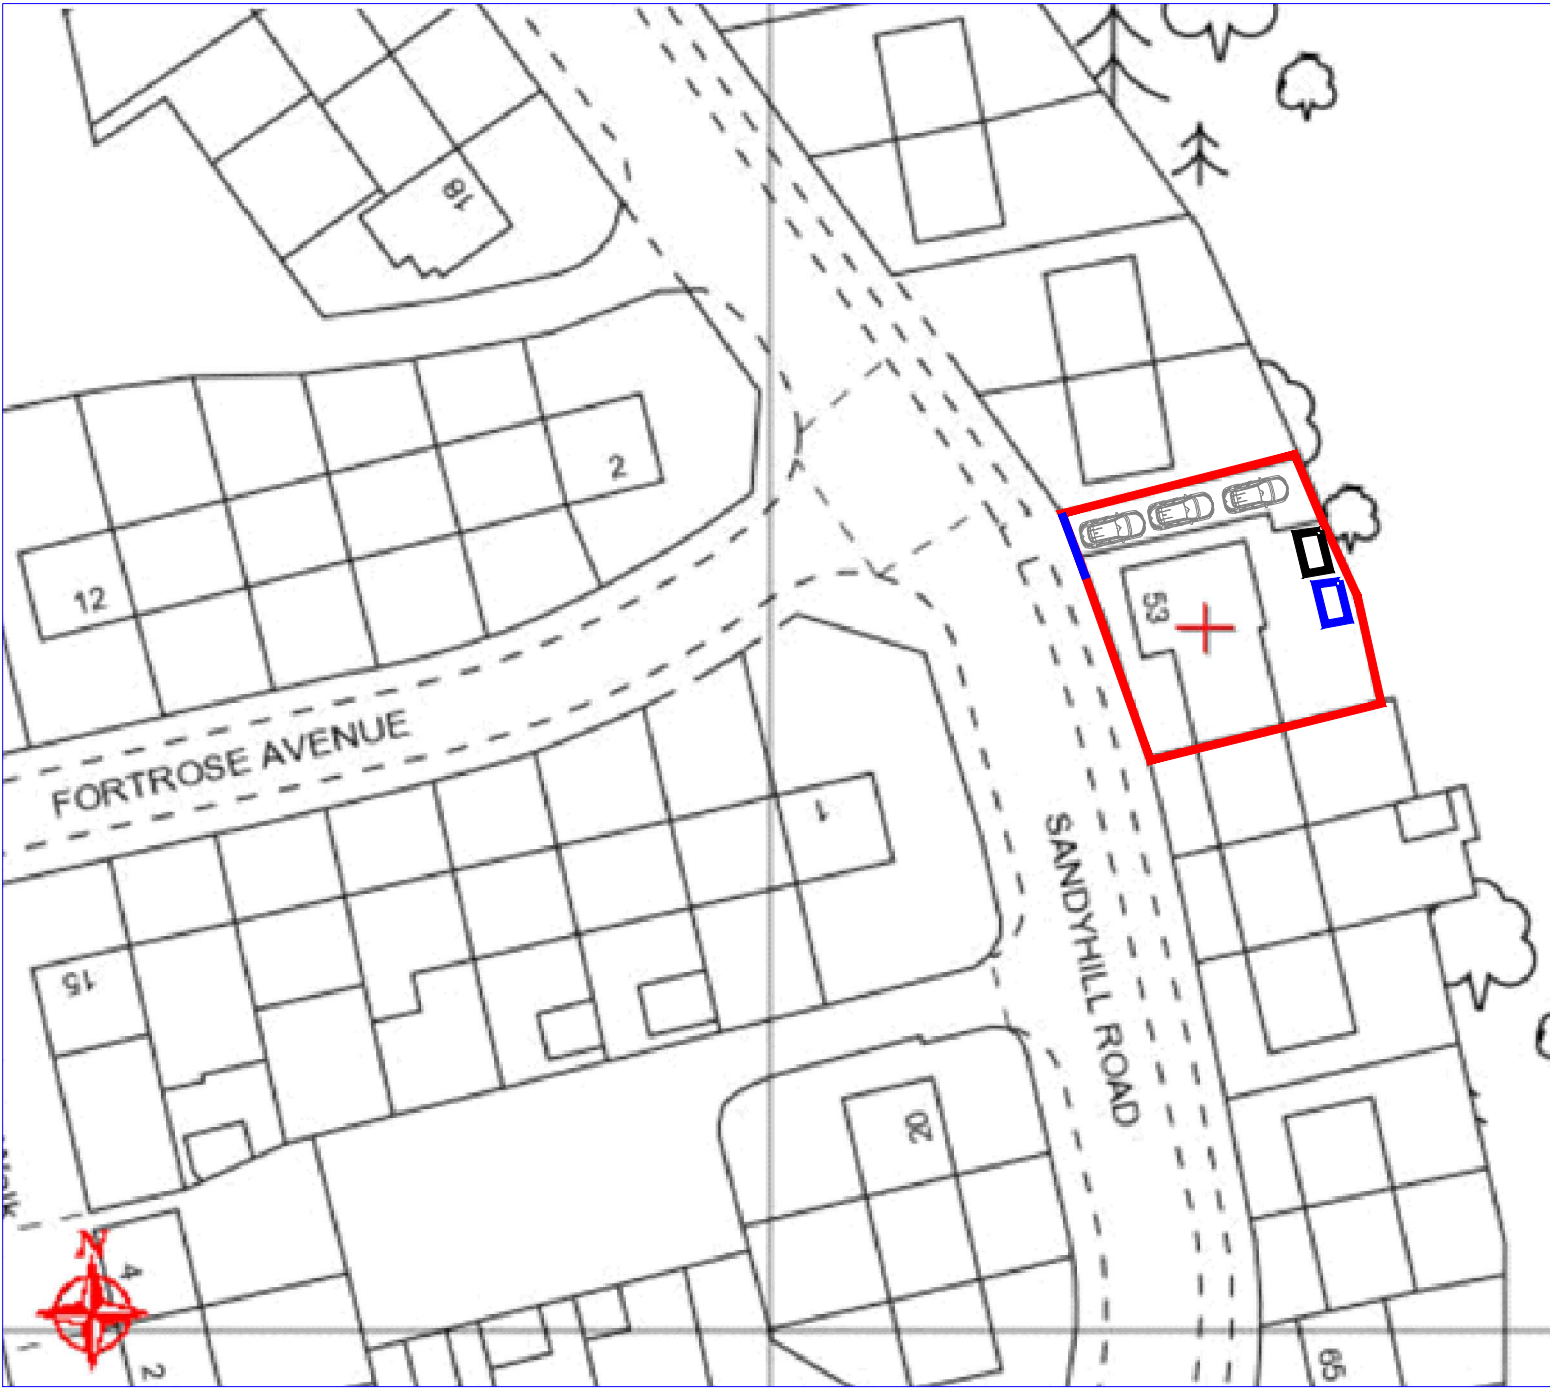

Proposed OS Map
Scale 1:500



Proposed OS Map
Scale 1:1250

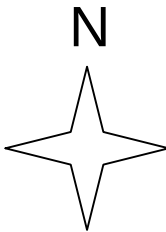

B Feb 20 Plans amended as per Planning Officers requests.

Rev Date Description

Issued For : **INFORMATION PURPOSES ONLY**

Client:

Mr. Eli Kuflik

Project
Proposed conversion to HMO(C4).
53 Sandyhill Rd, Blackley. M9 8JR

Scheme - Drawing Title
Existing Plans & Elevations

05 B Date 19.01.21
Drawing No. Revision Scale Various @A2



DOMESTIC, ARCHITECTURAL & SURVEYING SERVICES.
HOUSE EXTENSIONS, GARAGE/LOFT CONVERSIONS.
PLANS FOR PLANNING & BUILDING CONTROL
www.jktechservs.co.uk