





1 Proposed Front
1 : 50

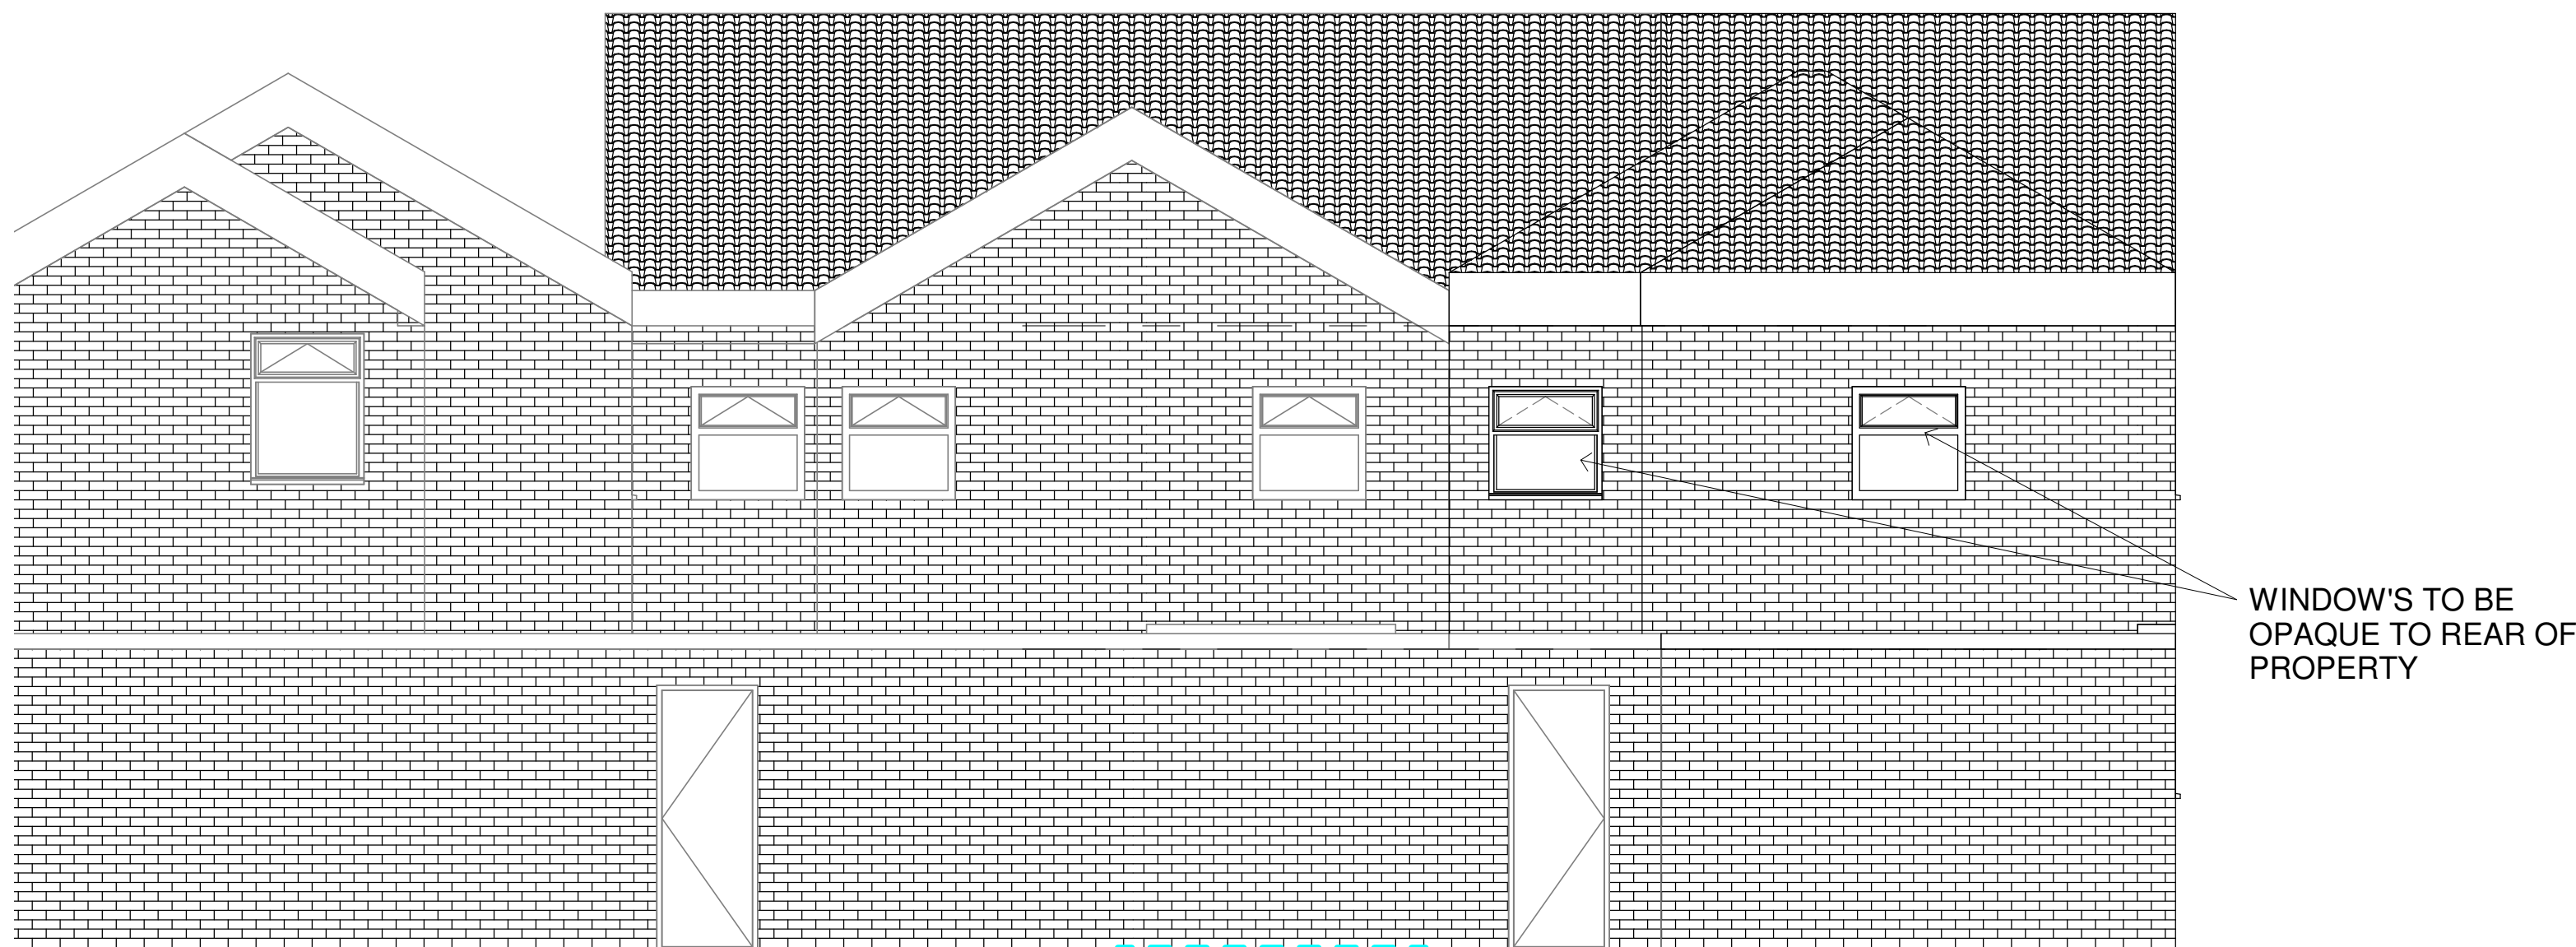

2 Proposed Rear
1 : 50

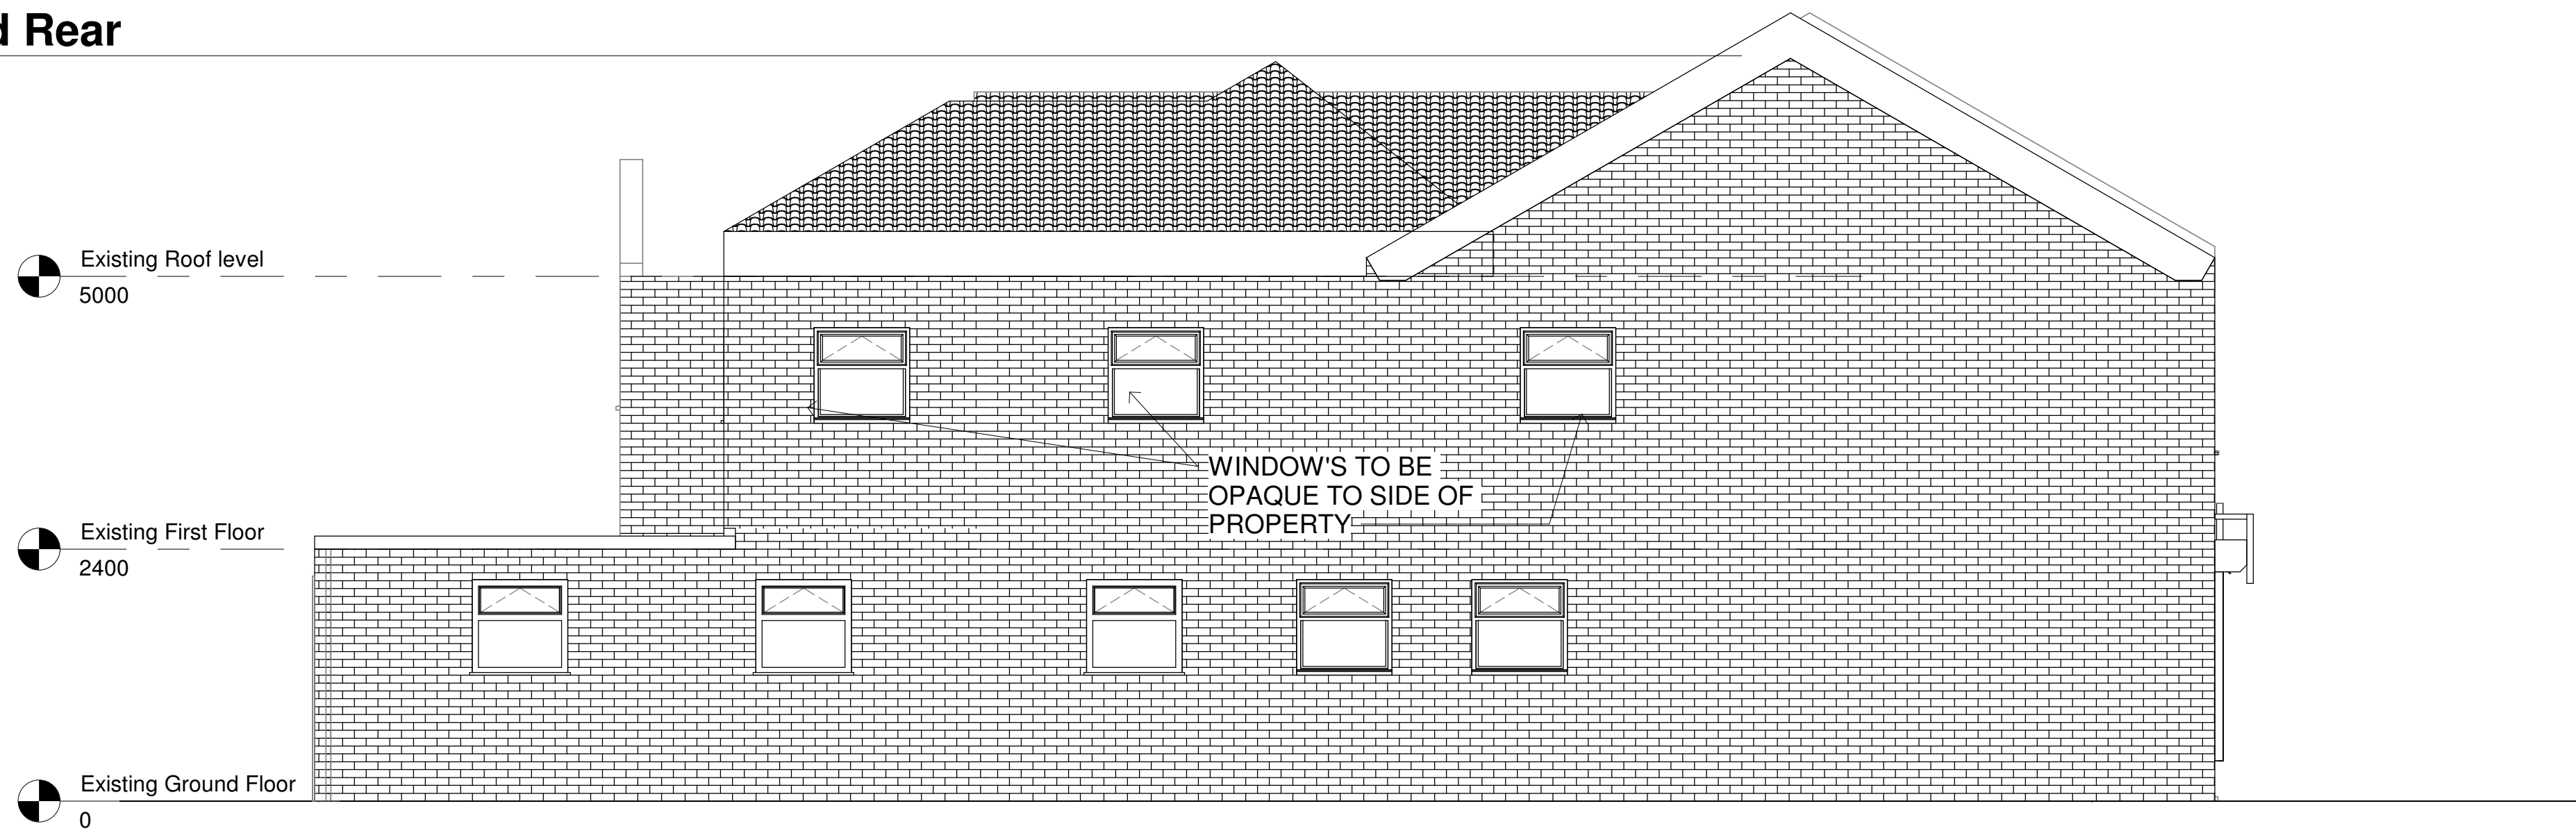

3 Proposed Side
1 : 50



Rev	Description	Date
1	Planning submission	23/03/21
2	Dormers removed	17.05.21

CODE	SUITABILITY DESCRIPTION
STATUS	PURPOSE OF ISSUE

PROJECT
153-155 Kenyon Lane Moston,
Extension to Dentist Surgery

TITLE
Proposed Elevations

CLIENT
MR MANSUR

DRAWN BY Author	CHECKED BY Checker	DATE 03/16/21
SCALE (@ A1) 1 : 50	PROJECT NUMBER MCS2185	
DRAWING NUMBER A104	REV 2	