




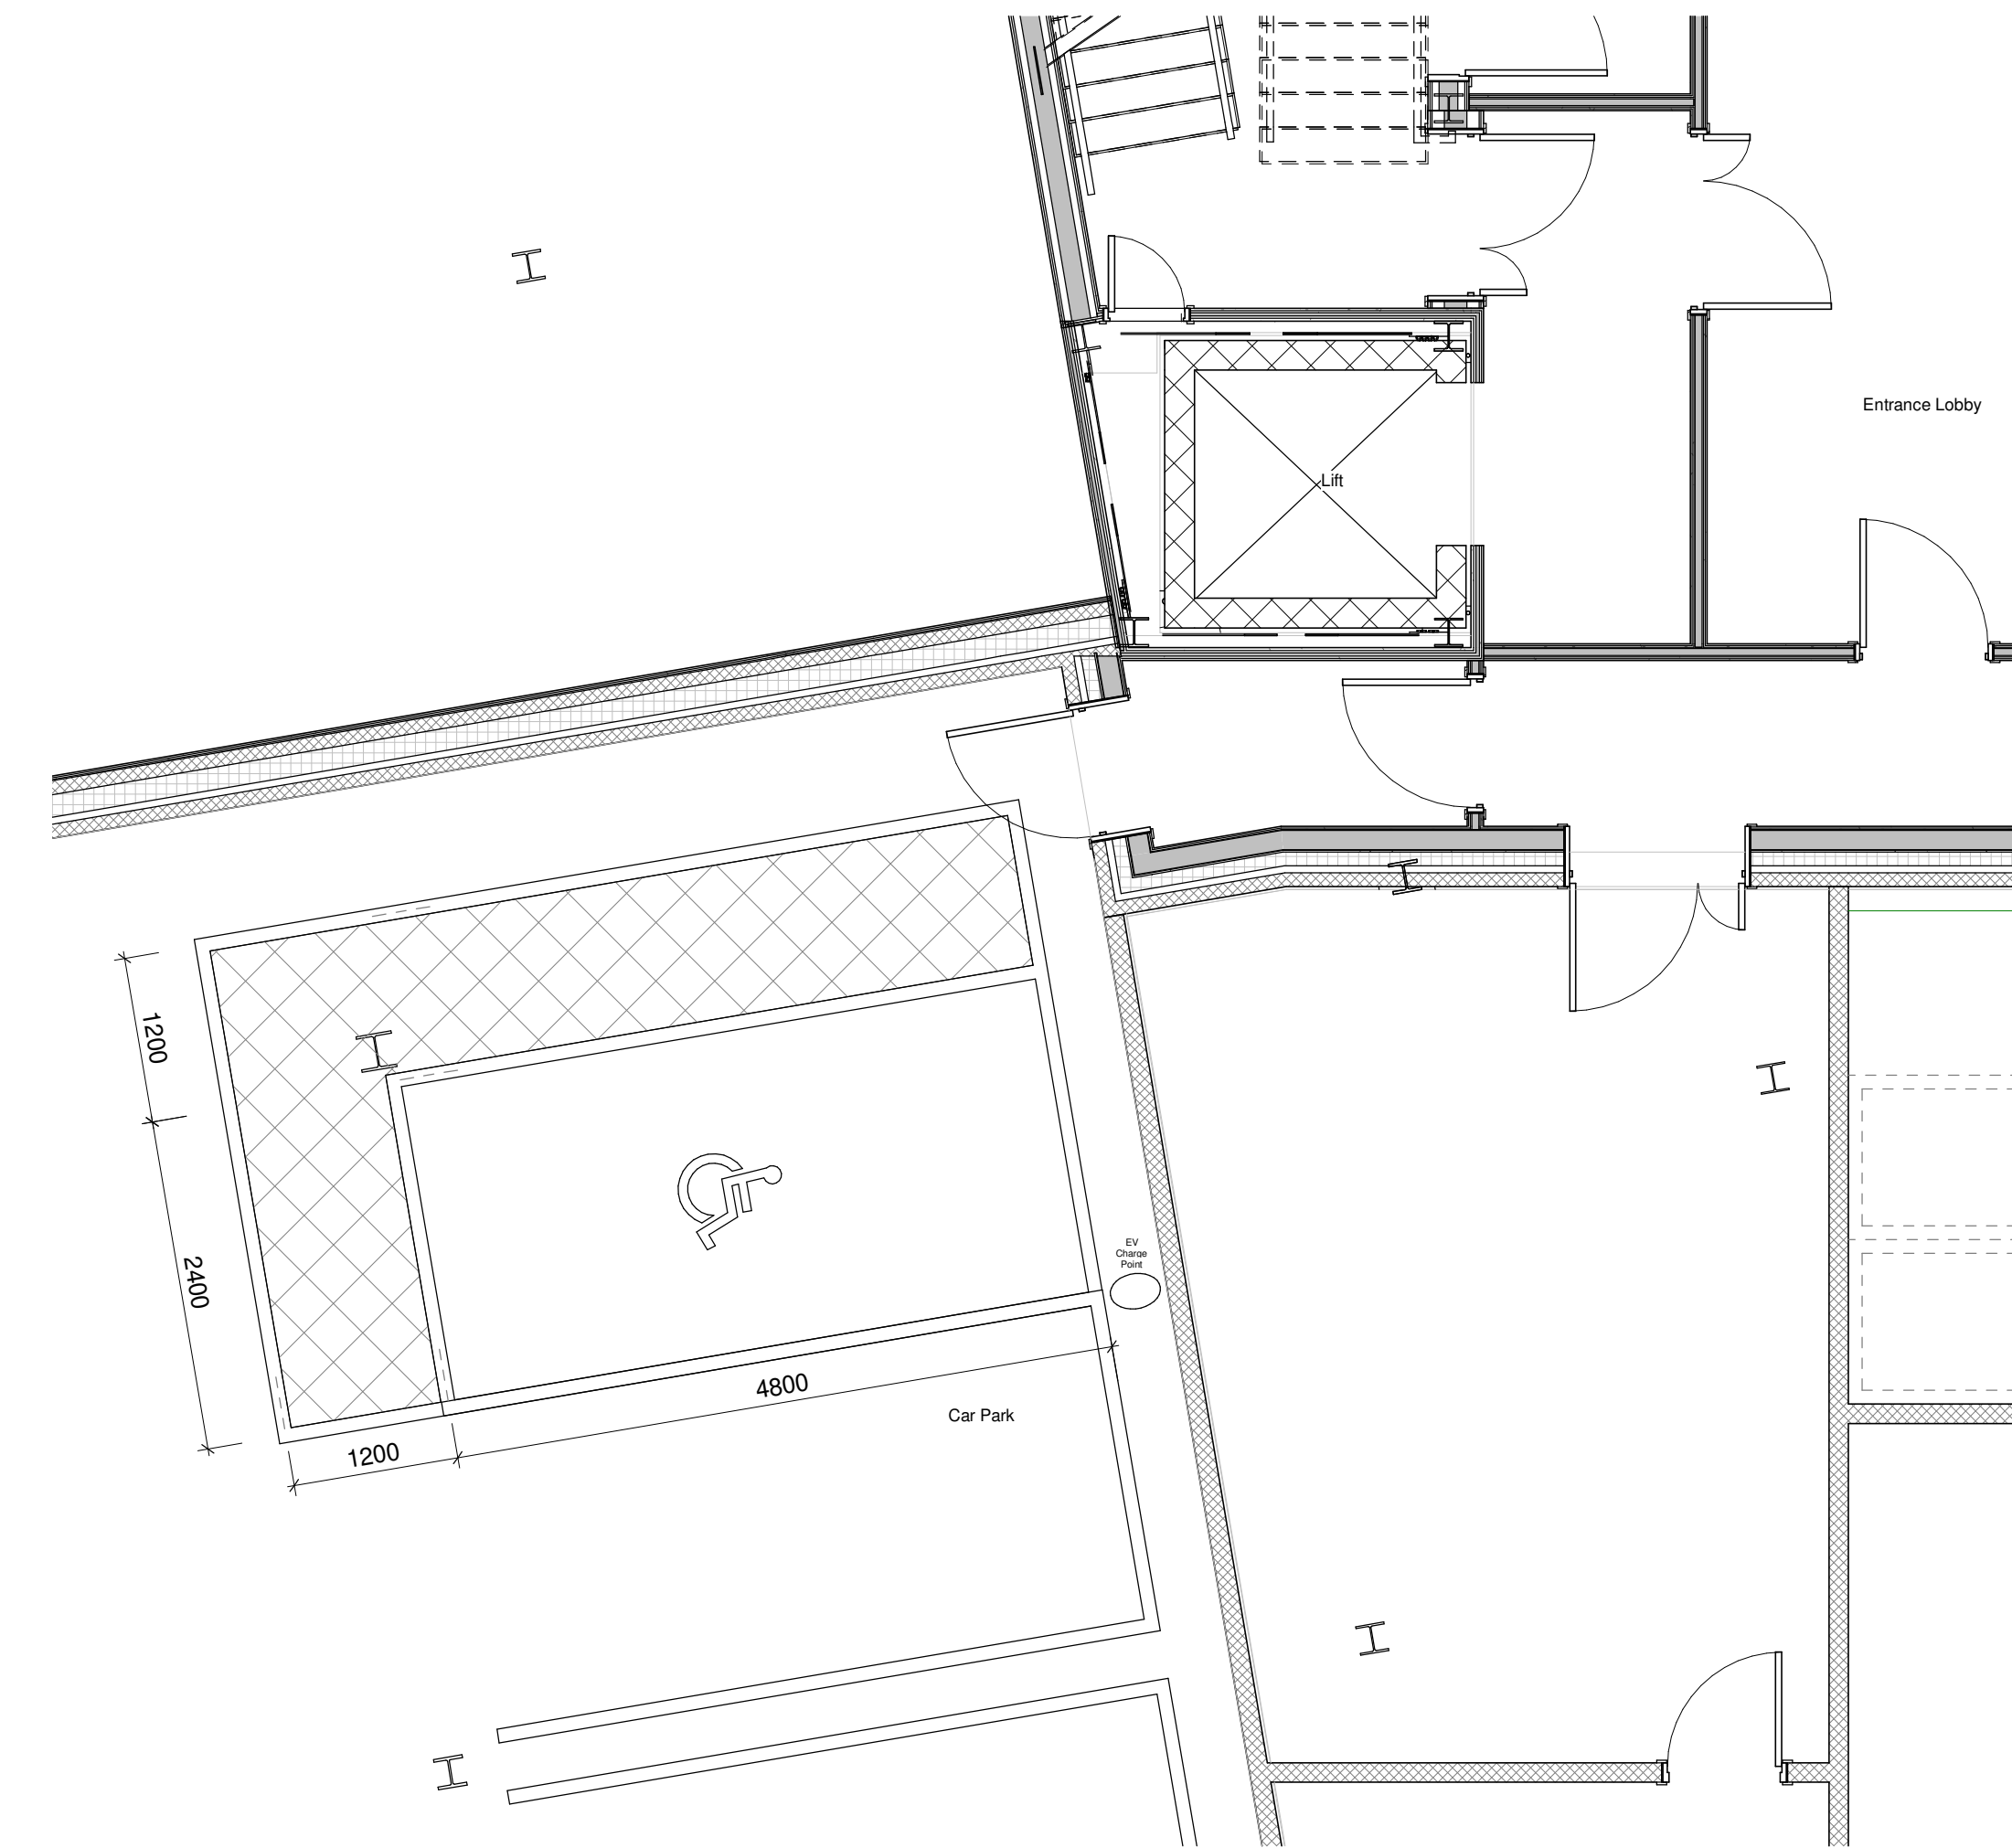

1 Accessible Car Parking Bay
Scale @ 1 : 50

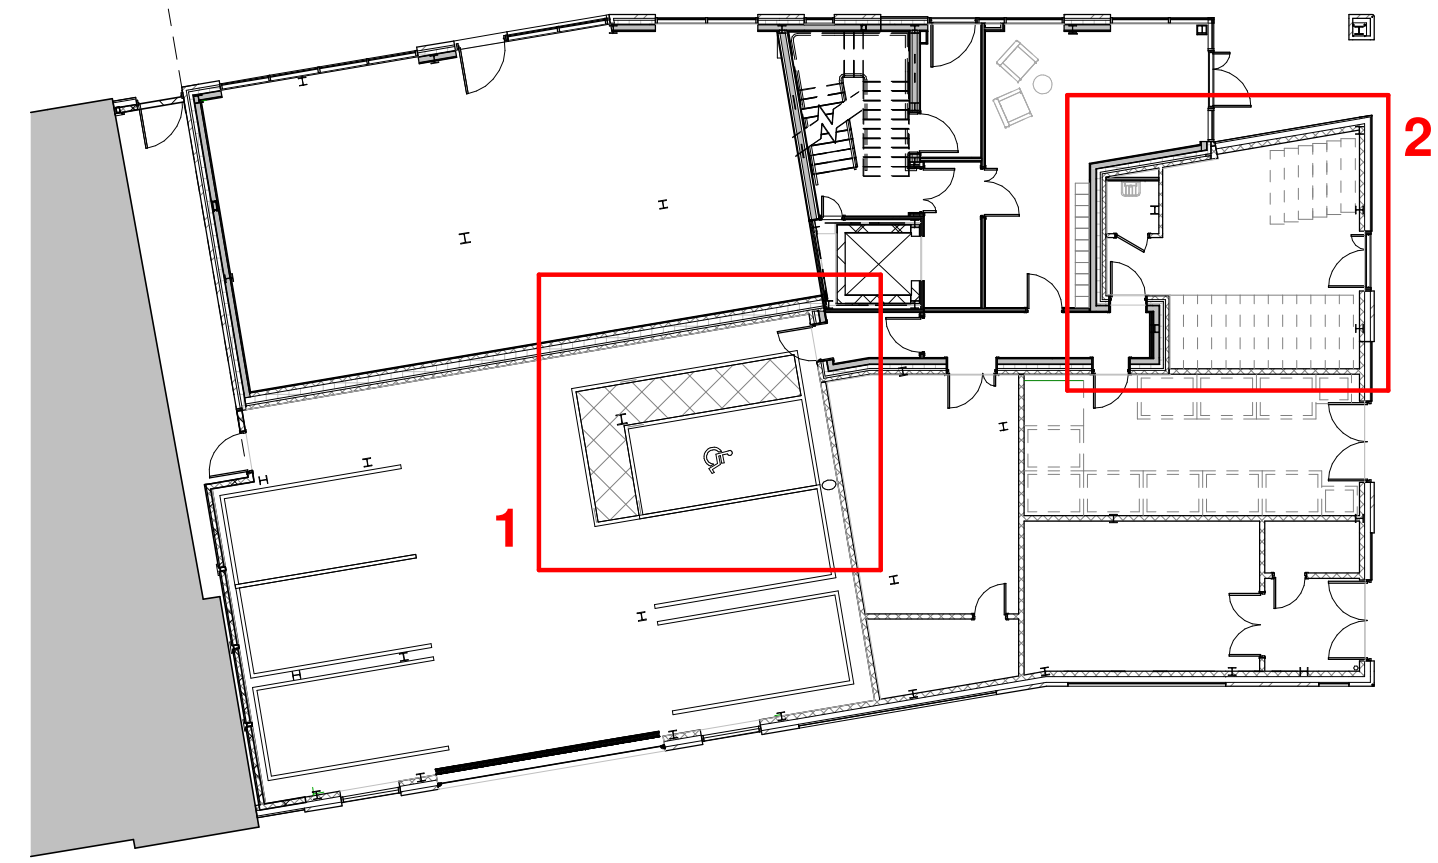

Location Plan
Scale @ 1 : 200

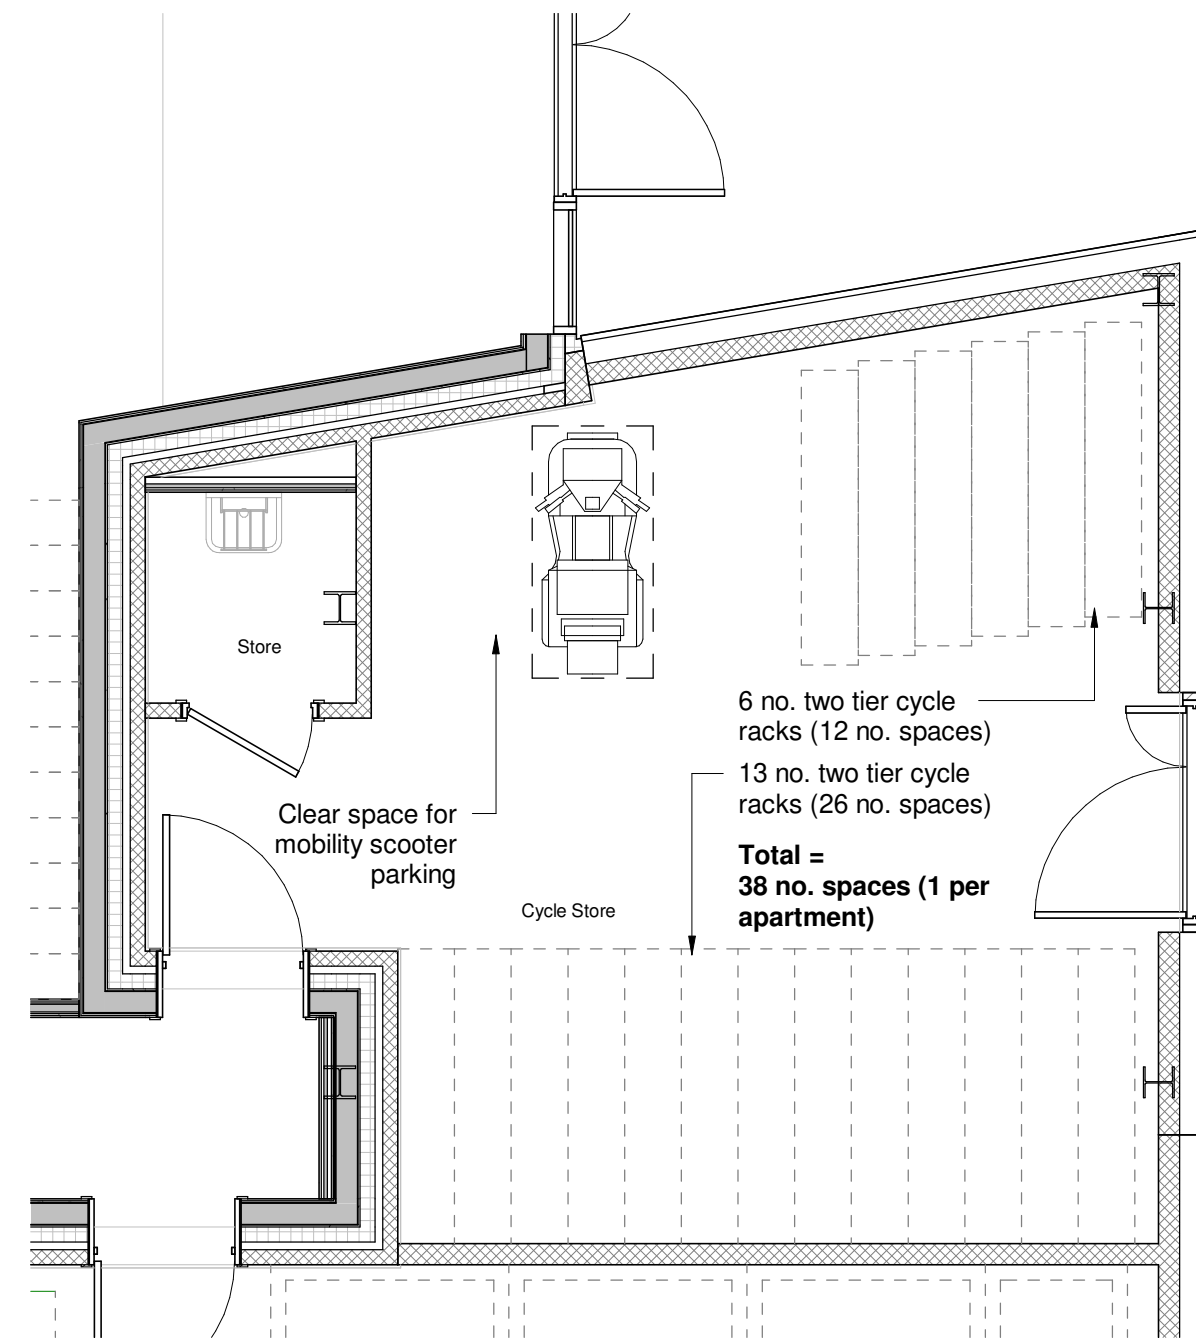

2 Mobility Scooter Parking
Scale @ 1 : 50

NOTES

- All dimensions and levels are to be checked on site.
- Any discrepancies are to be reported to the architect before any work commences
- This drawing shall not be scaled to ascertain any dimensions. Work to figured dimensions only.
- This drawing shall not be reproduced without express written permission from AEW.
- Title overlay drawings and ownership boundaries are produced using all reasonable endeavors. AEW cannot be responsible for the accuracy or scale discrepancy of base plans supplied to them.
- All works are to be undertaken in accordance with Building Regulations and the latest British Standards.
- All proprietary materials and products are to be used strictly in accordance with the manufacturers recommendations.

This drawing contains the following model files: -

B10103-AEW-XX-XX-M3-A-0001_Building Model [P21] [S0]

CDM 2015

Client notified of duties: 24/11/2017
Principal Designer: **Nationwide CDM**

Unless noted below, all known hazards have been highlighted on the drawing:

0 1 2 3m
Scale @ 1:50

P1	22/04/2021	ET	ET
Initial Issue			
REV	Date	Drawn by: -	Checked by: -
Status	Purpose of Issue		
S2	For Planning		
drawing stage	Construction		
client			
Cheshire Cheese Assets LTD			
project			
Oldham Road, Manchester			
drawing title			
Accessible Parking Provision			
date	22/04/21	drawn	ET
scale @ A1	As indicated	checked	ET