

Kingsley Road, Manchester- Hard and Soft Landscape Scheme- General Layout - Scale 1/250 @ A3




KEY

- General
- Proposed Development Footprints (Dwellings)
 - Principal Entrance/ Exit to Buildings
 - Secondary Entrance/ Exit to Buildings
- Surfacing to Access and Car Parking
- Tegula Surfacing- Tegula Trio, Colour Bracken by Tobermore or similar
 - Riven Slate or Maharajah Porcelain Paving. By CED or similar
 - Country Kerb. Concrete Kerb with granite aggregate by Tobermore or similar.
- Features
- Bin Stores
 - Fencing
 - Walls
- Trees and Vegetation
- New Tree Planting (See Annotation and Schedule)
 - New Hedgerow Planting (See Annotation and Schedule)
 - Ornamental Planting (See Schedules)
 - Amenity Grass
- Drawing not for construction.
Do not scale from drawing.
Works to highway subject to engineers specification and approval.

Detailed Planting Layouts- Scale 1/50 @ A3


Planting Bed 1-6

- Each bed planted with
- 9no. Deschampsia cespitosa 'Goldtau'
 - 10nr Allium 'Purple Sensation', &
 - 20nr Narcissus 'Thalia'

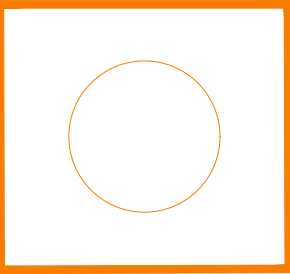

Planting bed to be mulch in 50mm depth 40-60mm purple slate.

#no. Hebe 'Mrs Winder'

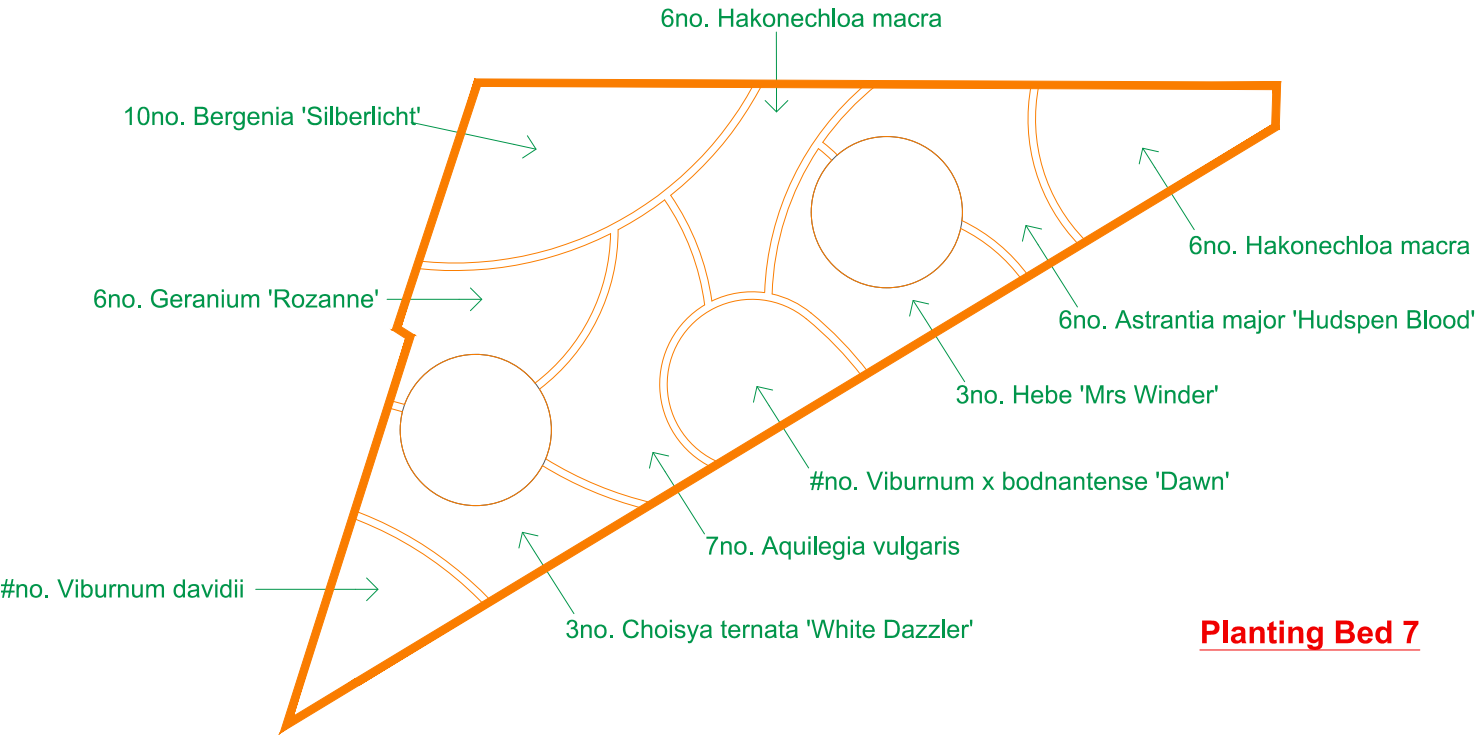

Planting Bed 7

FOR PLANNING

Kingsley Road, Manchester

Hard and Soft Landscape
General Layout Plan

SCALE: As shown DATE: May 21

DRAWING: M638/KRM/LAND/01

