


File name: Y:\DROPOBOX (MODE)\PROJECT\MANCHESTER\PROJECTS\J324414-446_SOUTHWAY HOUSING PROJECTS\5. GRAPHICS\2. CAD\2. SHEETS\J32-4414-PS-001.DWG
Project Management Initials: Designer: LCW
Checked: MA
Approved: ME
ISO A3 297mm x 420mm

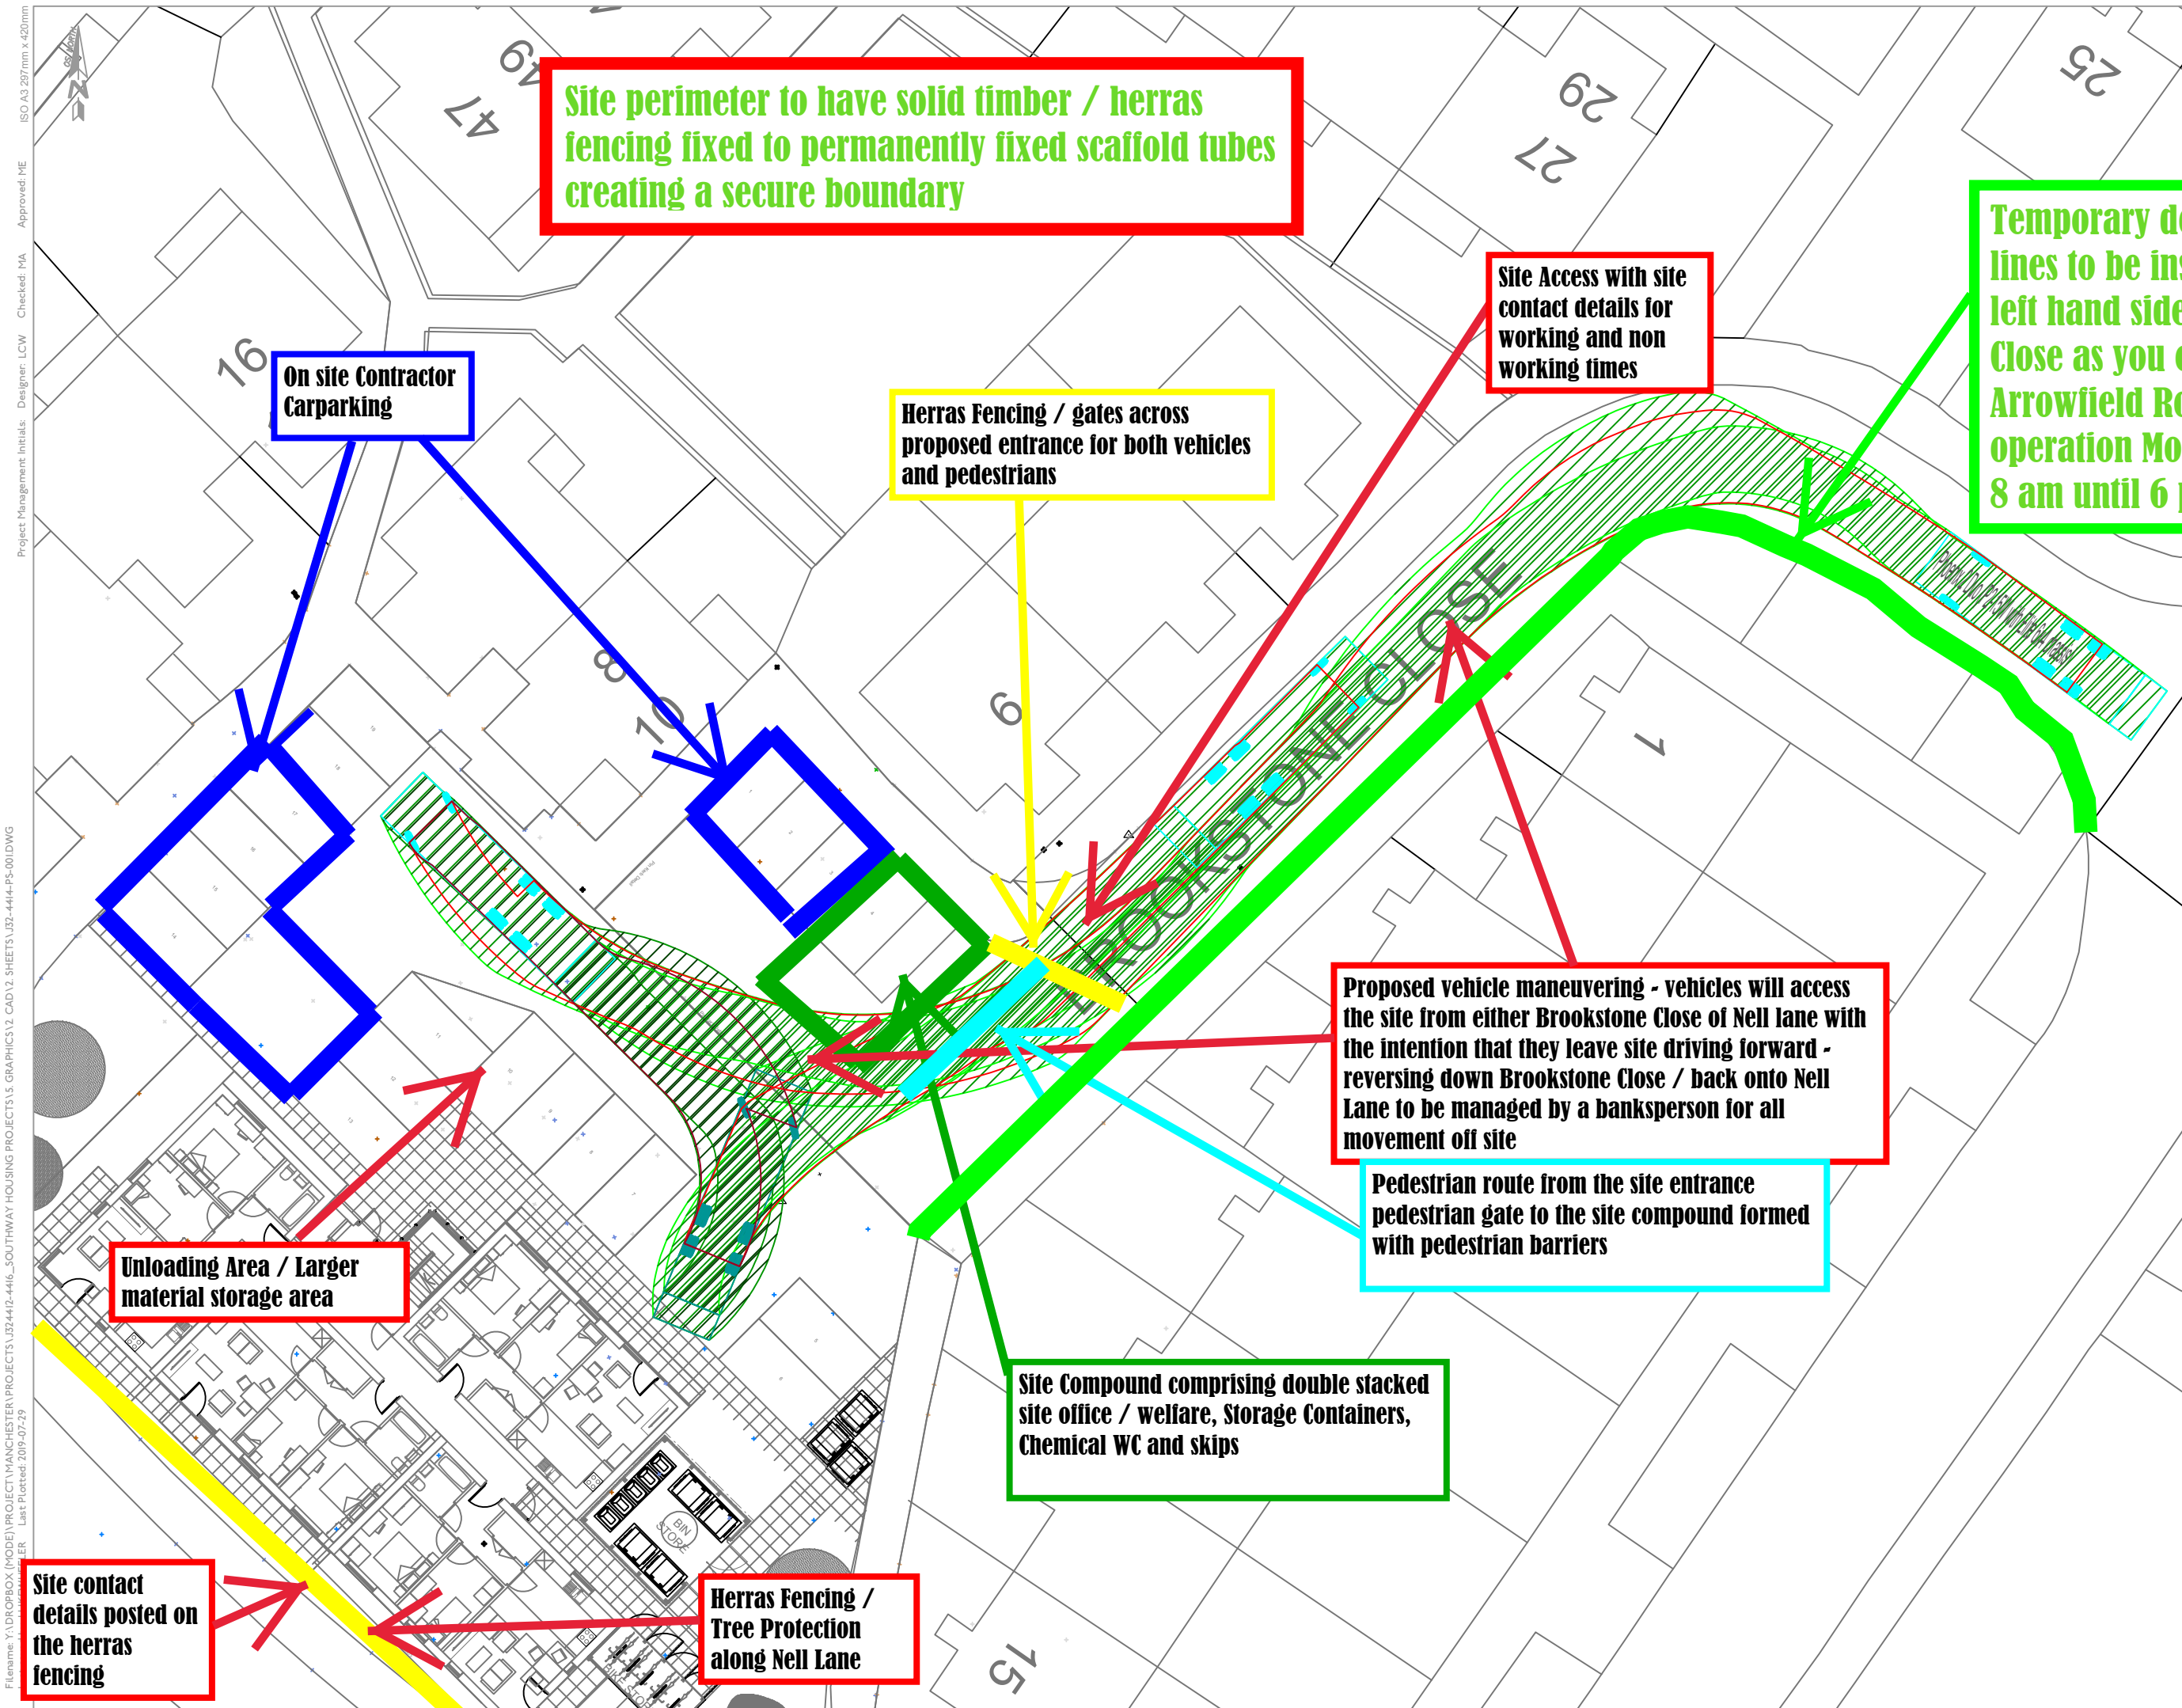

Indicative route for HGV's access / leaving site - not to scale

- notes:
1. this drawing is to be read in conjunction with all other relevant drawings, any discrepancies, errors or omissions to be brought to the attention of overseeing organisation.
 2. all dimensions to be checked before commencement of work on site.
 3. all dimensions in metres unless otherwise stated.
 4. the design is subject to approval of manchester city council.
 5. drawing based on os mapping.

issue/revision		
-	29/07/2019	issued
i/r	date	description

client: southway housing trust
project: nell lane
project number: J324414
scale: 1:250@A3
drawing title: refuse vehicle swept path analysis
drawing number: J32-4414-PS-001