
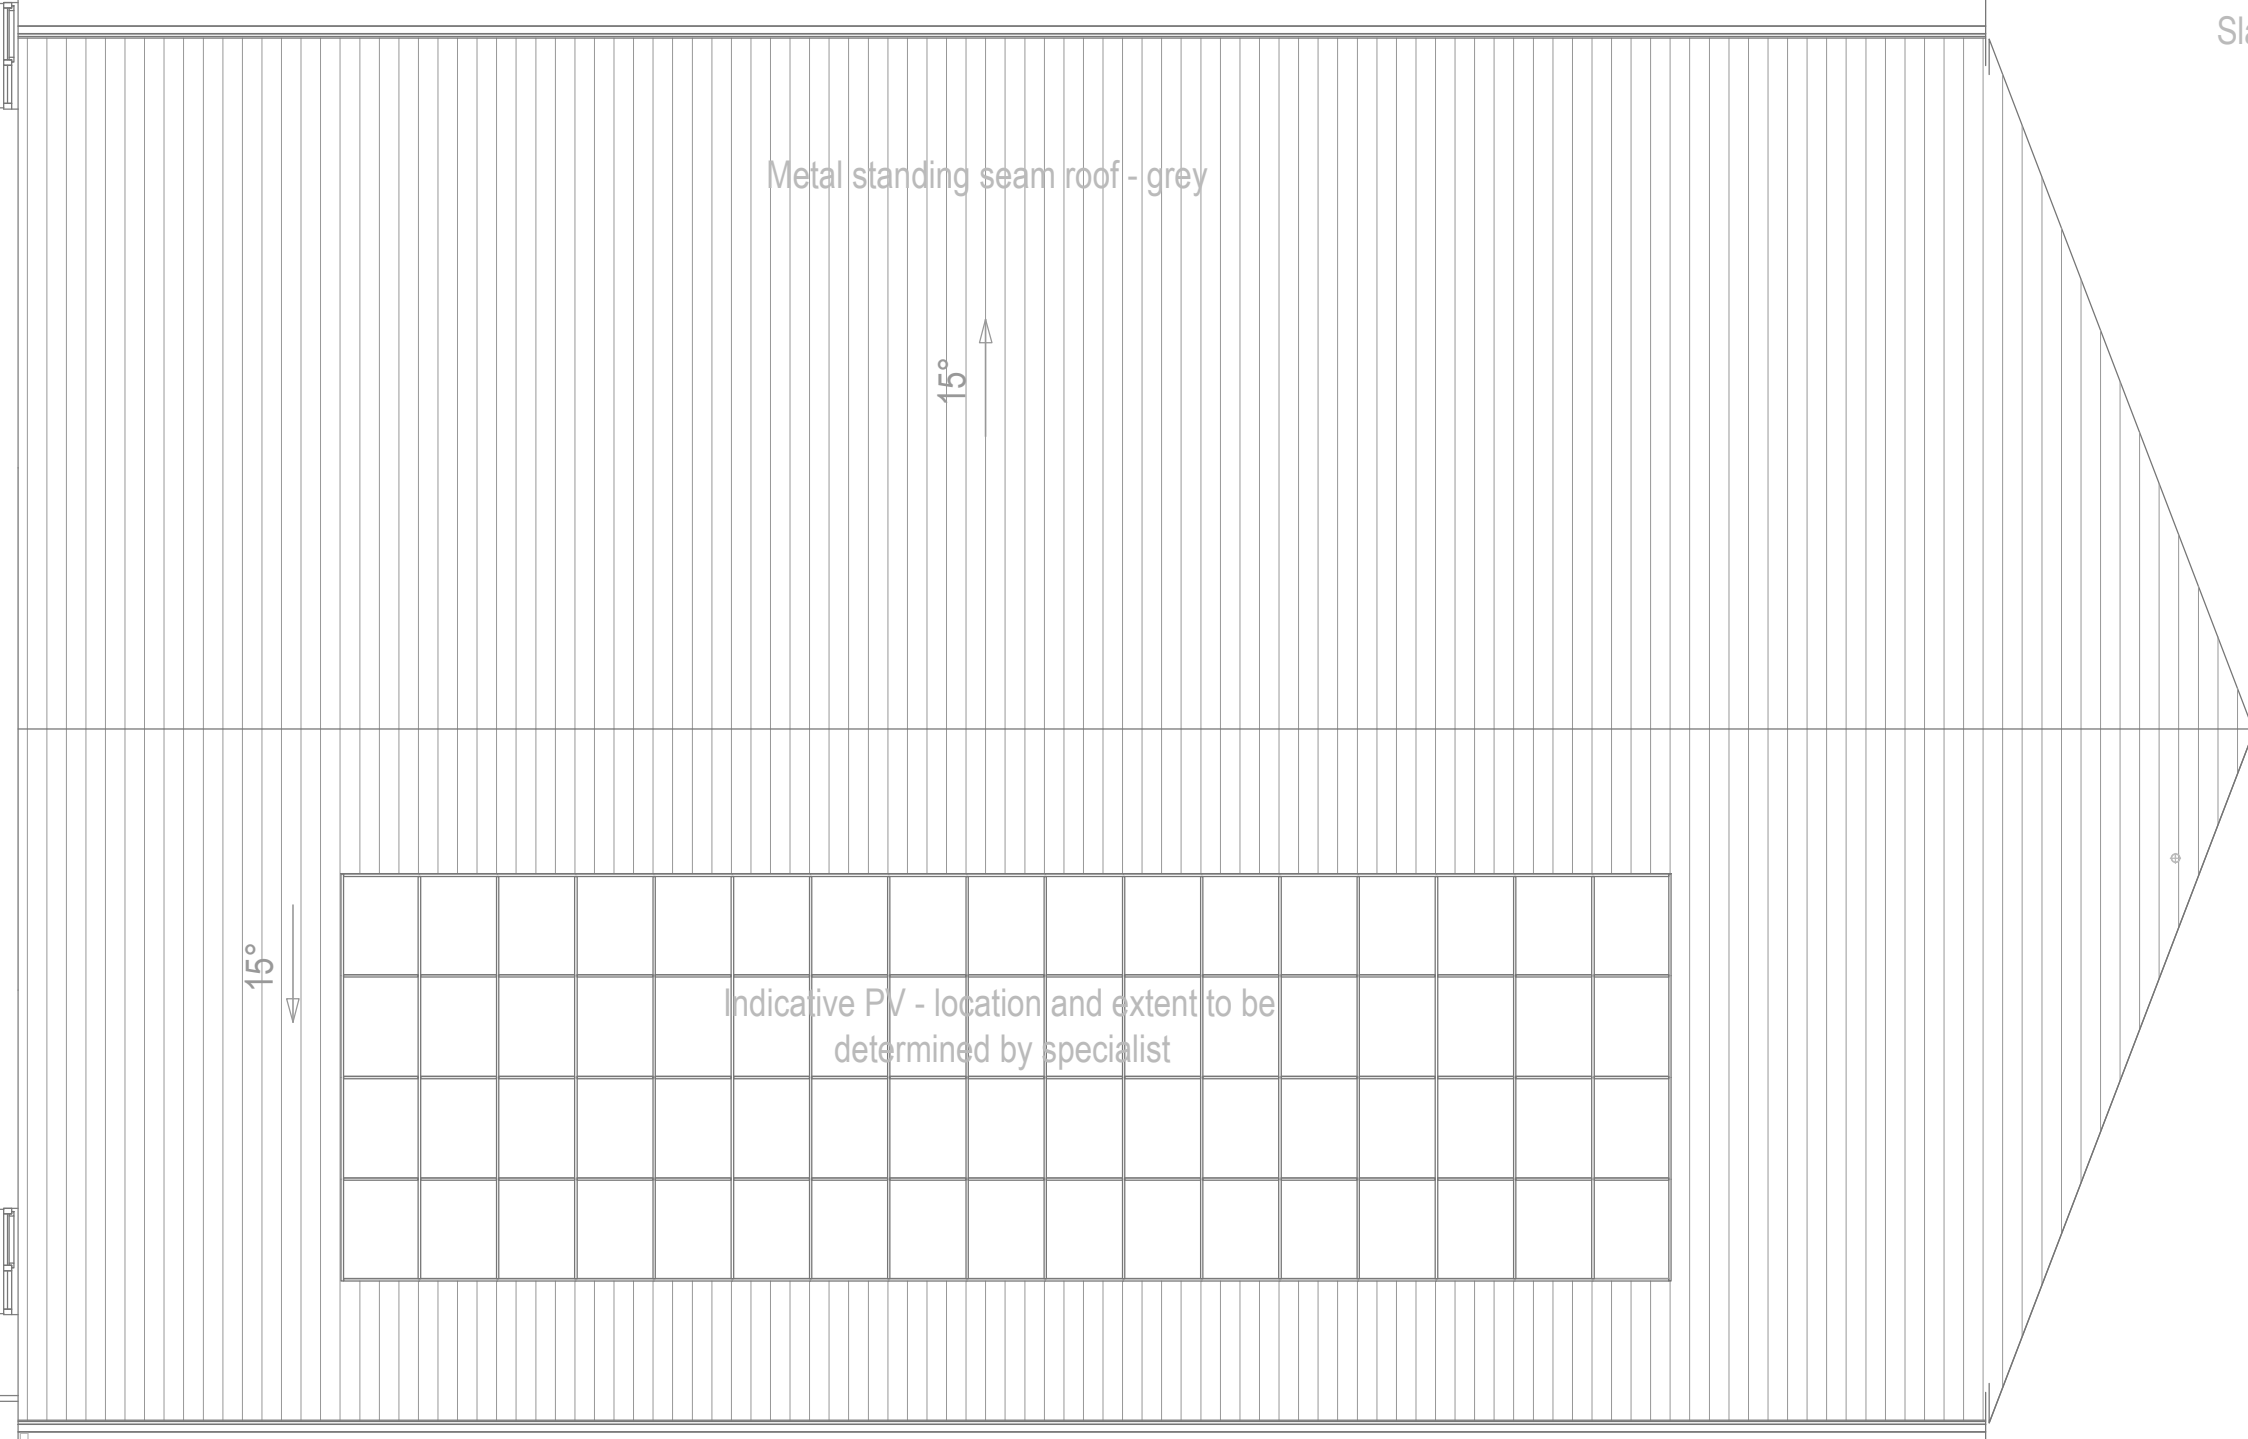
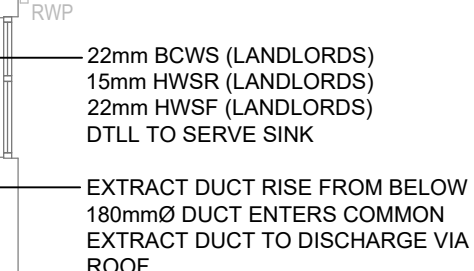


16	EXTRACT & SUPPLY RISERS INDICATED.	D.W.	Sep '20
17	UPDATED INLINE WITH SEALY'S COMMENTS.	J.J.	Feb '20
16	DRY RISER POSITIONS INDICATED.	D.L.	Dec '19
15	REVISED FOLLOWING FURTHER COMMENTS	D.L.	Nov '19
14	REVISED FOLLOWING DTM 15/10/19	D.L.	Oct '19
13	REVISED IN LINE WITH ARCHITECTS COMMENTS	P.T.	Oct '19
12	REVISED FOLLOWING DTM 10/9/19	P.T.	Sep '19
11	INFORMATION ISSUE.	P.T.	Aug '19
Rev.	Description	Revised By	Date

INFORMATION

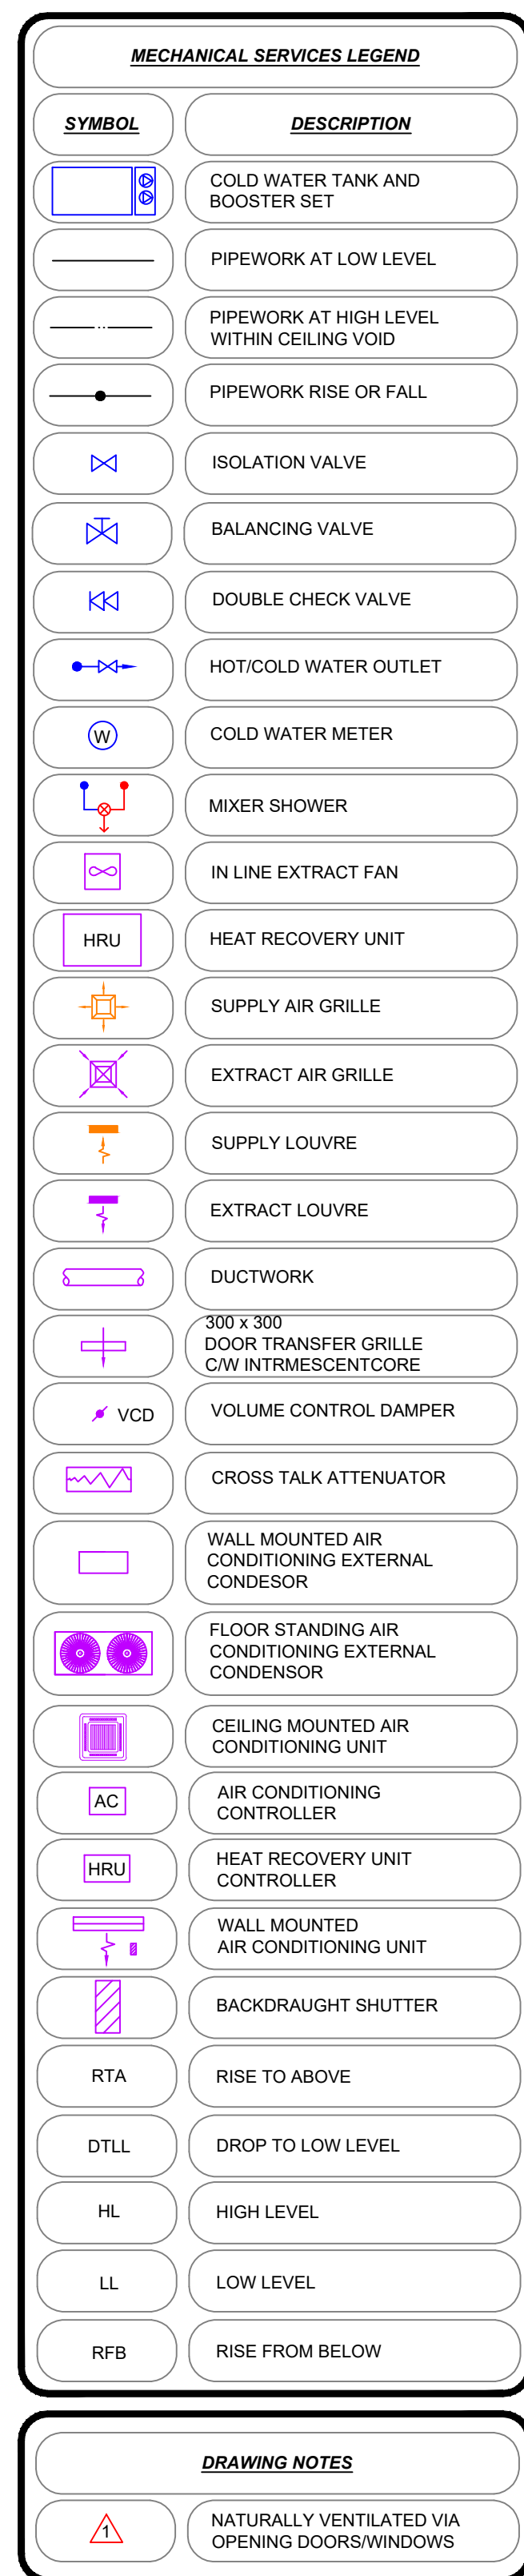

Building Services Consulting Engineers
148 Stockport Road
Cheshire, Cheshire SK8 2DP
Tel 0161 283 2882 Fax 0161 282 8825
Web Site: www.ecs-ecs.co.uk Email: sales@ecs-ecs.co.uk

JOB NO. 22/057	DRAWING NO. 22/057/M/04	COMPUTER FILE 22_057_M_04	REVISION 18
DATE Aug. 2019	SCALE 1:100 @ A0	DRAWN P.H.	CHECKED P.T.

JOB TITLE				
Bellamy Court				