


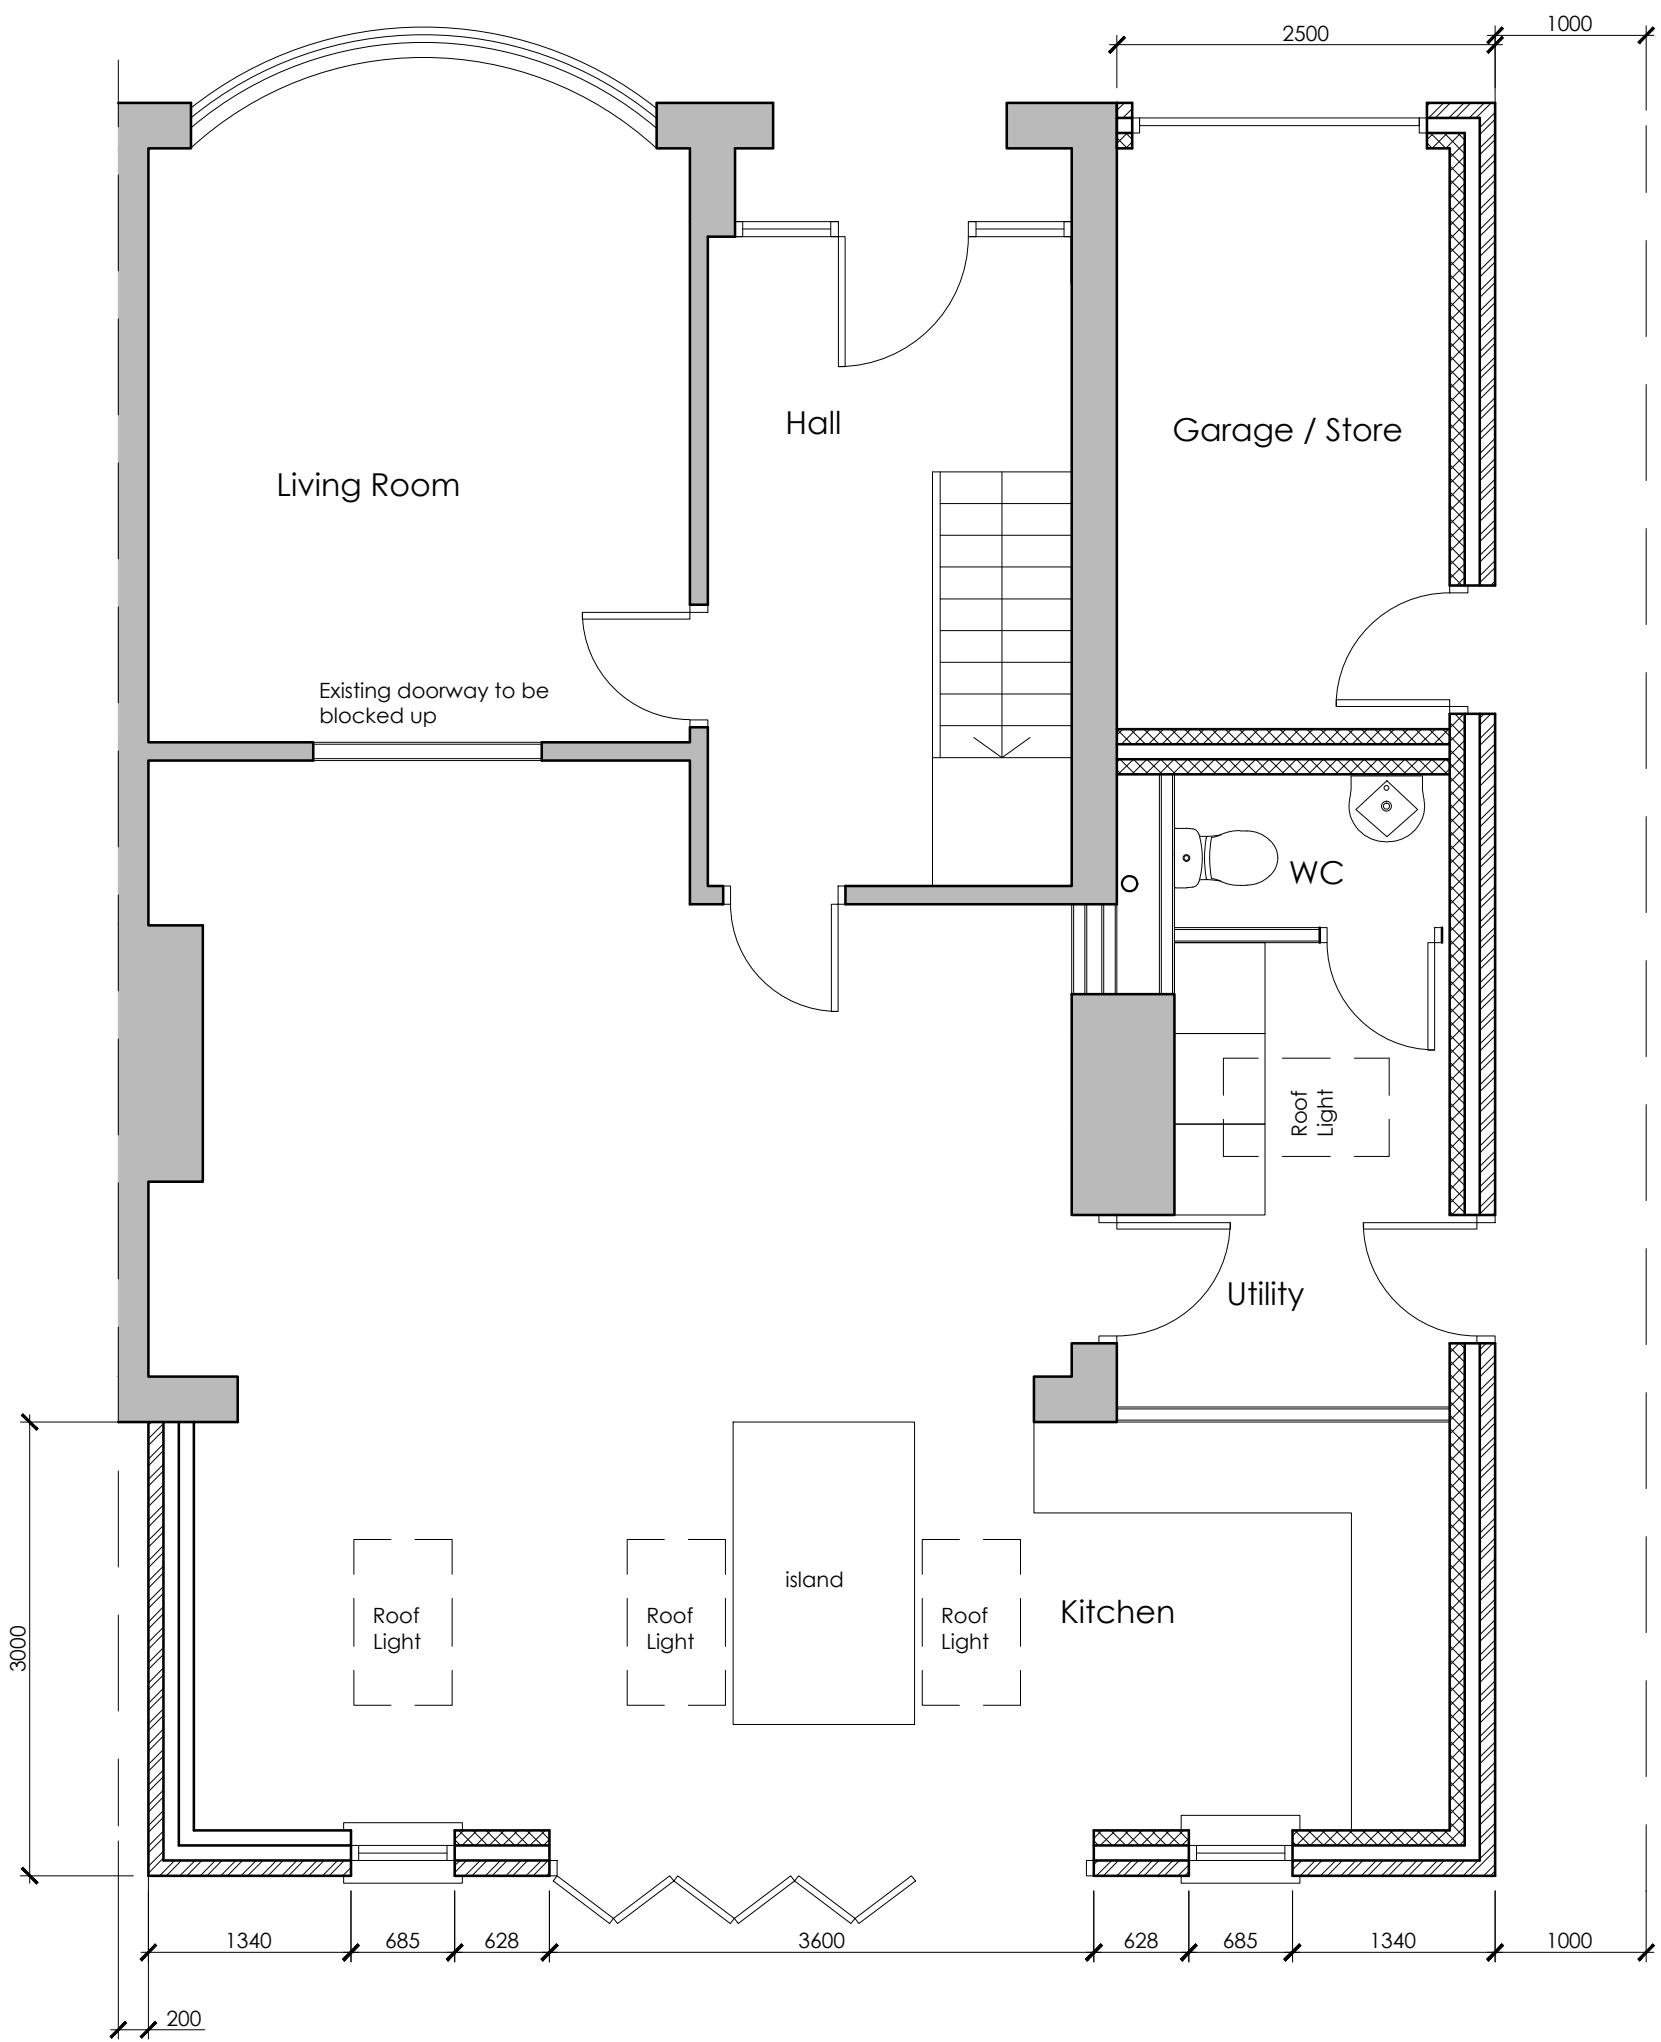


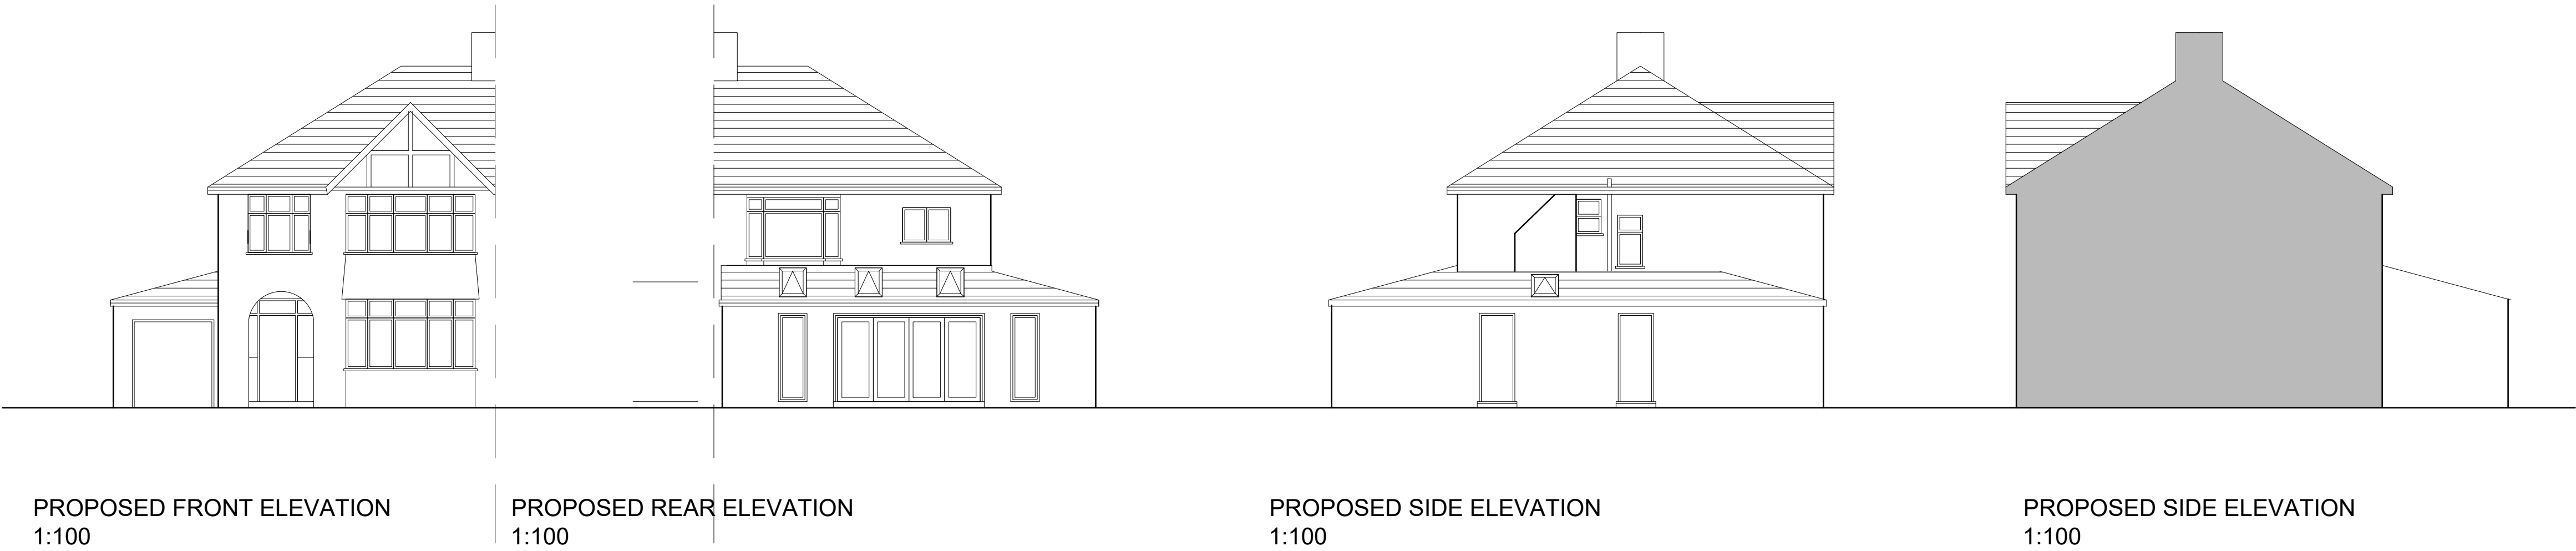

PROPOSED GROUND FLOOR
1:50

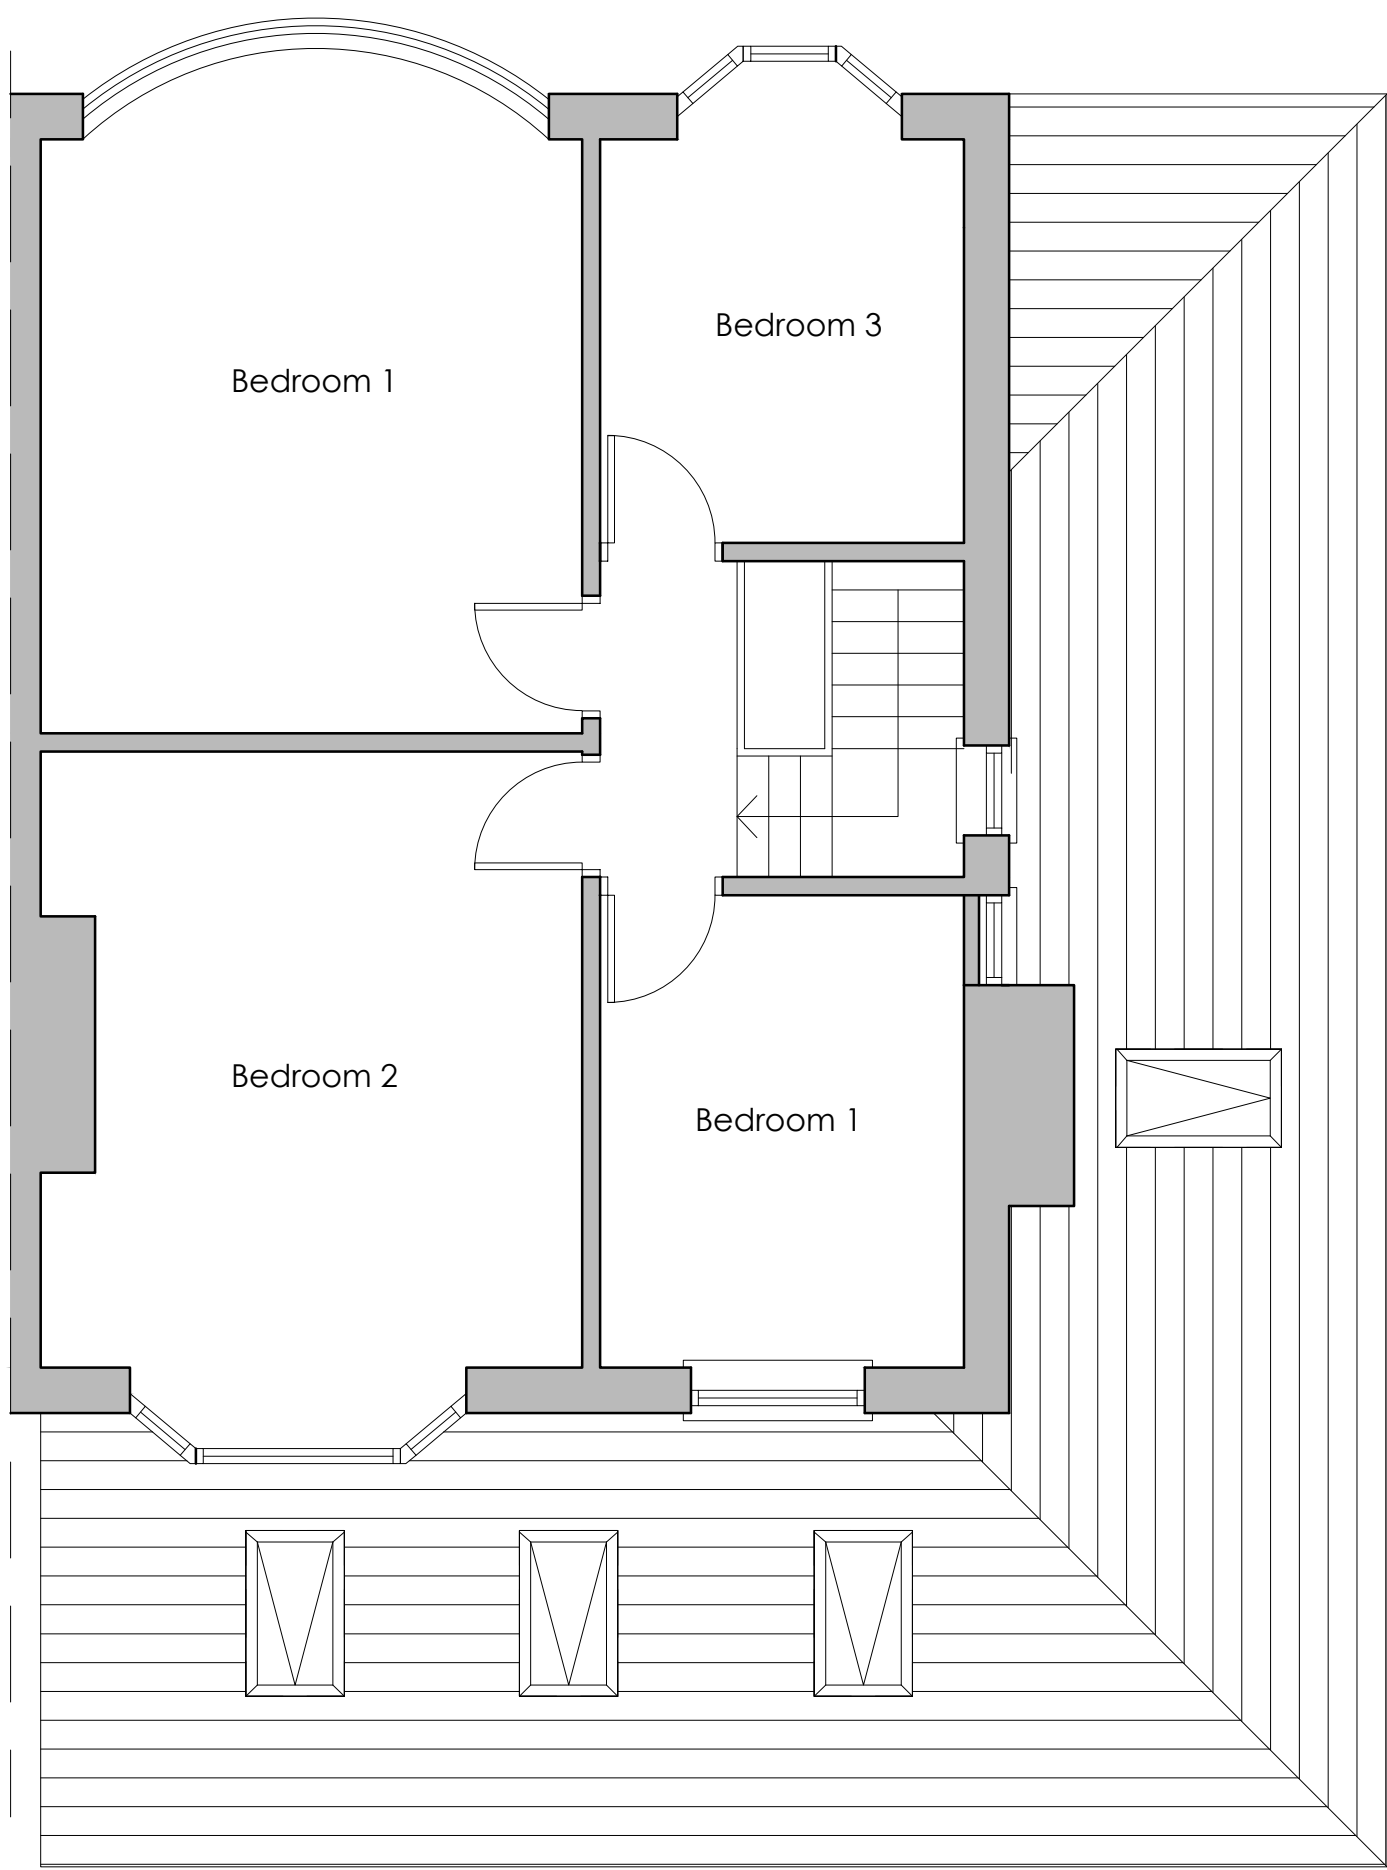

PROPOSED FIRST FLOOR
1:50

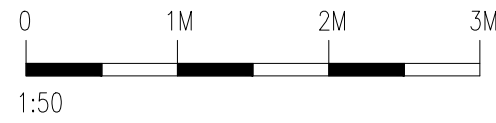

Client	Luke & Kelly			
Job title	92 Longley Lane			
	Manchester, M22 4JF			
Drawing title	PROPOSED PLANS AND ELEVATIONS			
Scale 1:50 @A1	Drawn ST	Checked	Date June 2022	
Job number *****	Drawing number 03	Rev -		