


REVISION	DATE	DESCRIPTION
-	15.04.21	DRAFT ISSUE
-	06.05.21	PLANNING ISSUE

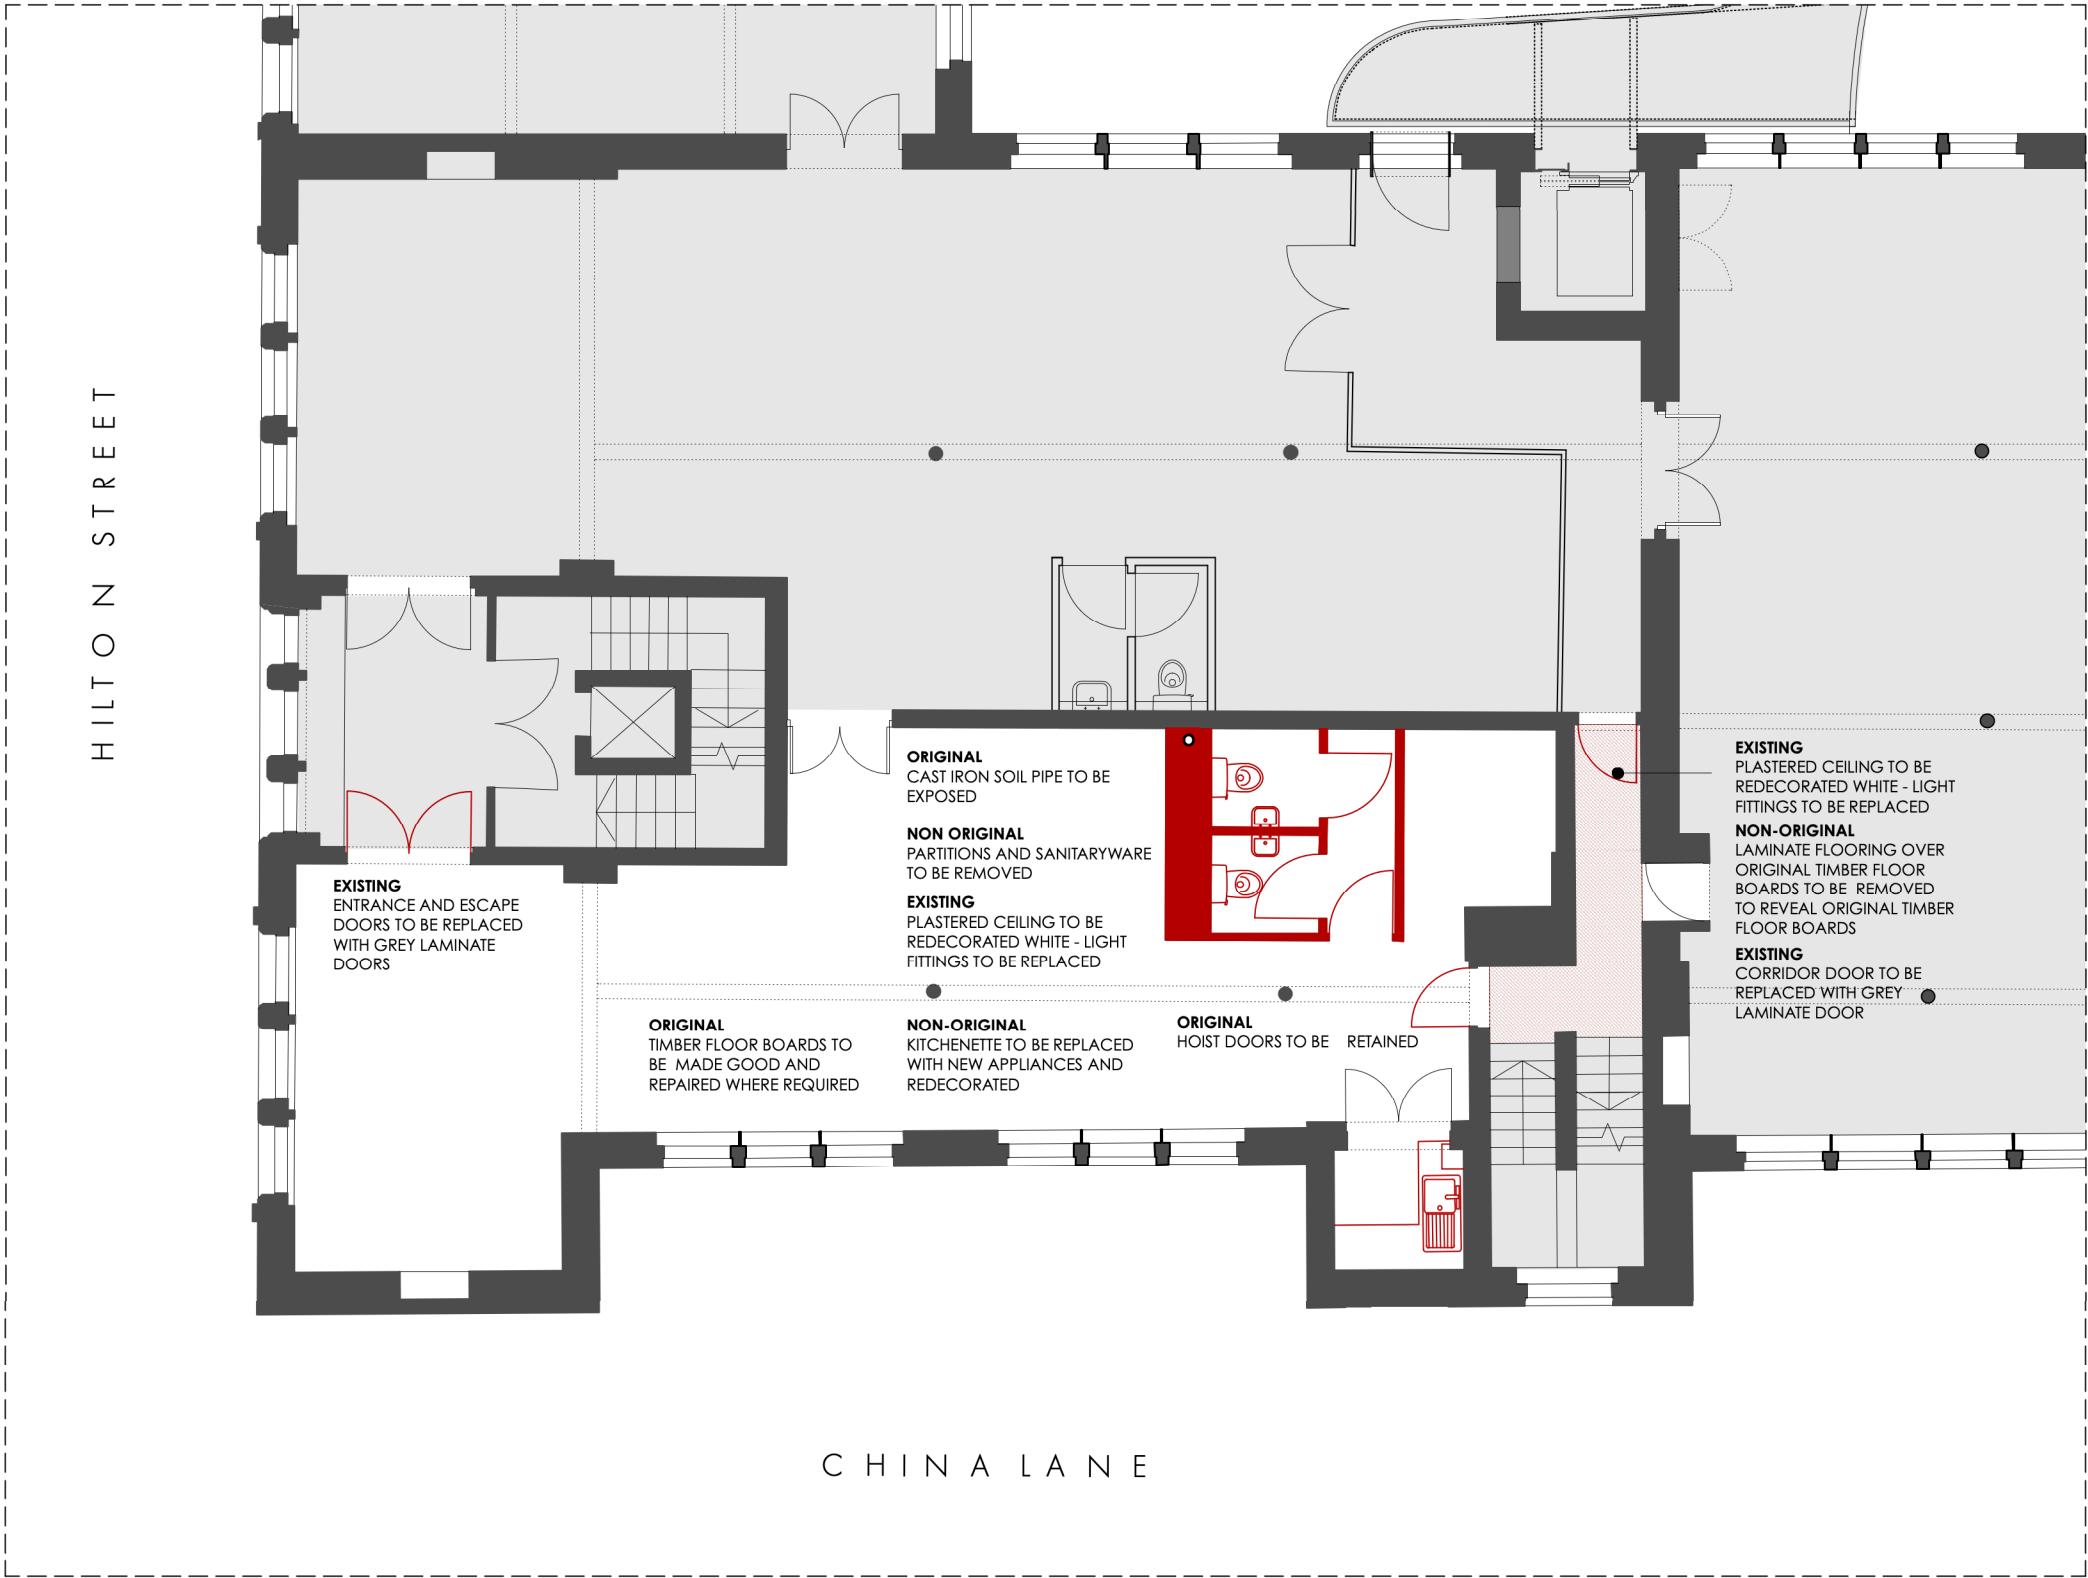

ALTERATIONS KEY


INDICATES NEW OPENINGS / WALLS TO BE REMOVED

INDICATES DOOR/FITTING/SANITARY WARE ETC. TO BE REMOVED

INDICATES NON ORIGINAL SUSPENDED CEILING TO BE REMOVED

INDICATES NON ORIGINAL LAMINATE FLOORING OVER ORIGINAL TIMBER FLOOR BOARDS TO BE REMOVED

AREA NOT SUBJECT OF THIS APPLICATION
SEE APPLICATIONS No.s **122935/LO/2019** & **123242/FO/2019**

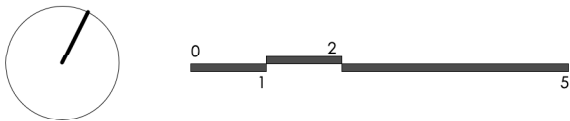

PLANNING

OMIArchitects

31 Blackfriars Road, Salford, Manchester, M3 7AQ
+44(0)161 832 3242 / info@omiarchitects.com / www.omiarchitects.com

PROJECT	FOURWAYS HOUSE				
DRAWING	FOURTH FLOOR - ALTERATIONS PLAN				
DATE	APR' 21	DRAWN BY	KT	SCALE	1:100@A3
JOB NO.	1412	DWG.NO.	L 2223		

FOURWAYS HOUSE, FOURTH FLOOR
ALTERATIONS PLAN

1.100 @ A3