


Ground floor extension - Location Plan

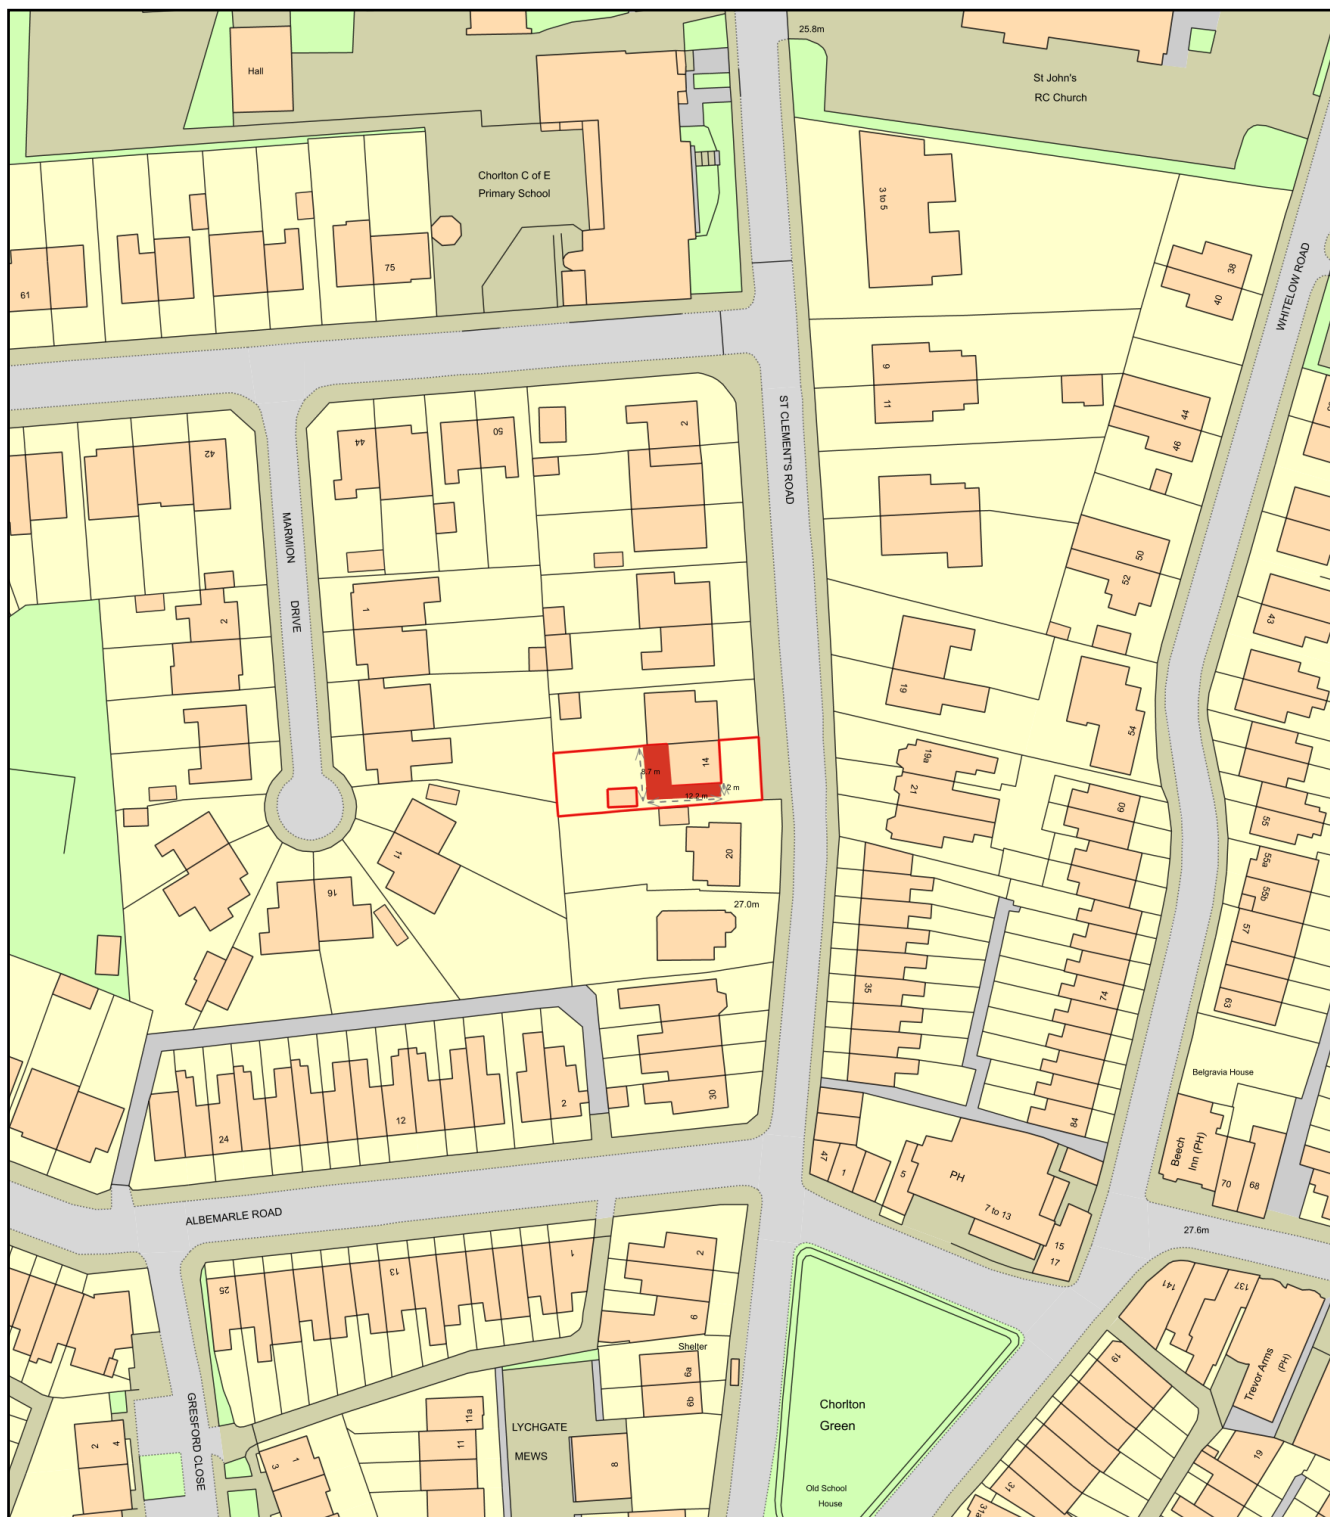

0 50
Metres



Plan Produced for: Stephen Hughes

Date Produced: 22 Jun 2021

Plan Reference Number: TQRQM21173203234004

Scale: 1:1250 @ A4