


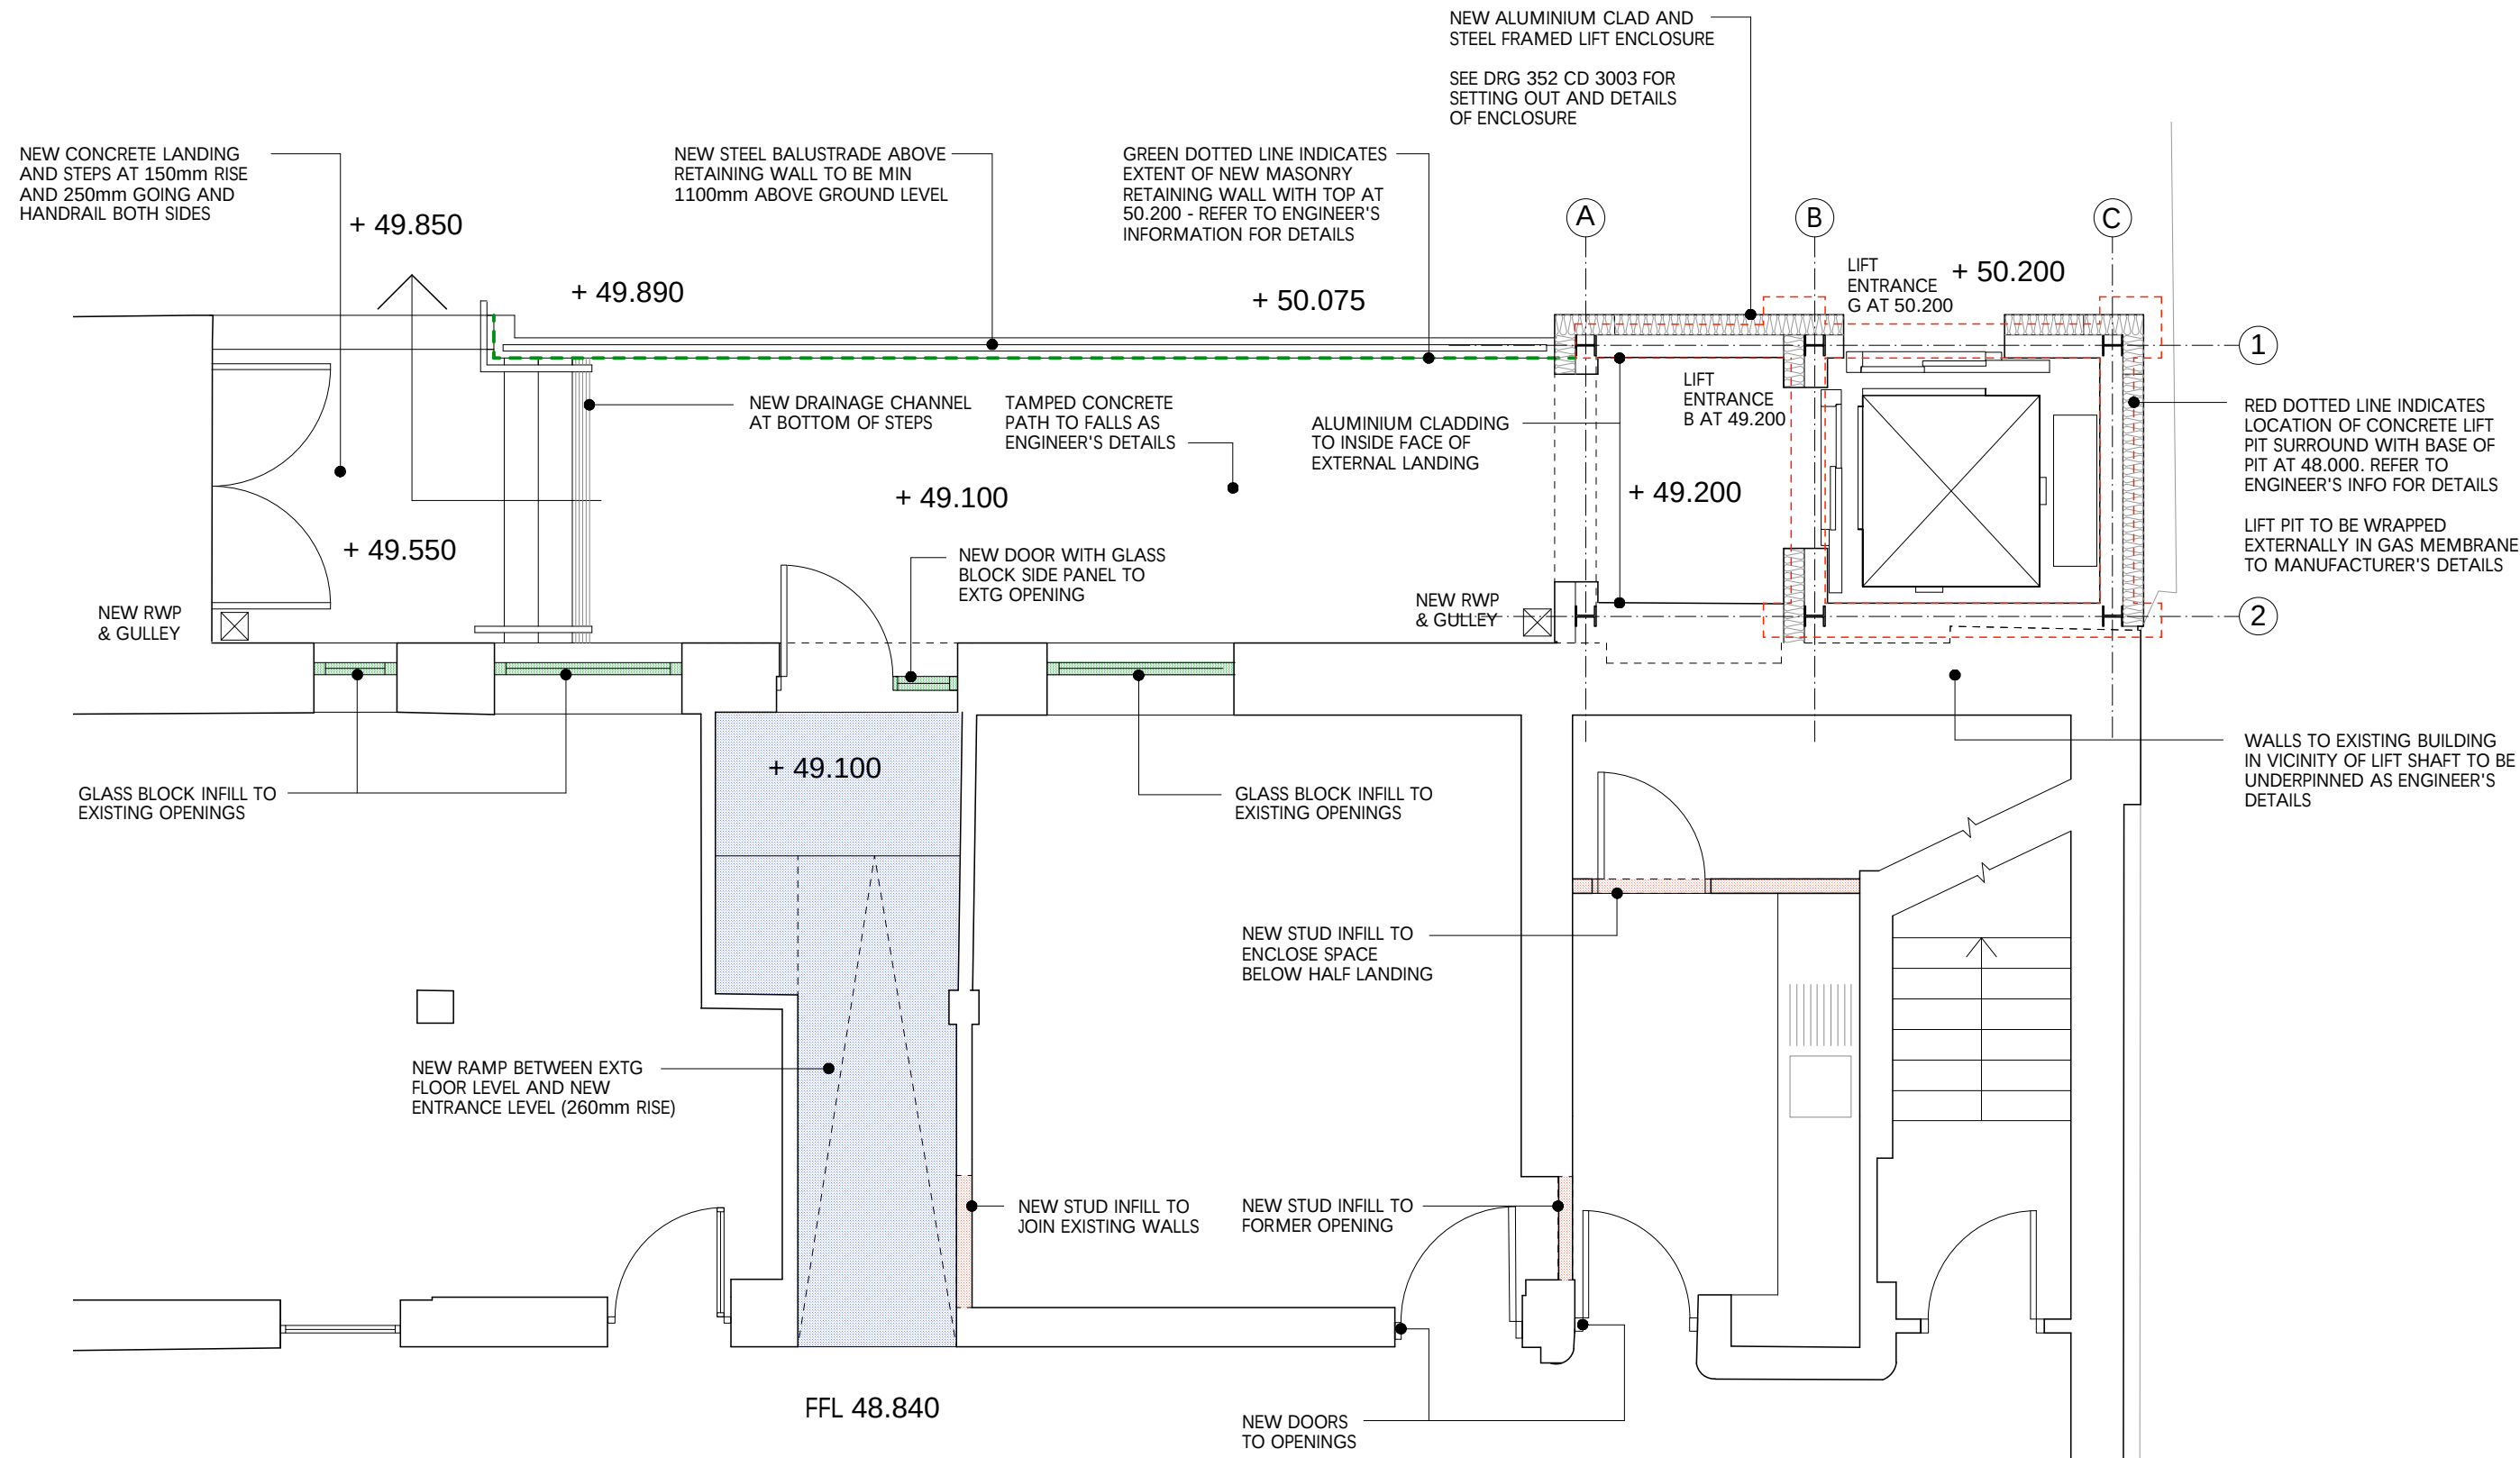

NOTE: DRAWINGS SHOW SCOPE OF WORK AND DESIGN INTENT ONLY. DETAIL TO BE DEVELOPED IN CONJUNCTION WITH CONTRACTOR

FOR NEW STRUCTURAL WORKS AND BELOW GROUND DRAINAGE REFER TO ENGINEER'S INFORMATION

Jonathan Davidson Architects

Architecture, Planning & Industrial Design

47 Hilton Street
MANCHESTER
M15 4PS

t: 0161 711 0835
e: inbox@jddavidsonarchitects.com
w: www.jddavidsonarchitects.com

Client Manchester Vineyard

Project New Lift & Car Park
Longsight Youth Centre

Scale & Date 1:50 @ A3

Aug 2021

Document **Proposed Works**
Proposed Basement Plan
Status For information

Doc Ref	352	CD	3001	C1
---------	-----	----	------	----