
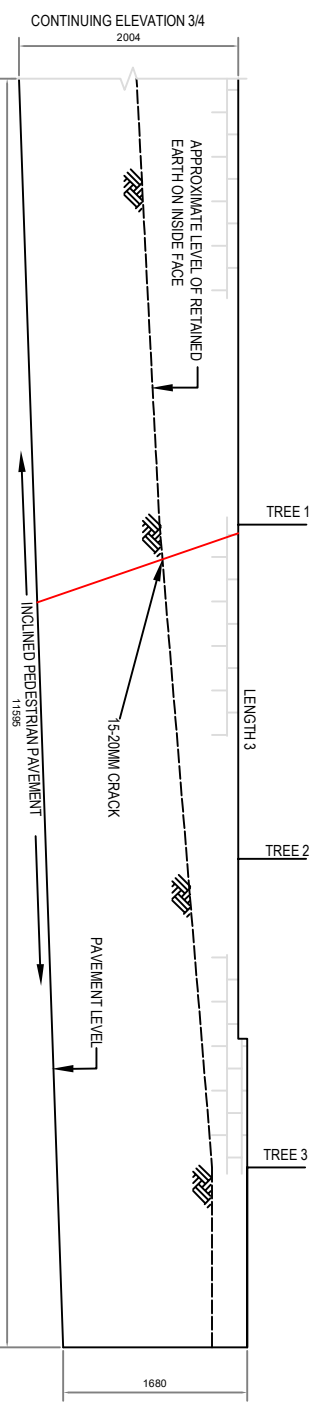
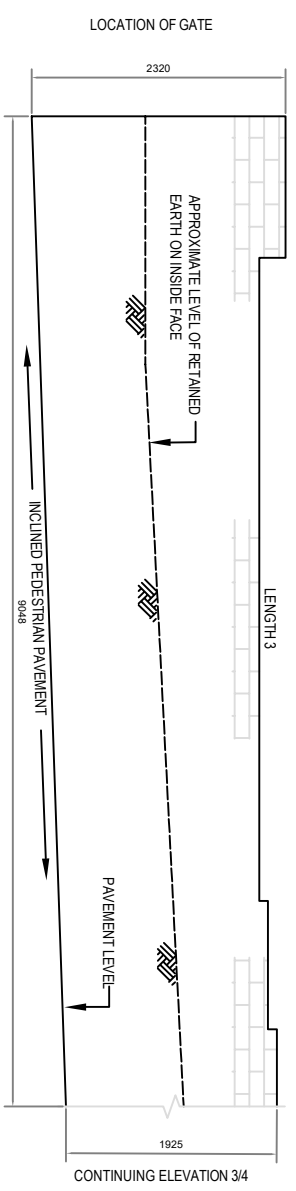
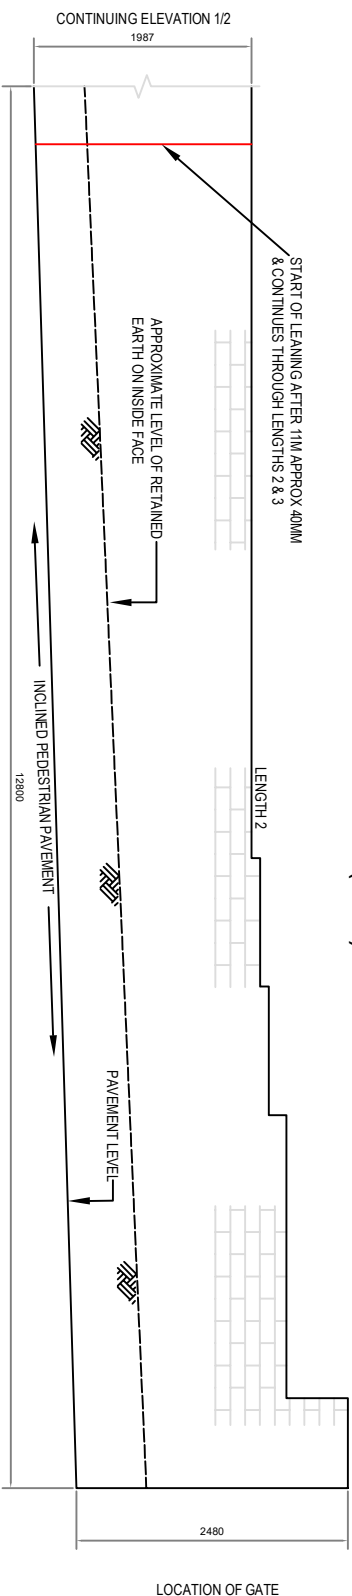


GENERAL NOTES:
1. ALL DIMENSIONS ARE APPROXIMATE IN MM AND ALL LEVELS ARE IN M UNITS.

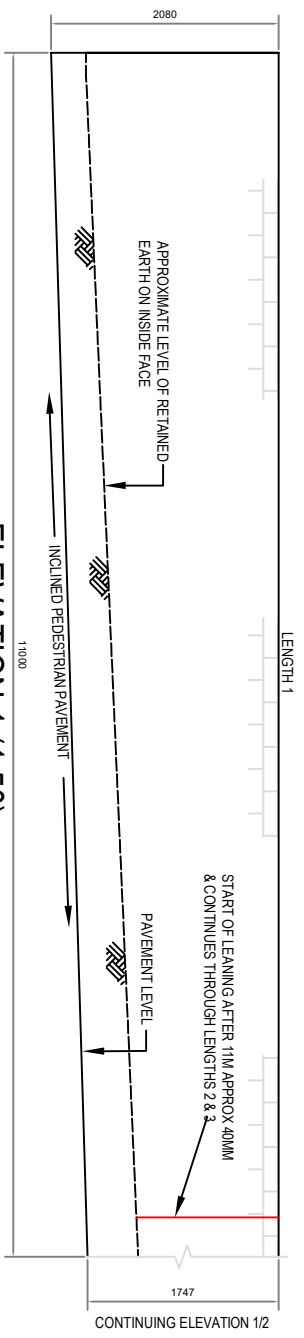

**Capital Programmes
Division**

Manchester City Council
PO Box 532, Town Hall
Manchester
M60 2LA

DRAWING STATUS Information

PROPERTY TITLE
Fletcher Moss Botanical Gardens
Millgate Lane, Didsbury, Manchester
M20 2SW

UPRN
000077102798

PROJECT TITLE
Millgate Lane Boundary Wall

DRAWING TITLE
Existing Elevation of Phase 2

JOB NO
AMP4465712

SCALE
1:50 @ A3

DRAWING NO
002