


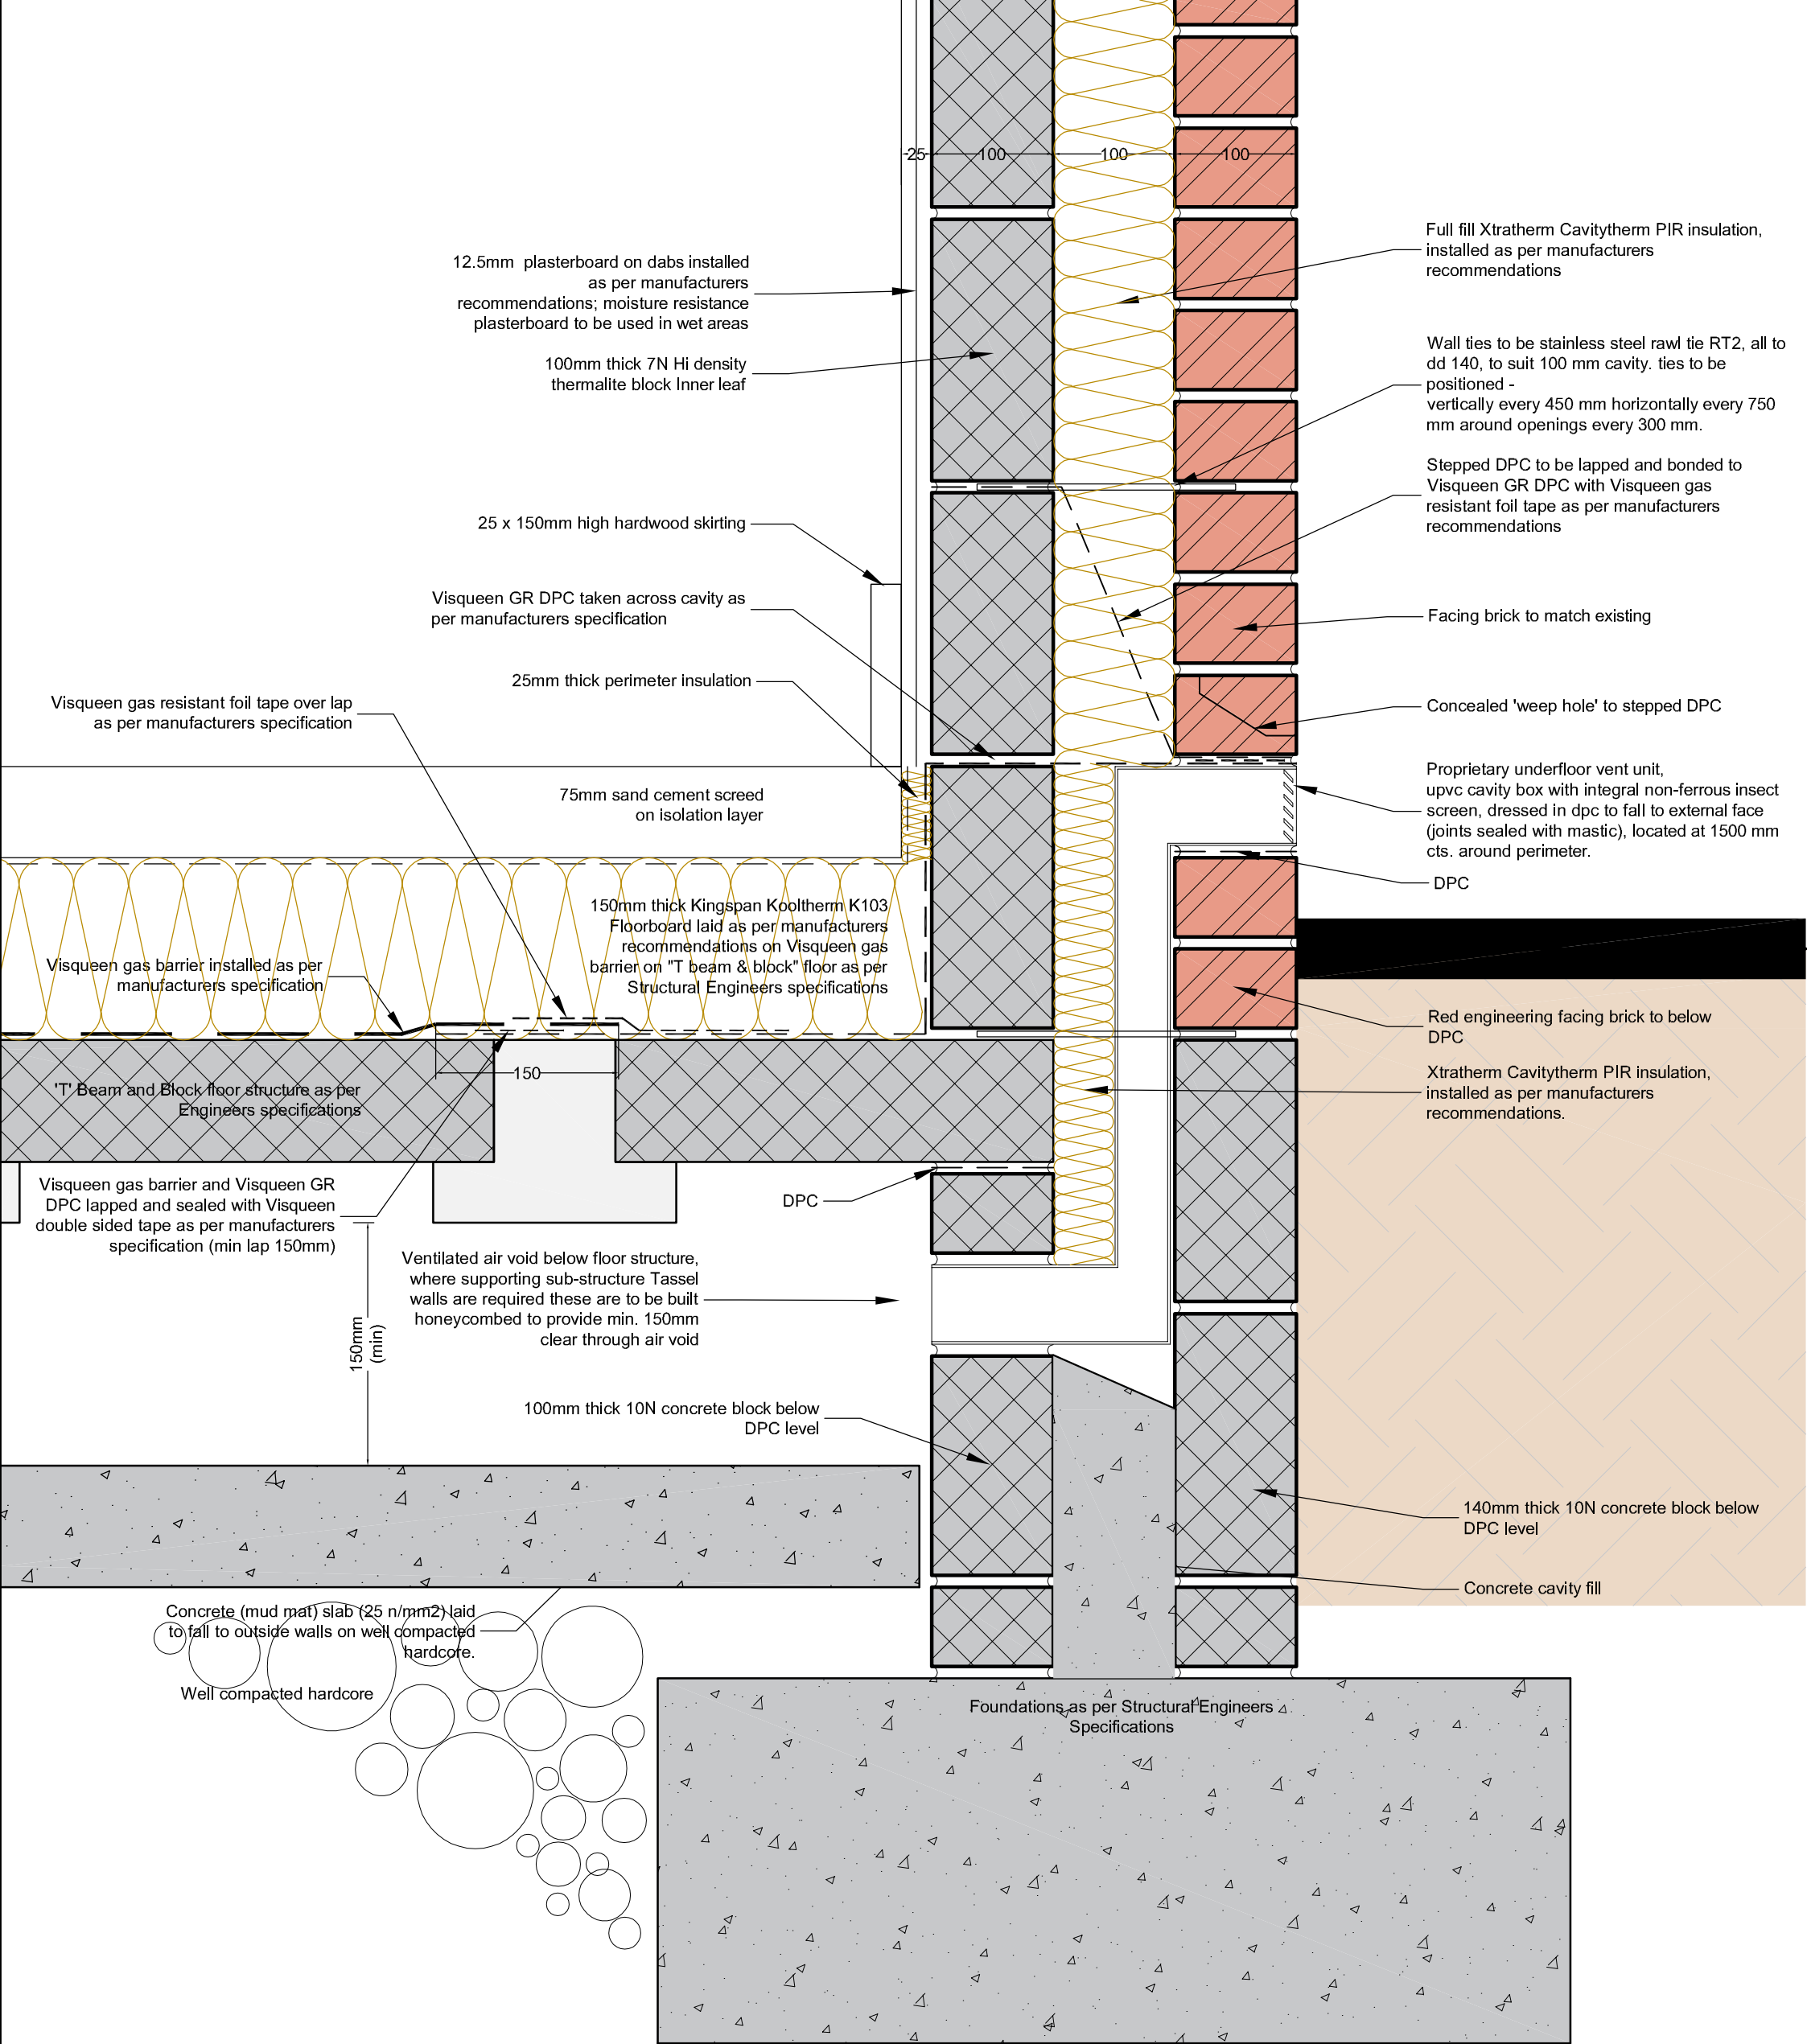

PROJECT INFORMATION:
Proposed Side & Rear Extension
16 Weller Avenue,
Chorlton,
Manchester
M21 7SG

PROJECT REF: 20038
DRAWING TITLE: Typical Floor Detail

MODEL REF & VERSION:

CLIENT:
Pen Hayward

STATUS CODE: S2
PURPOSE OF ISSUE: Issued for Information

CLIENT REF:
REFERENCING SHEET: 50-001

SCALE @
1:5

Rev.	Description	Date	By	App. By			
ORIGINAL BY: RW		INITIAL ISSUE: 16/05/21	APPROVED BY: RW				
DRAWING NUMBER:							
PROJECT ID	ORIGINATOR	ZONE	LEVEL	TYPE	ROLE	NUMBER	REV.
20038 - RWD - ZZ - XX - DR - A - 50-001							

R WATSON DESIGN SERVICES LTD.
CHARTERED ARCHITECTURAL TECHNOLOGIST
e: Richard@rwdsltd.com m: 07841 592534
28 Eaton Lane | Davenham | Northwich | Cheshire | CW9 8JL