
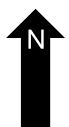
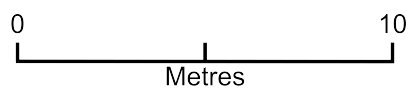


Furness Road 34 - SP

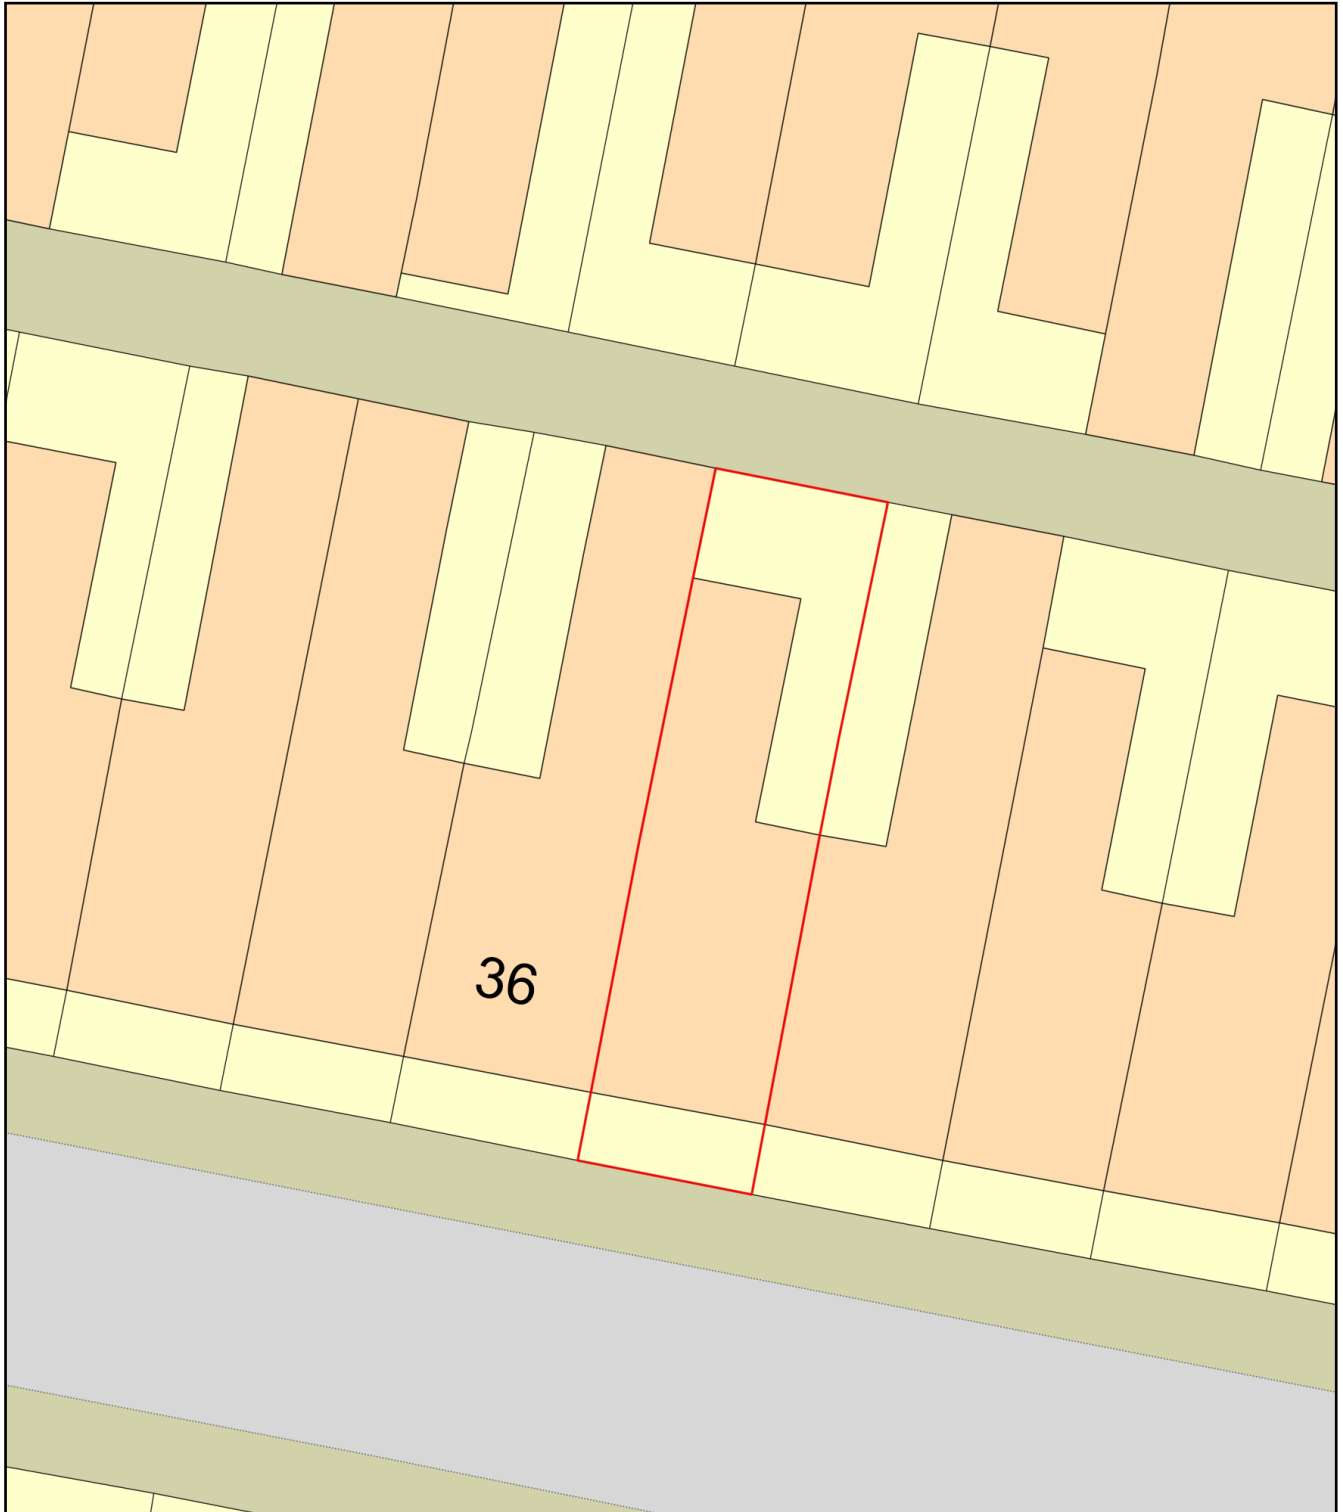

Plan Produced for: Furness Road 34

Date Produced: 05 May 2021

Plan Reference Number: TQRQM21125130021451

Scale: 1:200 @ A4