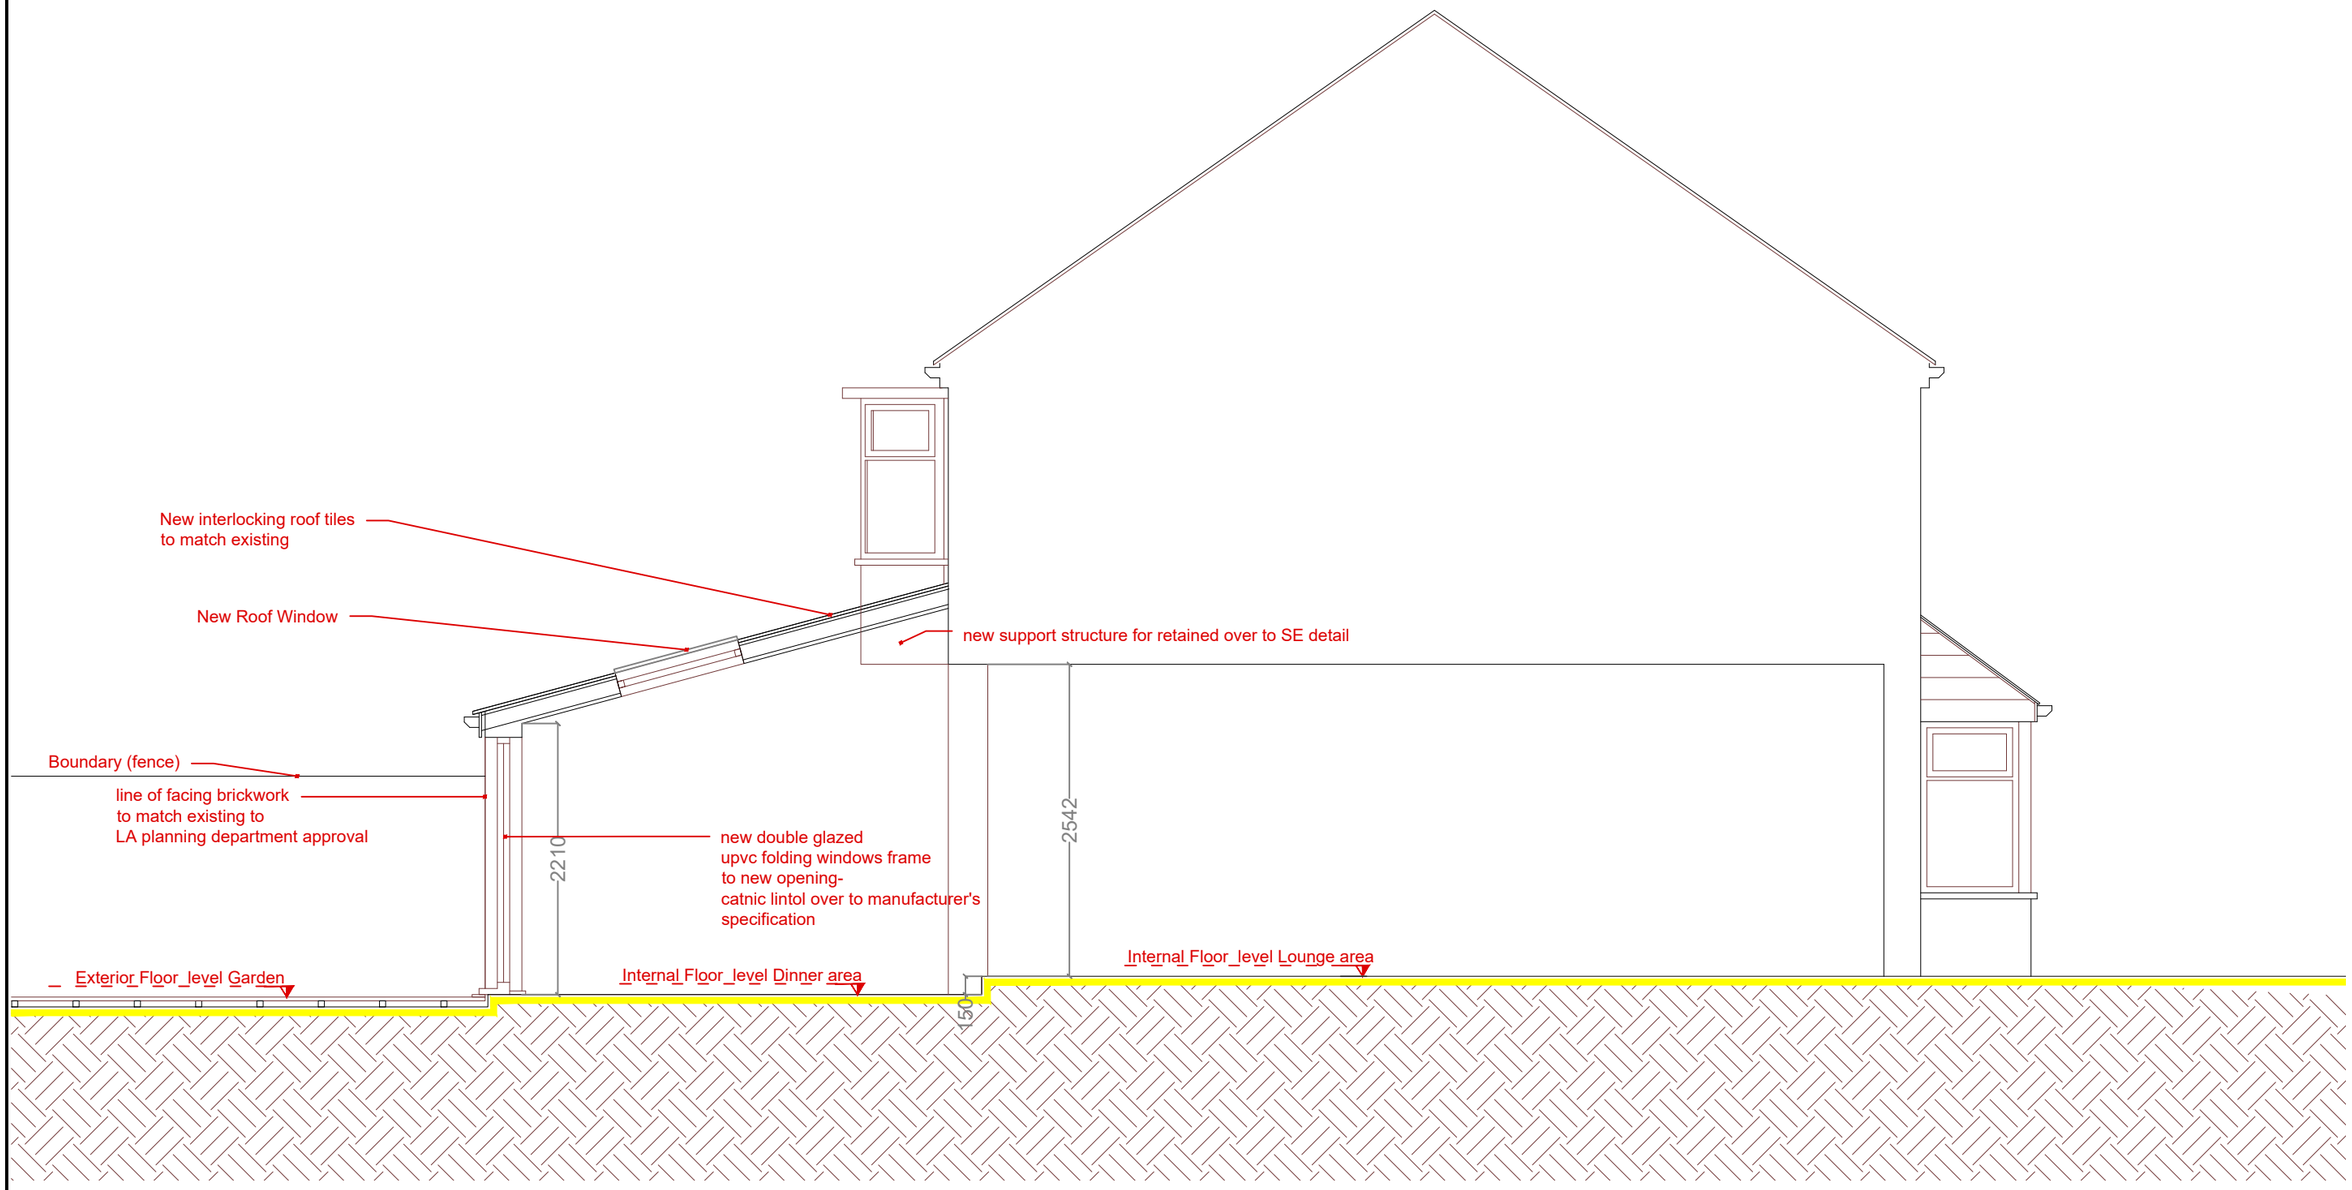


PURPOSE OF ISSUE

- Figured dimensions to be followed in preference to scale
- All dimensions shall be verified by the Contractor(s) on site prior to work commencing and relevant orders being placed.
- Any discrepancies to be brought to the attention of the Contract Administrator for instructions prior to proceeding.

- this drawing is the copyright of the Architect

# Proposed Section A-A @ 1:50 79 Heaton Road, Manchester

Spazio Ltd

1A Churchwood Road, Didsbury
Manchester
United Kingdom
M20 6TZ

elliot@spazioltd.com
www.spazioltd.com

PROJECT:
RESIDENTIAL_EXTENSION
79_HEATON.ROAD_MANCHESTER_UNITED_KINGDOM

DRAWING:
PROPOSED_SECTION_AA

| DATE: | DRAWN BY: | CHECKED BY: | |
|---|---|---|---|
| JUNE_21 | EJG | | |
| SCALE: | DRAWING NO: | | REV: |
| 1_50 | 768_01_230P | | _ |