

General Notes
The Architect shall have no responsibility for any use made of this document other than for that which it was prepared and issued. All dimensions should be checked on site. Do not scale from this drawing. To be read in conjunction with all other Consultant's drawings. The Architect to be immediately notified of any discrepancies.

H	12/04/21	SA	SH	Amended Drawings
G	05/02/21	SA	SH	Amended Drawings
F	11/01/21	SA	SH	Amended Front Elevation
E	22/12/20	SA	SH	Amended Front Elevation
D	07/10/20	SA	SH	Amended Plans
C	24/03/20	SA	SH	Amended Plans
B	18/03/20	SA	SH	Amended Front Elevation
A	21/02/20	SA	SH	Amended Proposed
-	14/02/20	SA	SH	Initial Issue
No	Date	Dw	Ch	Ap
e	n	k	p	Issue

Client
CAREEMAKERS

create it studios
Architects & Designers

Create It Studios (NW) Ltd
Universal Square
Devonshire Street North
Manchester M12 6JH
0161 974 6165
www.createitstudios.co.uk
info@createitstudios.co.uk


Project
Title
54 Oldham Street

Scale / North
Point
1 : 100

Drawing
Title
Proposed First and Second Floor Plans

Drawing
No
A1255(02)AP003
Drawing
Type
Preliminary
Revised
By
H

Slender bespoke aluminium framing with clear glass

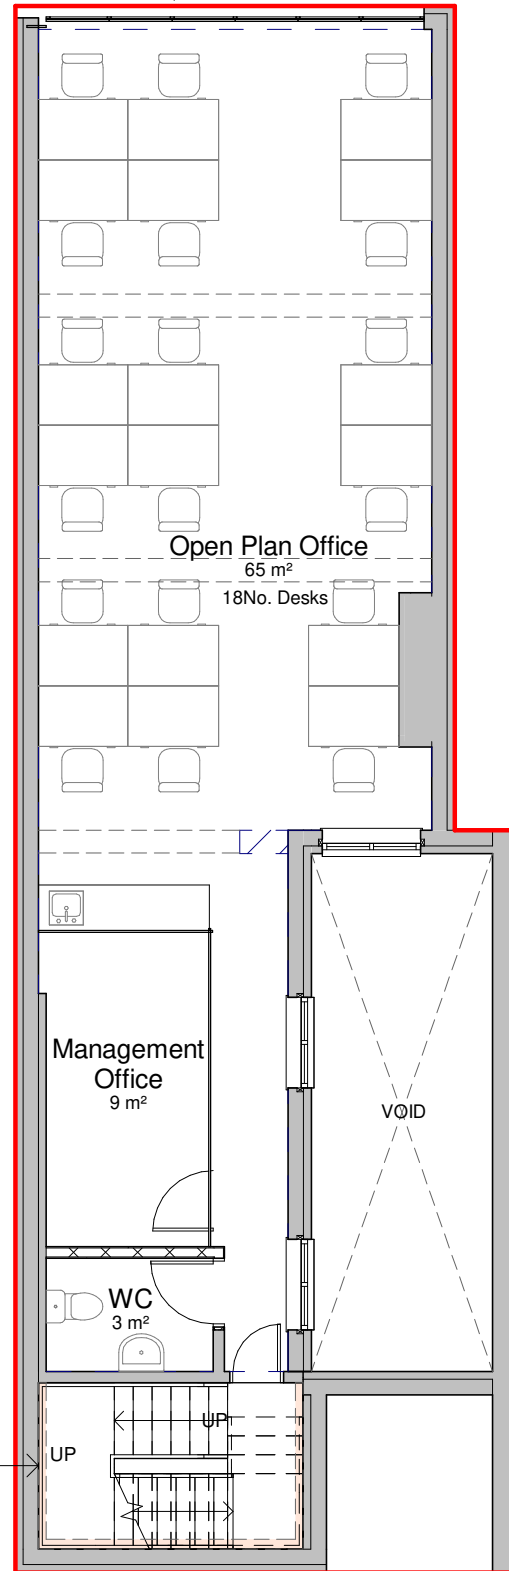


1

Proposed First Floor Plan
1 : 100

Proposed new Timber Framed Sash Windows to existing window openings

Proposed New Glass Partition

New proposed Conservation Rooflight, low profile. Colour to be grey, matt finish, to match roof slates.

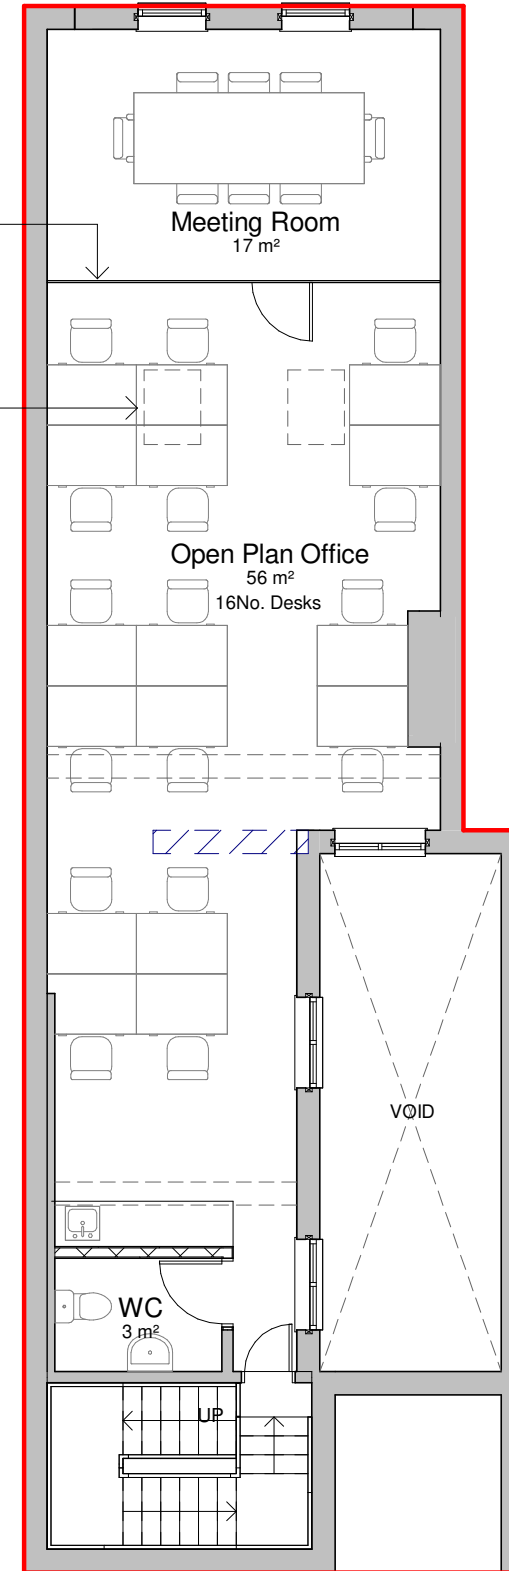

2

Proposed Second Floor Plan
1 : 100

