



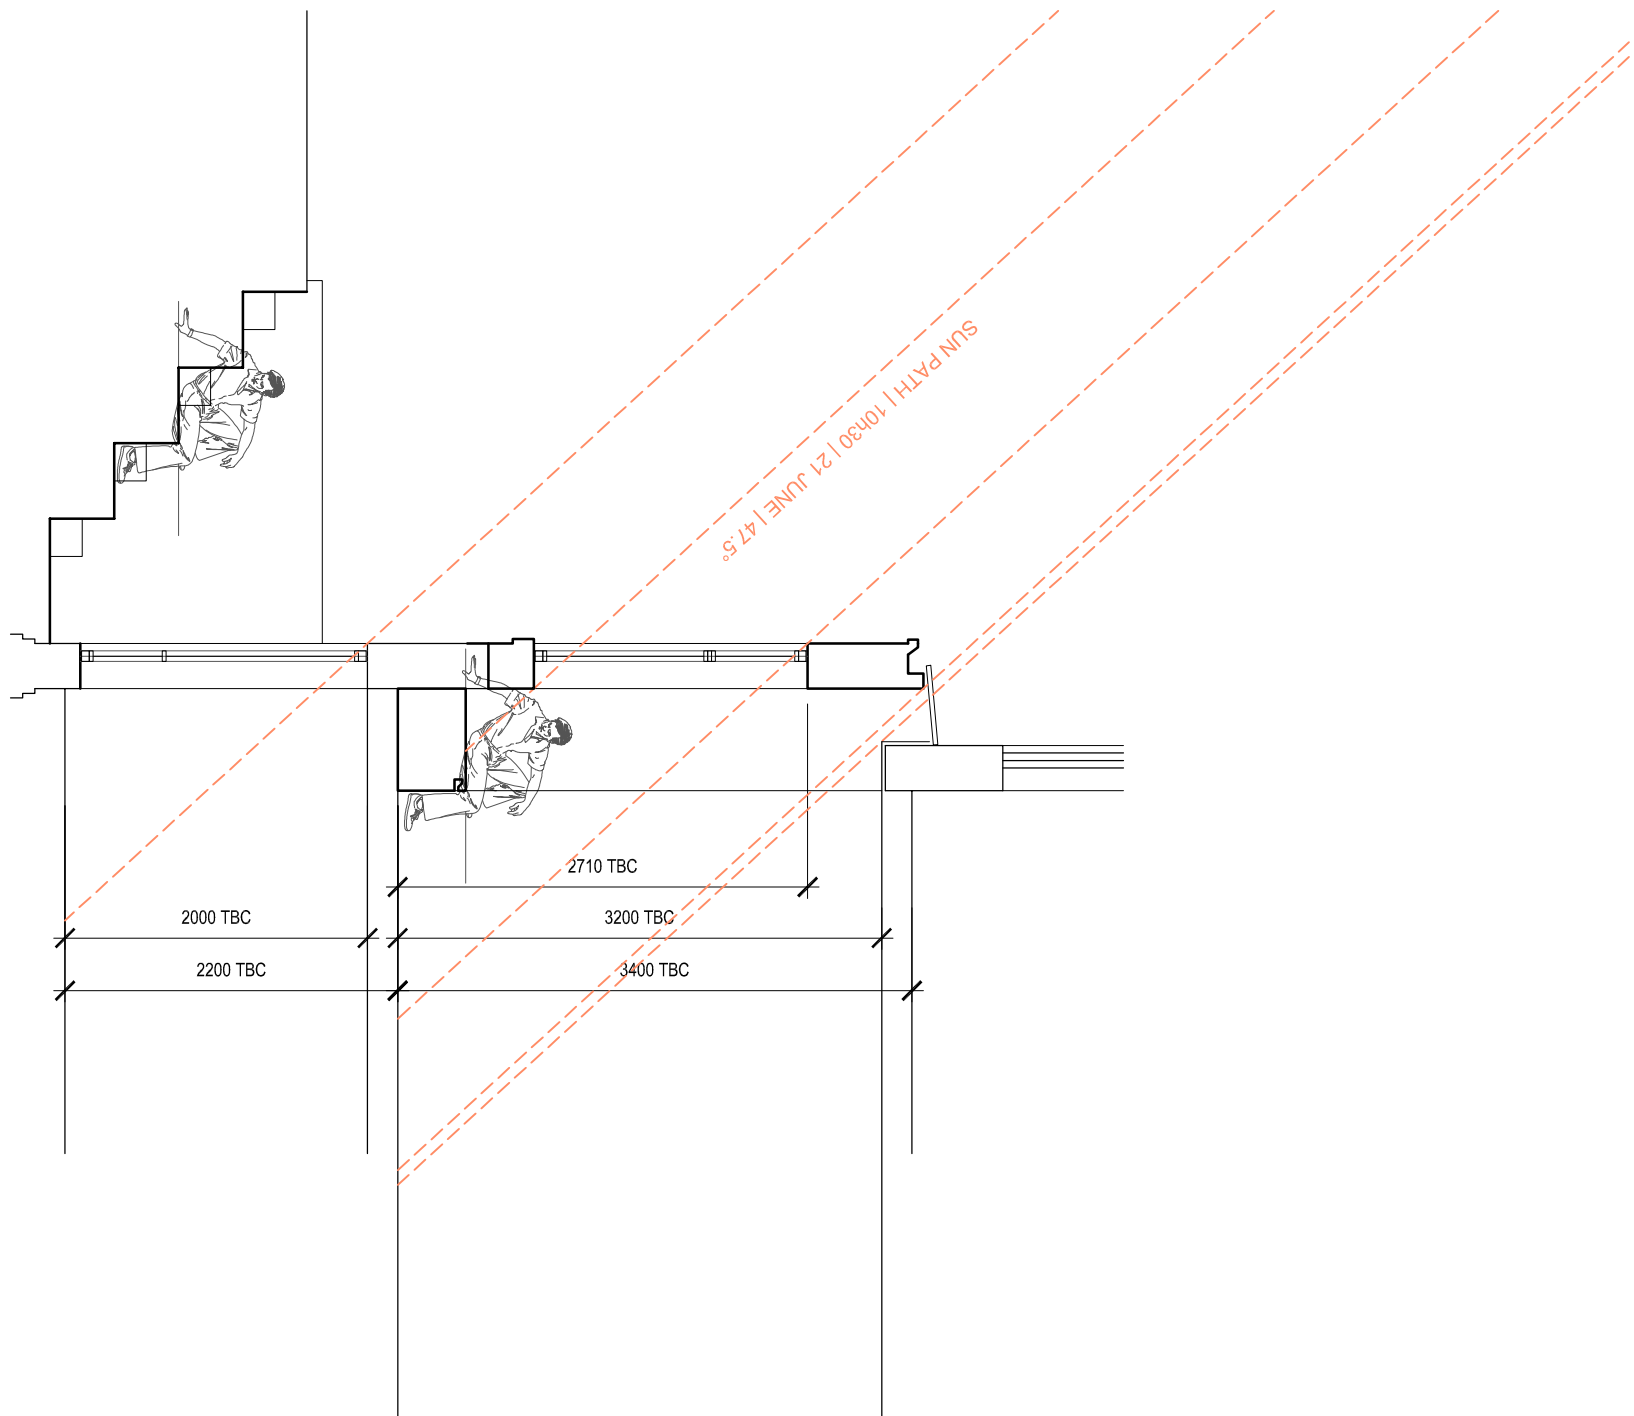

DWG 2124-P2301	
SCALE 1:50 (A3)	DATE JUN 21

13 HESKETH AVENUE | DIDSBURY | M20 2QN
CROSS SECTION | DINING ROOM



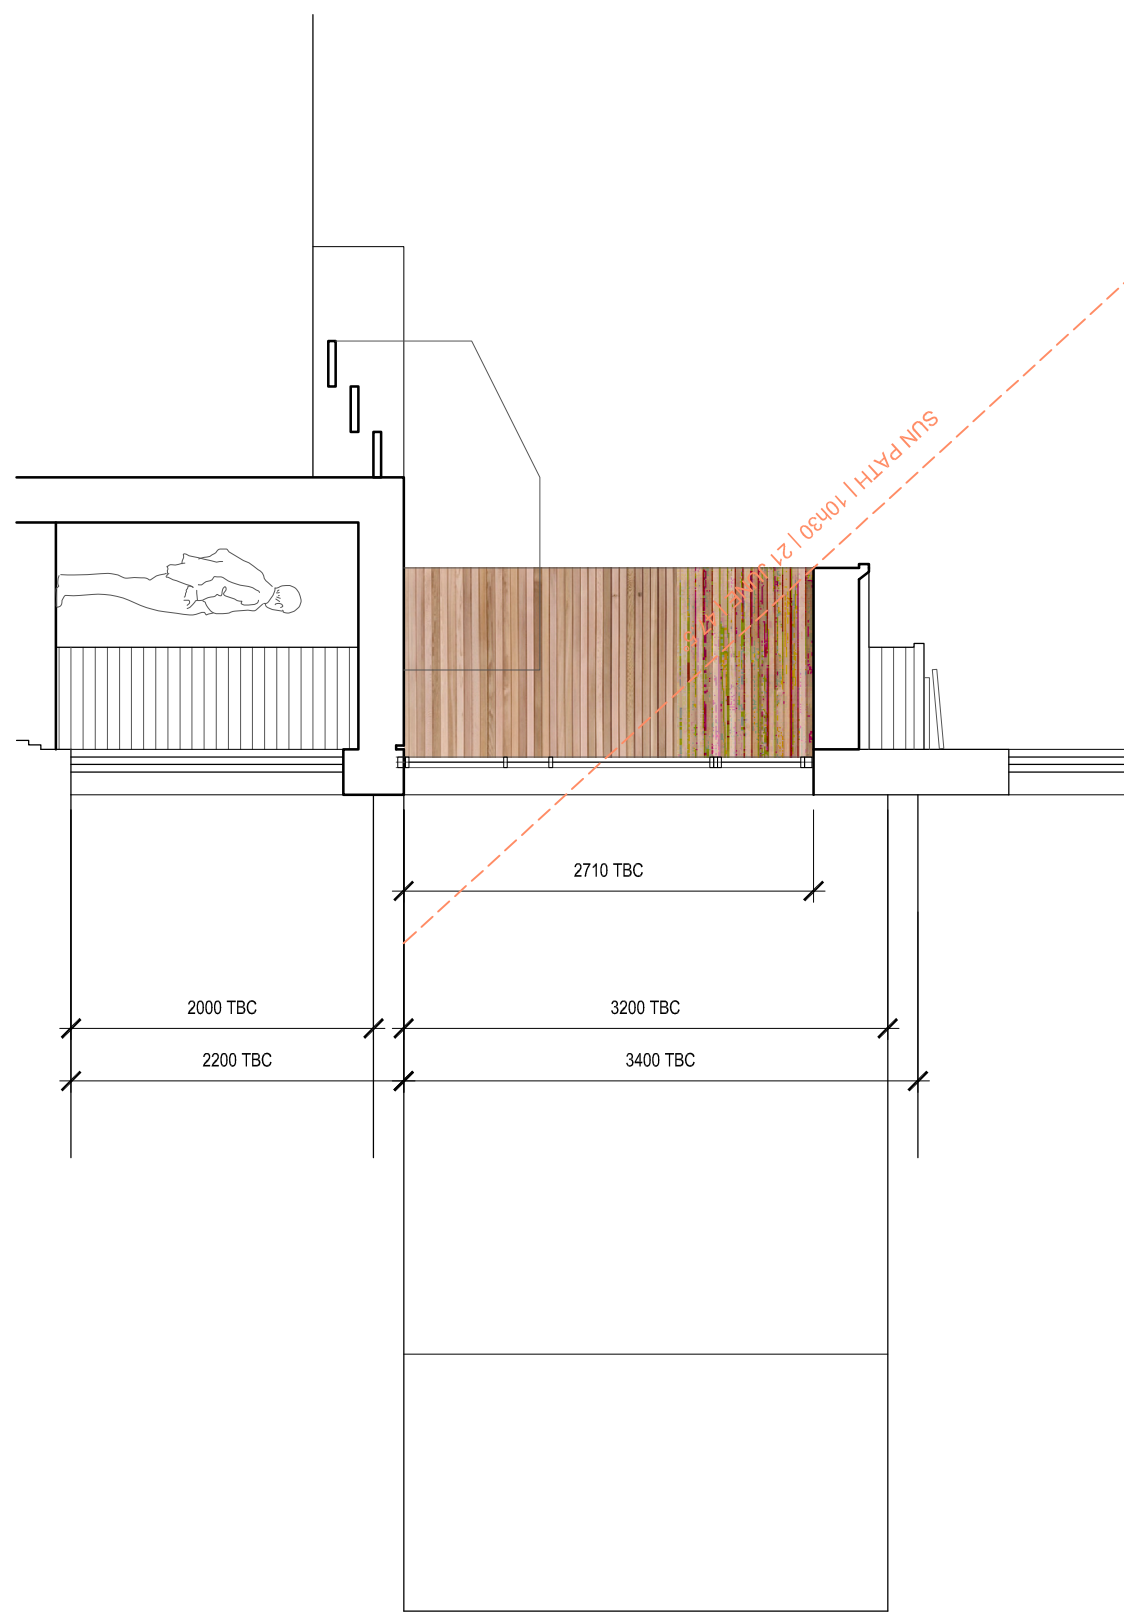

DWG 2124-P2302	
SCALE 1:50 (A3)	DATE JUN 21

13 HESKETH AVENUE | DIDSBURY | M20 2QN
CROSS SECTION | KITCHEN

