


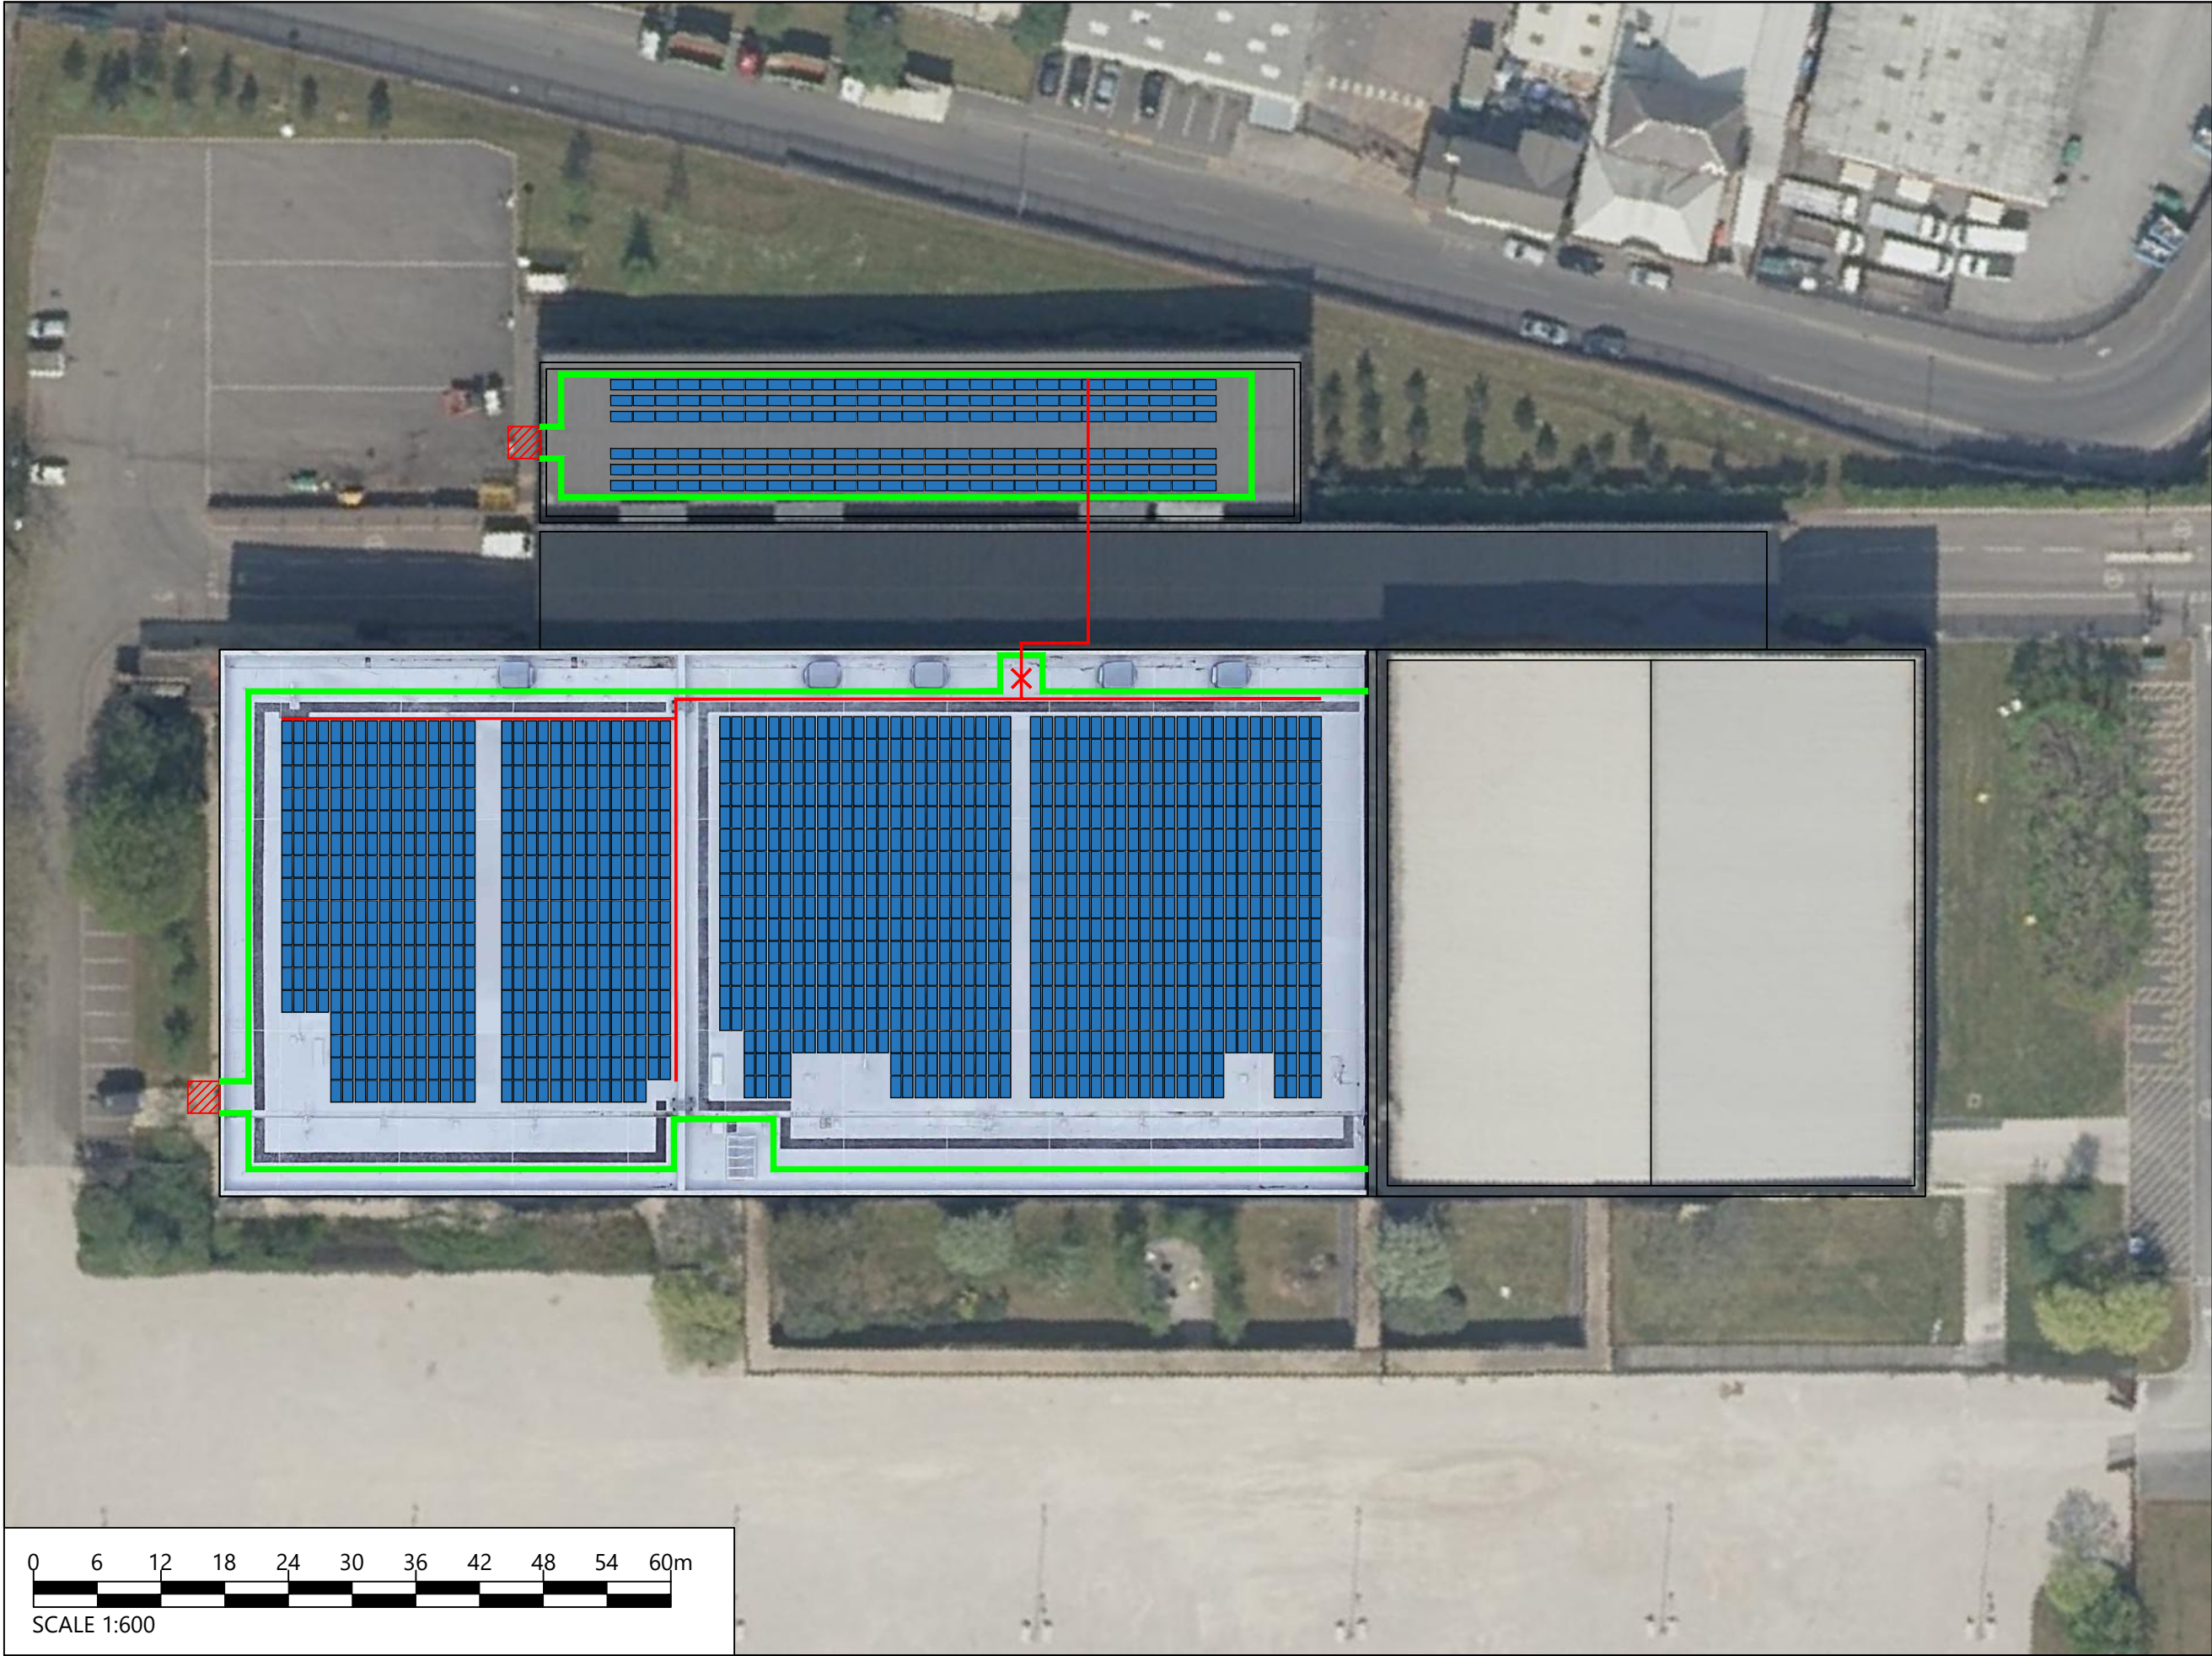

NOTES

TIC: 648kWp
DNC: 540kW

Nb of panels: 1440
Nb of inverters: 8

Module manufacturer & model:
Longi Solar
LR4-72 HPH 450W

Inverter makes & manufacturer:
Solis-80K-5G x6
Solis-30K-5G x2

- KEY
-  SOLAR PV MODULE
 -  ACCESS TOWER / LOADING BAY
 -  BARRIERS ON ROOF
 -  DC CABLE CONTAINMENT



003	Title change	28.05.2021
002	Added additional system to North	26.05.2021
001	Proposal	25.05.2021
Rev.	Nature of Revision	Date

APPROVED

**Absolute**
Powering The Future

Absolute
Arisaig
Gartocharn
G83 8ND
Tel: 01415307644
www.absolutesolarandwind.co.uk

CLIENT	
AMERESCO	
PROJECT	
SPACE STUDIOS PHASE 2	
SITE LOCATION	
VAUGHAN ST, MANCHESTER M12 5FQ	
JOB NUMBER	
ABS994	
TITLE	
SOLAR PV INDICATIVE CONSTRUCTION PLAN	
DRAWING NO. 005	REVISION NO. 003
DATE 28.05.2021	DRAWN BY JM
SCALE 1 : 600 @ A3	CHECKED BY RA