
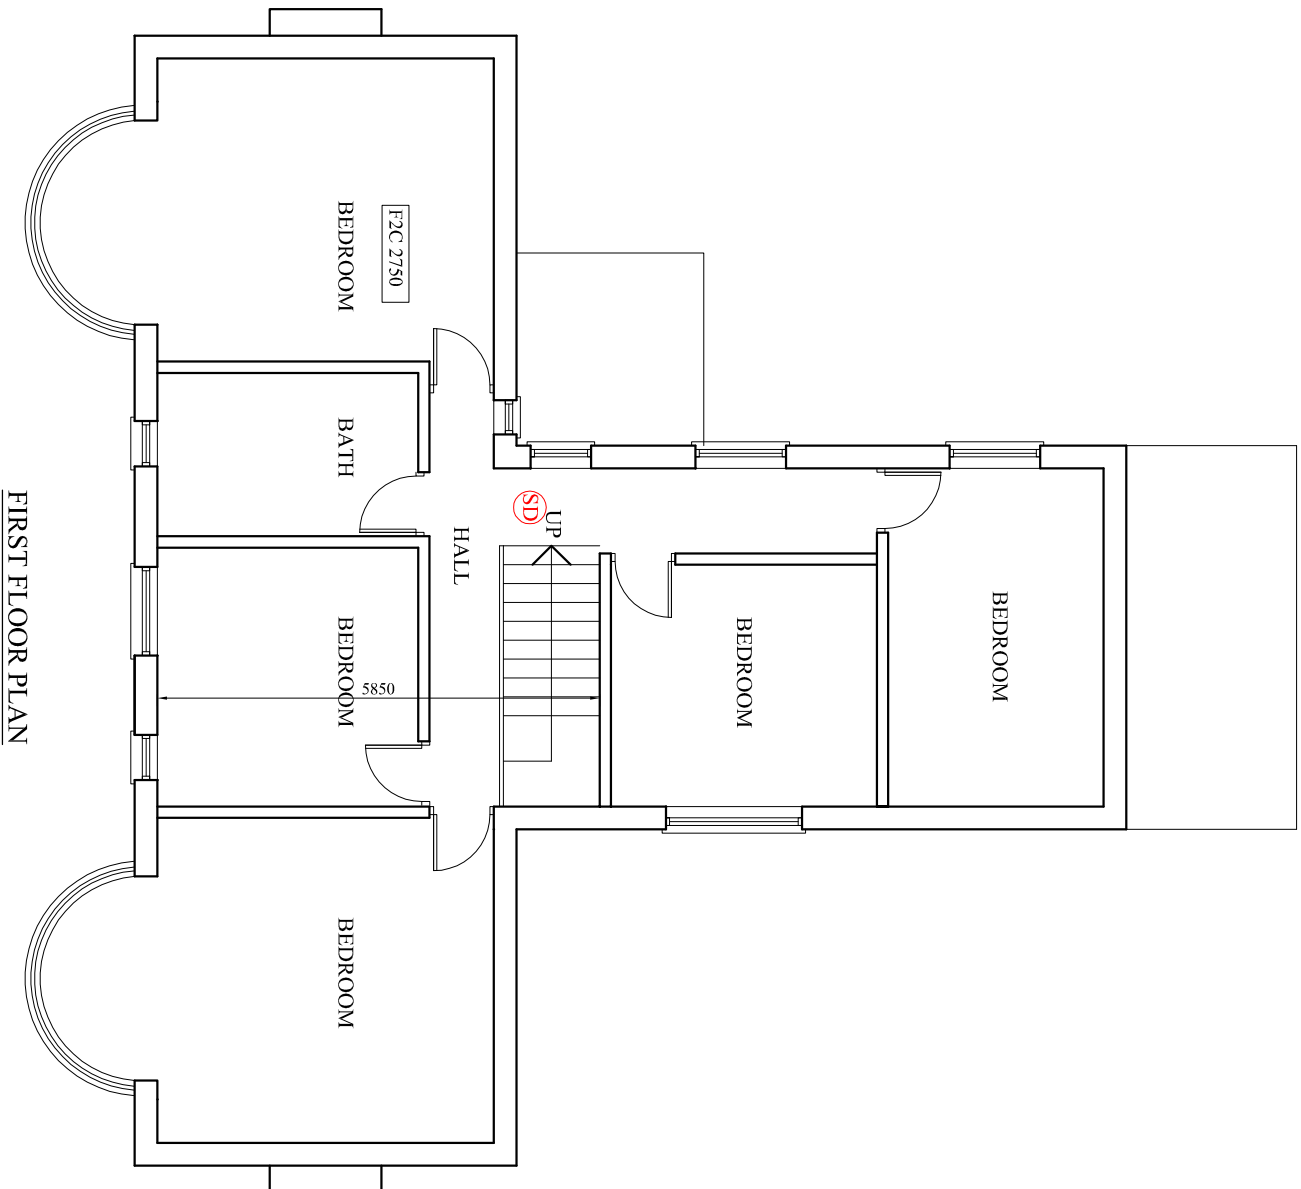


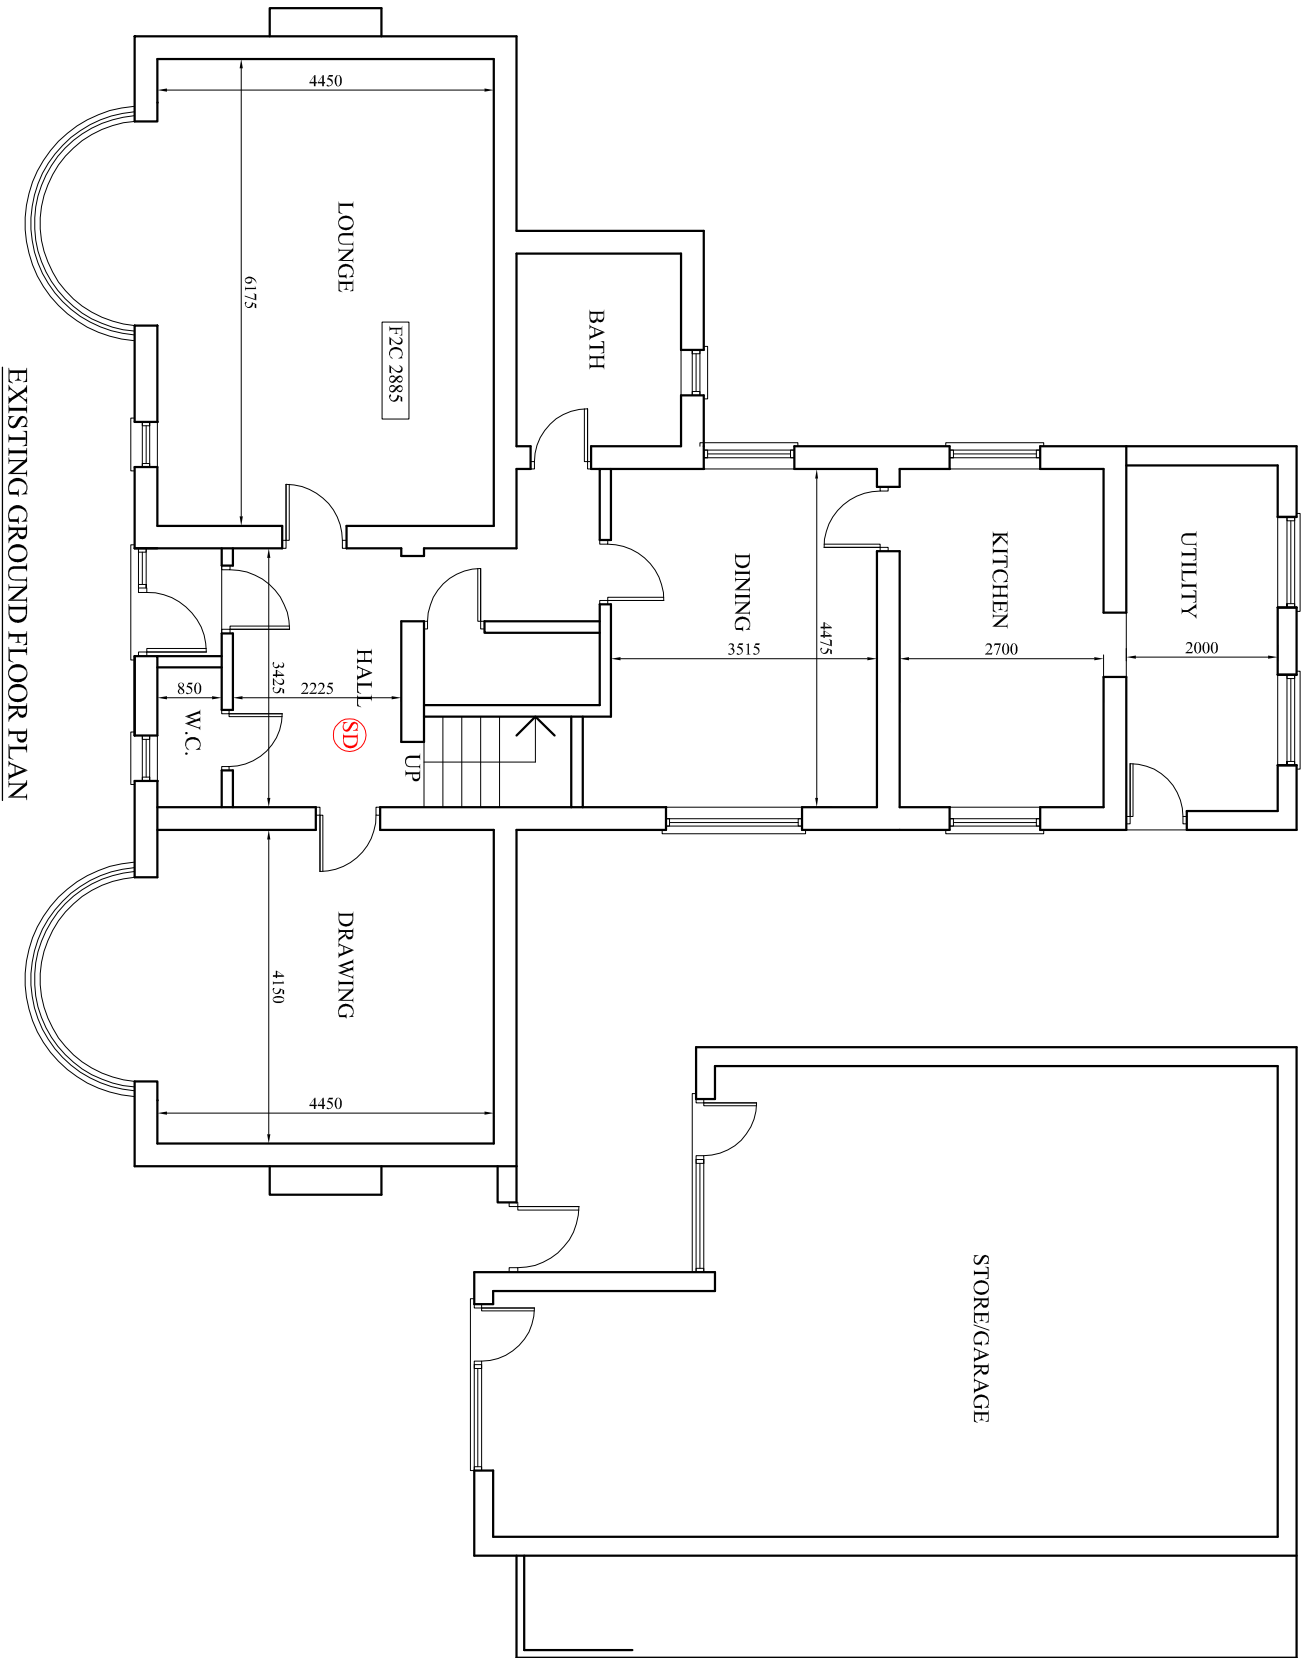

PROJECT
372, Wilbraham Road,
Chorlton
CLIENT
Mr. Razaq
DRAWING TITLE
Existing Plan

JOB No
DRAWING No
NA-P01
SCALE
1:100@A3
DATE
Apr. 2021
REVISION
-
t: 0782 895 3405
e: niamat@hotmail.co.uk