


1 Pinner Place

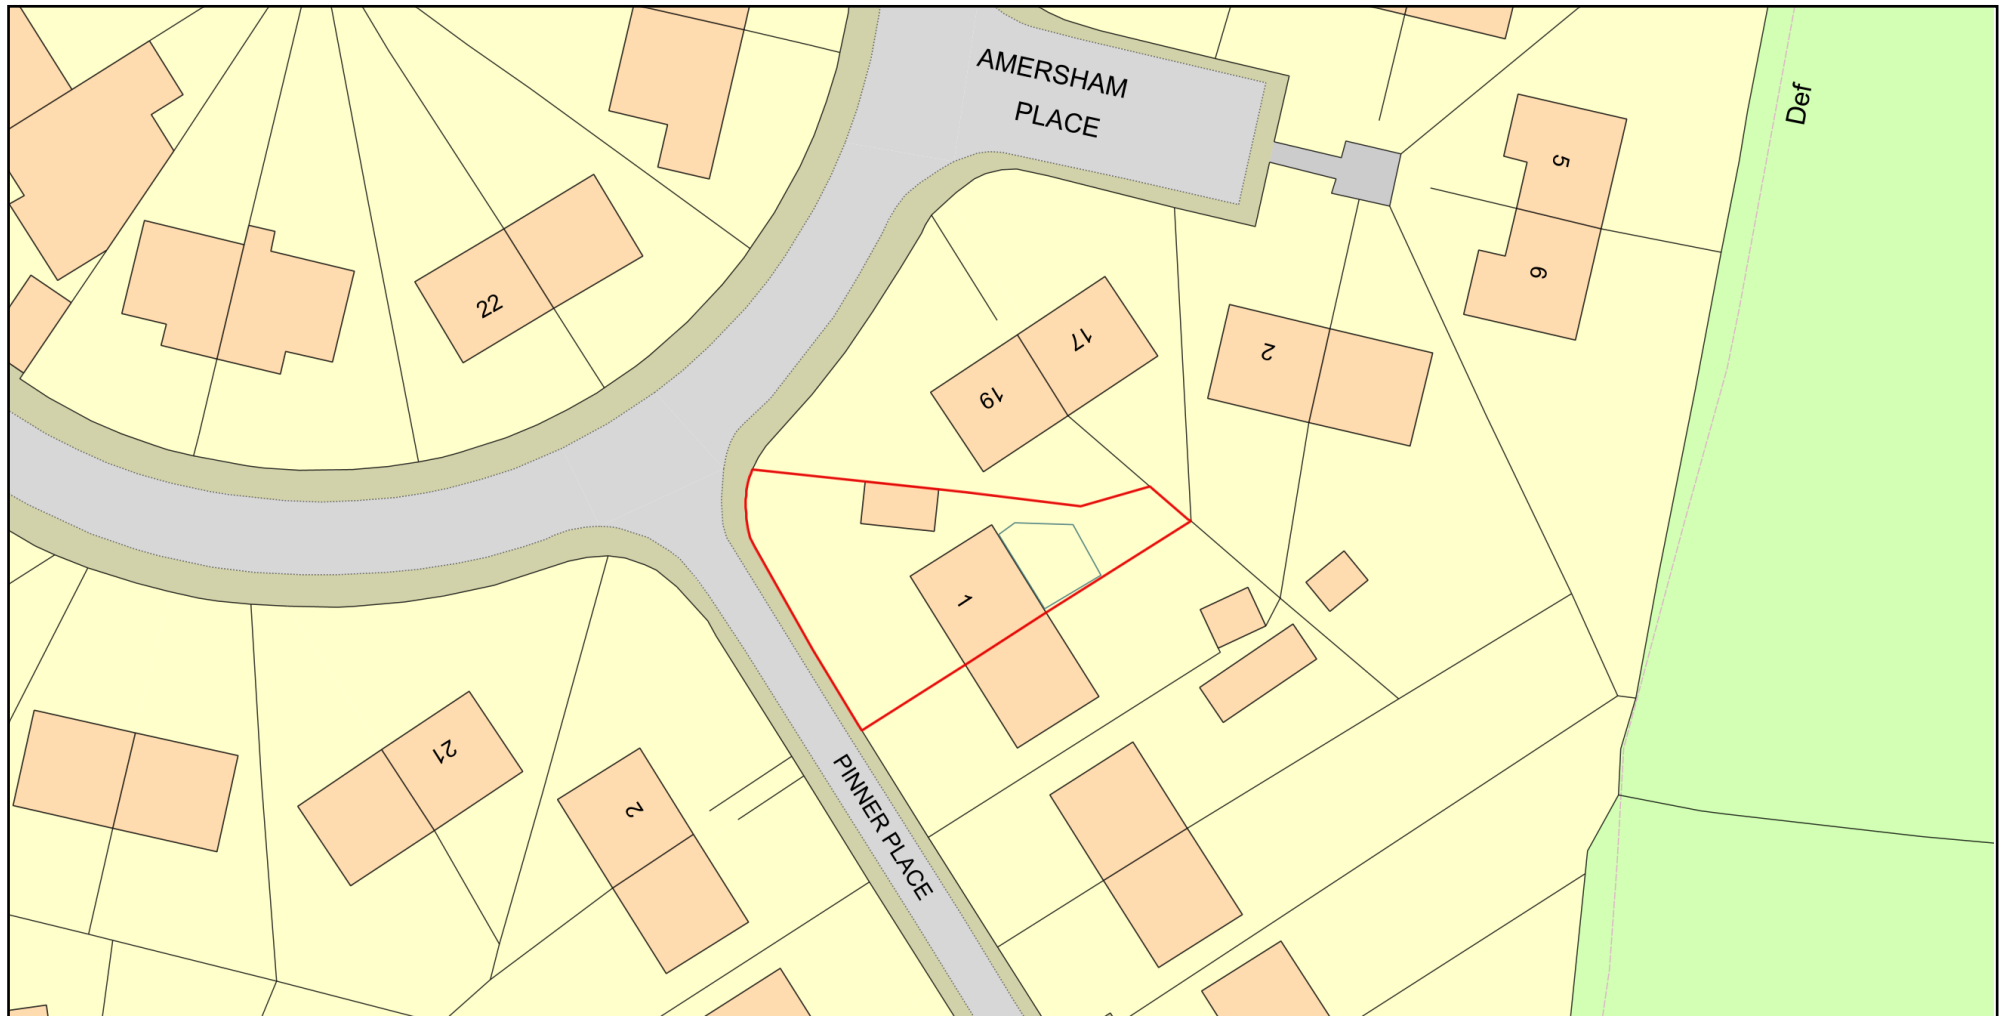

0 20
Metres



Plan Produced for: rear extension

Date Produced: 20 Jun 2021

Plan Reference Number: TQRQM21171100833315

Scale: 1:500 @ A4

© Crown copyright and database rights 2021 OS 100042766

