


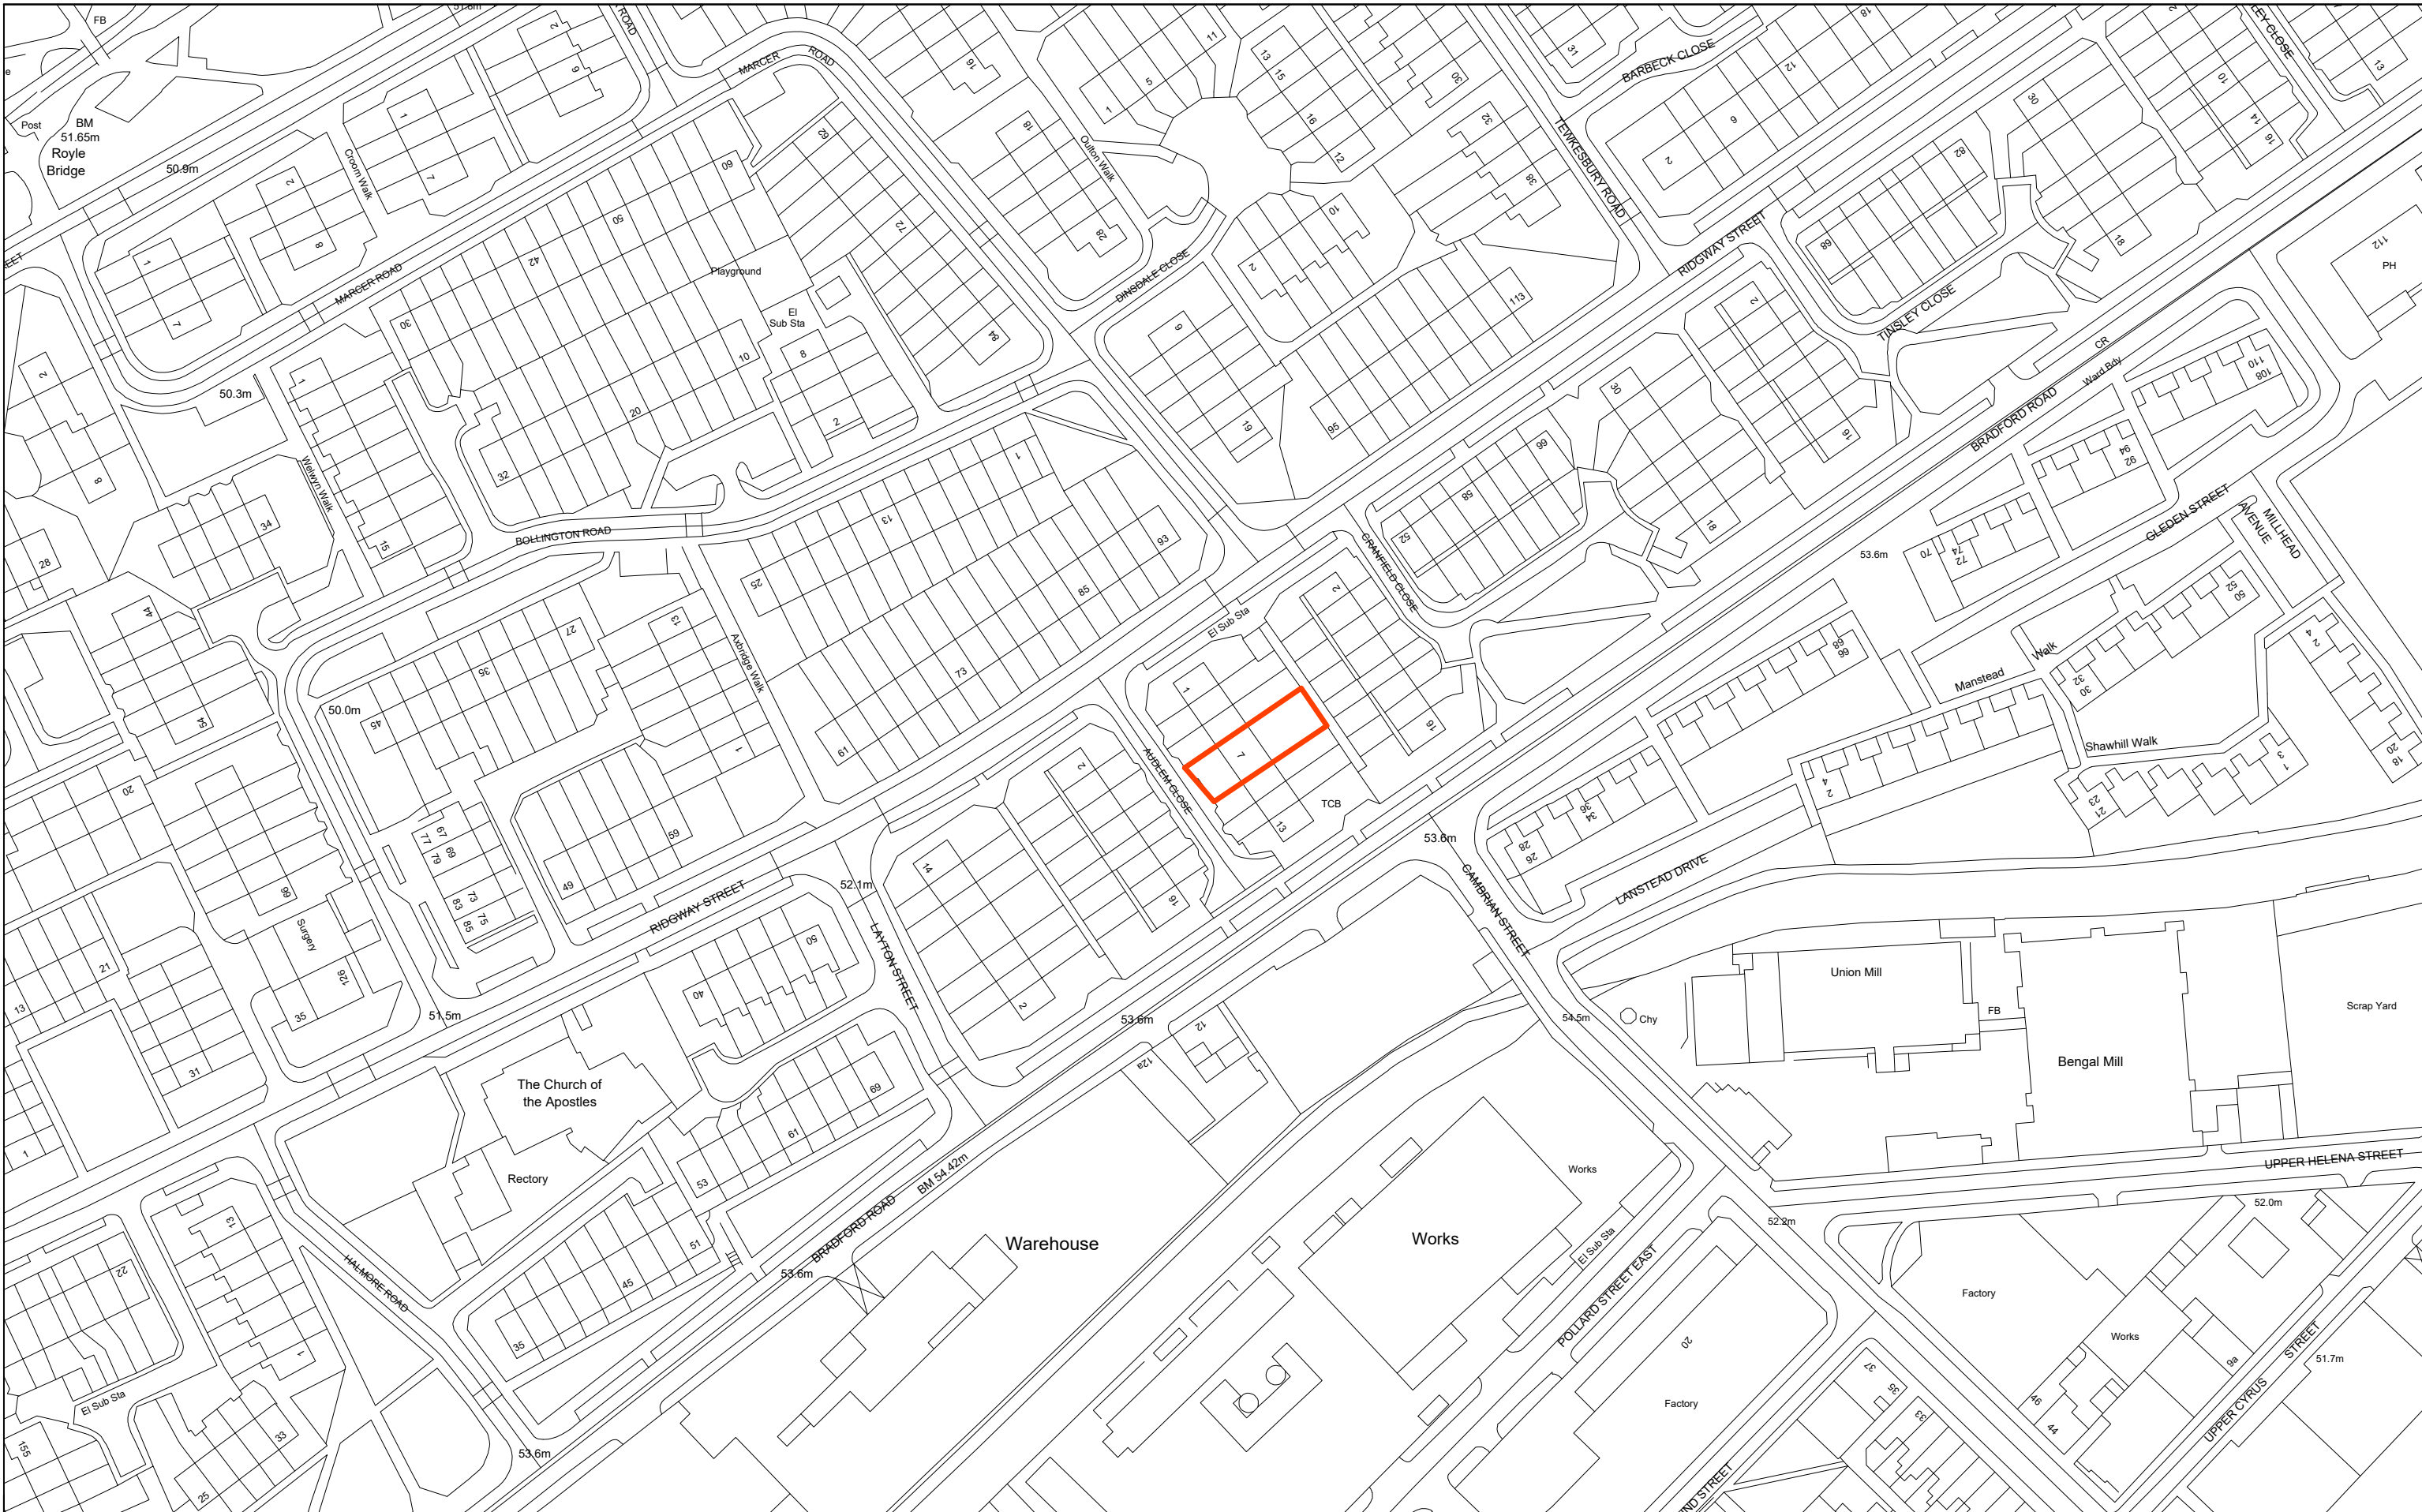

|   |   |                  |               |
|---|---|------------------|---------------|
|  <b>Northwards Housing</b><br>North Manchester's Council Homes | Address: 7 Audlem Close, Miles Platting, M40 7HA, 07445 695 009 father (Rafaqat Ali) , shakir_mallhi@yahoo.com |                  |               |
|   | Proposal: Ramped access to Front and Rear of property including patio area / widening living room door         |                  |               |
|   | Drawing title: Site Location Plan                                                                              |                  |               |
|   | Scale: 1:1250 @ A3L                                                                                            | Date: 14.06.2021 | Drawn By: SNe |