



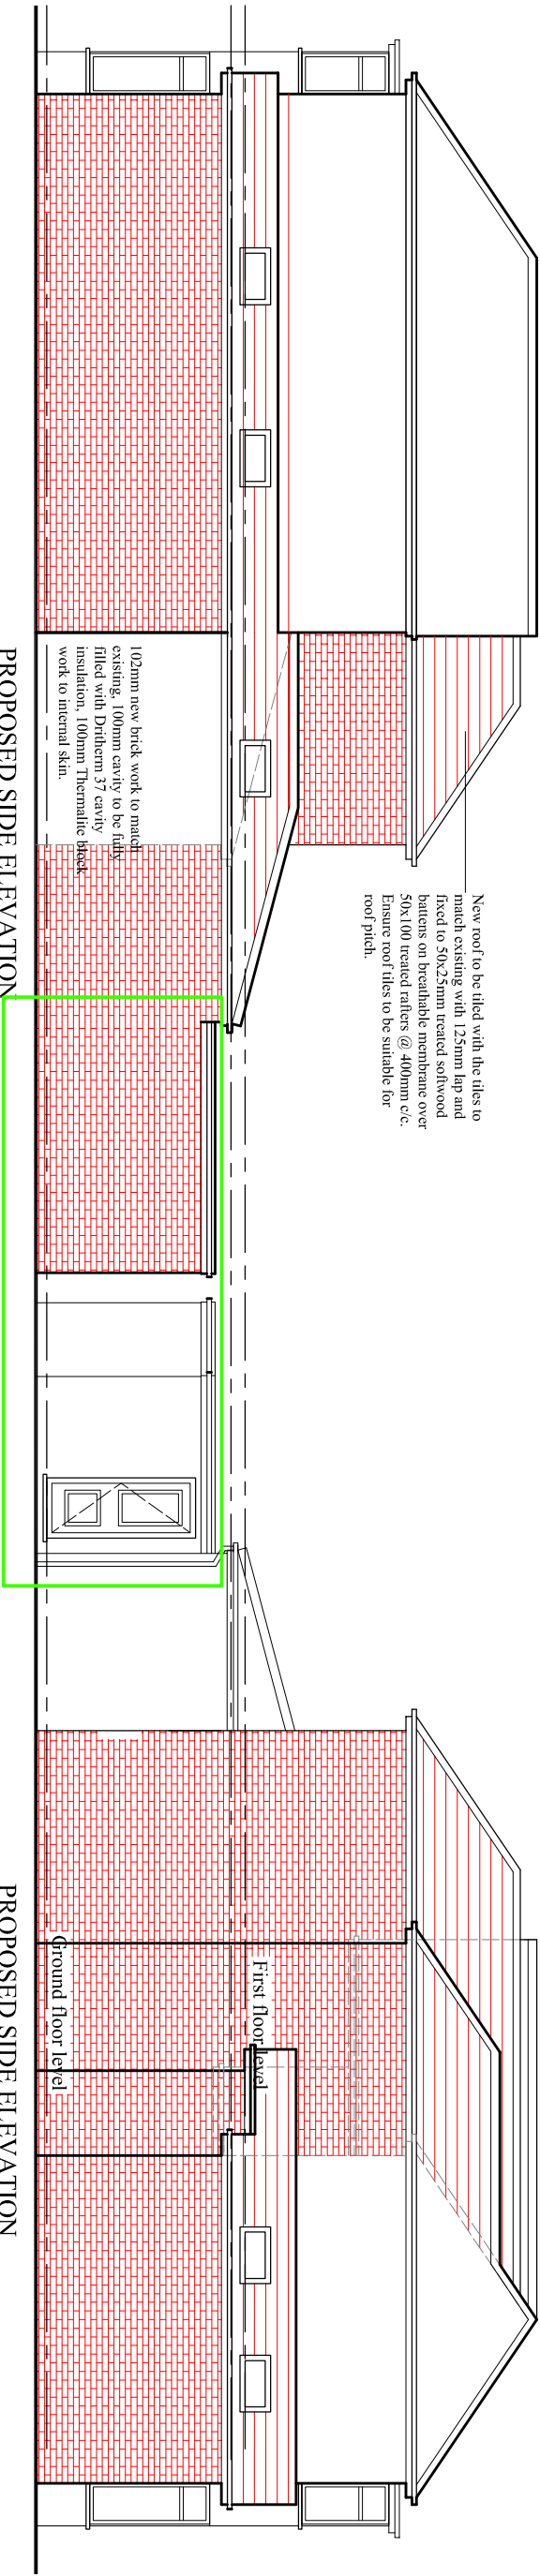


New roof to be tiled with the tiles to match existing with 125mm lap and fixed to 50x25mm treated softwood battens on breathable membrane over 50x100 treated rafters @ 400mm c/c. Ensure roof tiles to be suitable for roof pitch.

102mm new brick work to match existing, 100mm cavity to be fully filled with Drithern 37 cavity insulation, 100mm Thermatic block work to internal skin.

First floor level

Ground floor level

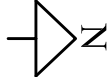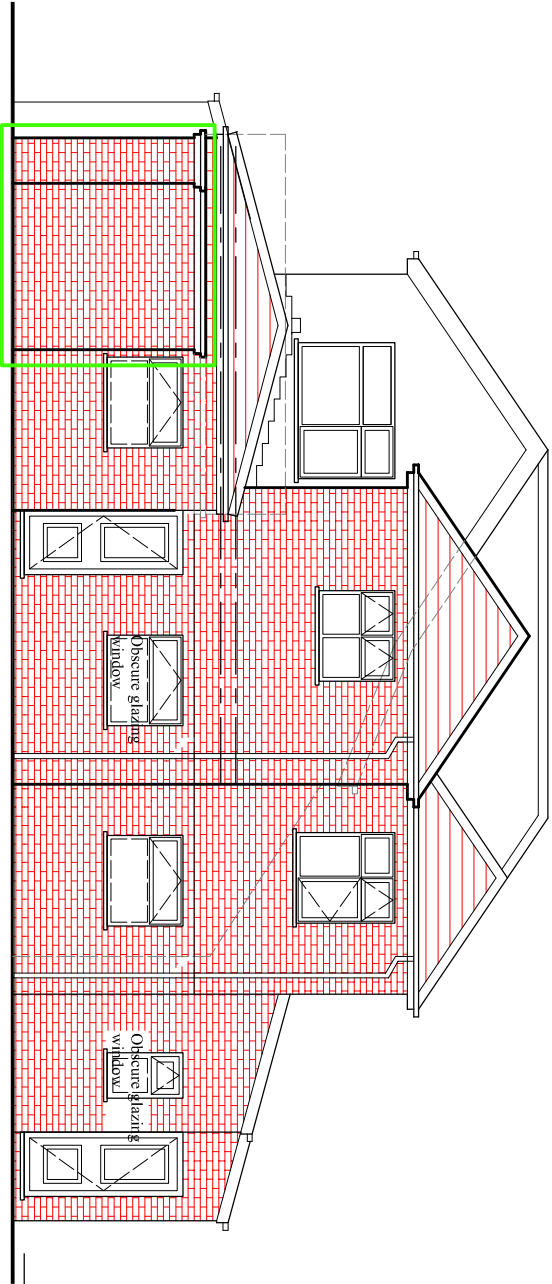

LOCATION PLAN 1:1000

PROJECT
2, Macauley Road,
Chorlton

CLIENT
Mr. Talat Mehmood

DRAWING TITLE
Proposed Elevation

JOB No DRAWING No
NA-P02

SCALE DATE REVISION
1:100@A3 Jun 2021

t: 0782 895 3405

e: niamat@hotmail.co.uk