

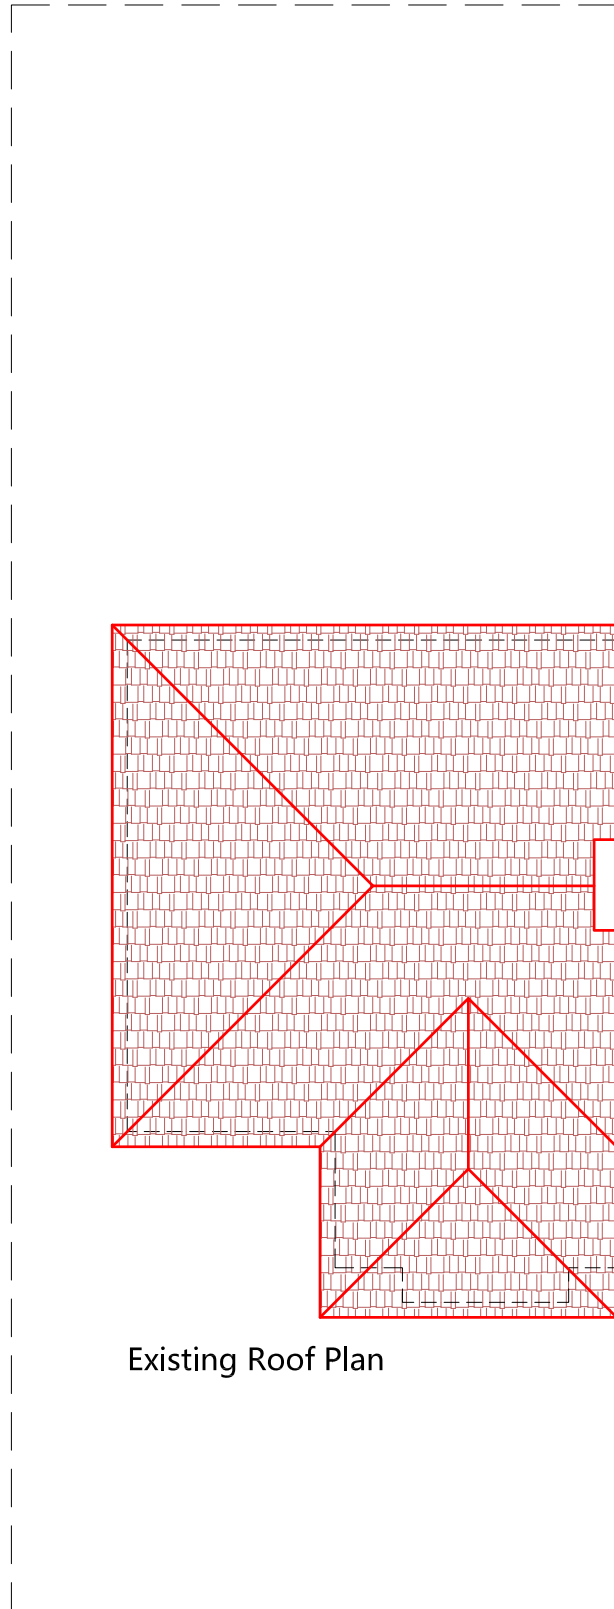


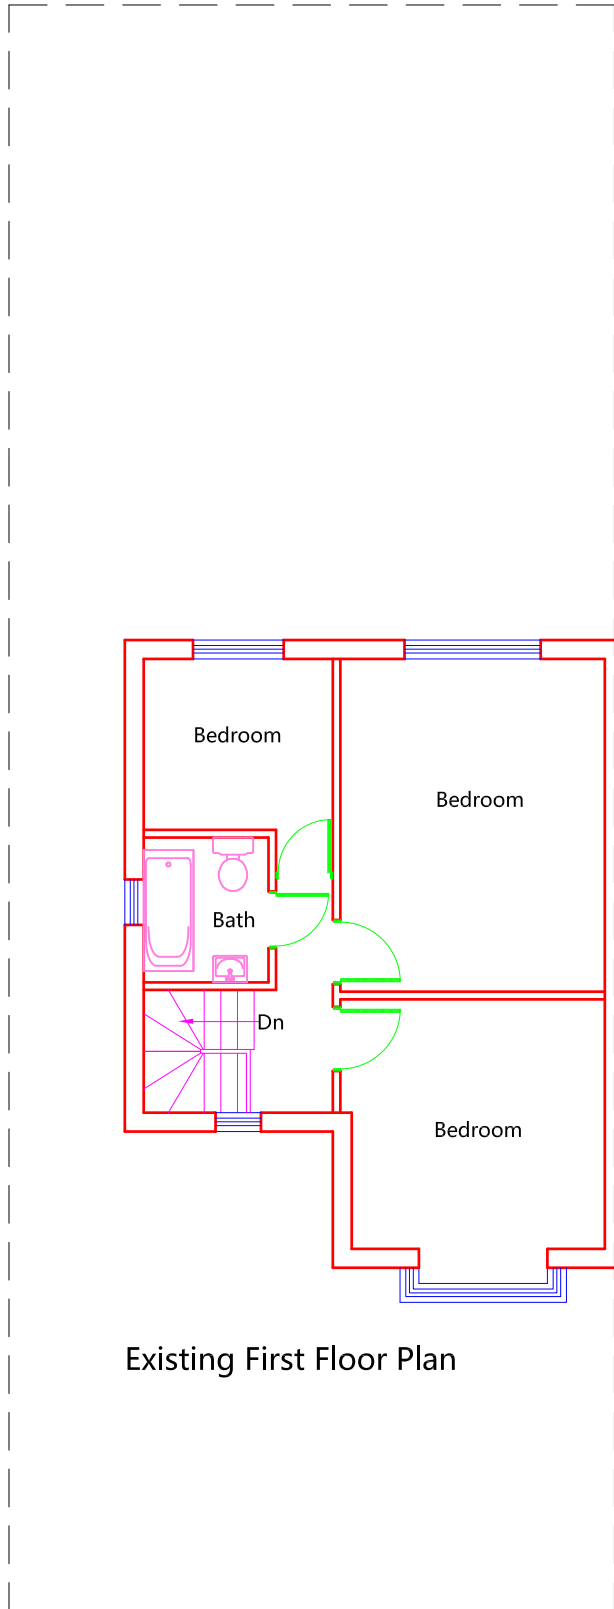

|   |                       |                           |
|---|-----------------------|---------------------------|
| <b>Project</b><br>4 WESTDALE GARDENS<br>GREATER MANCHESTER M19 1JD   |                       |                           |
| <b>Drawing Title</b><br>EXISTING PLANS   |                       |                           |
| <b>Drawing No.</b><br>101   |                       |                           |
| <b>Drawn:</b><br>ZU   | <b>Checked:</b><br>TI | <b>Date</b><br>01.04.2021 |
| <b>Scale @ A3</b><br> 0 METRES 1 2 3                                                                                  |                       | 1:100                     |
| <b>S-Trent Consulting Ltd</b><br>4 Westdale Gardens<br>Manchester M19 1JD<br>T: 07400012759<br>Reg No. 13106786<br>S-Trent Consulting Ltd Registered<br>England and Wales<br>No.13106786; Address as above |                       |                           |

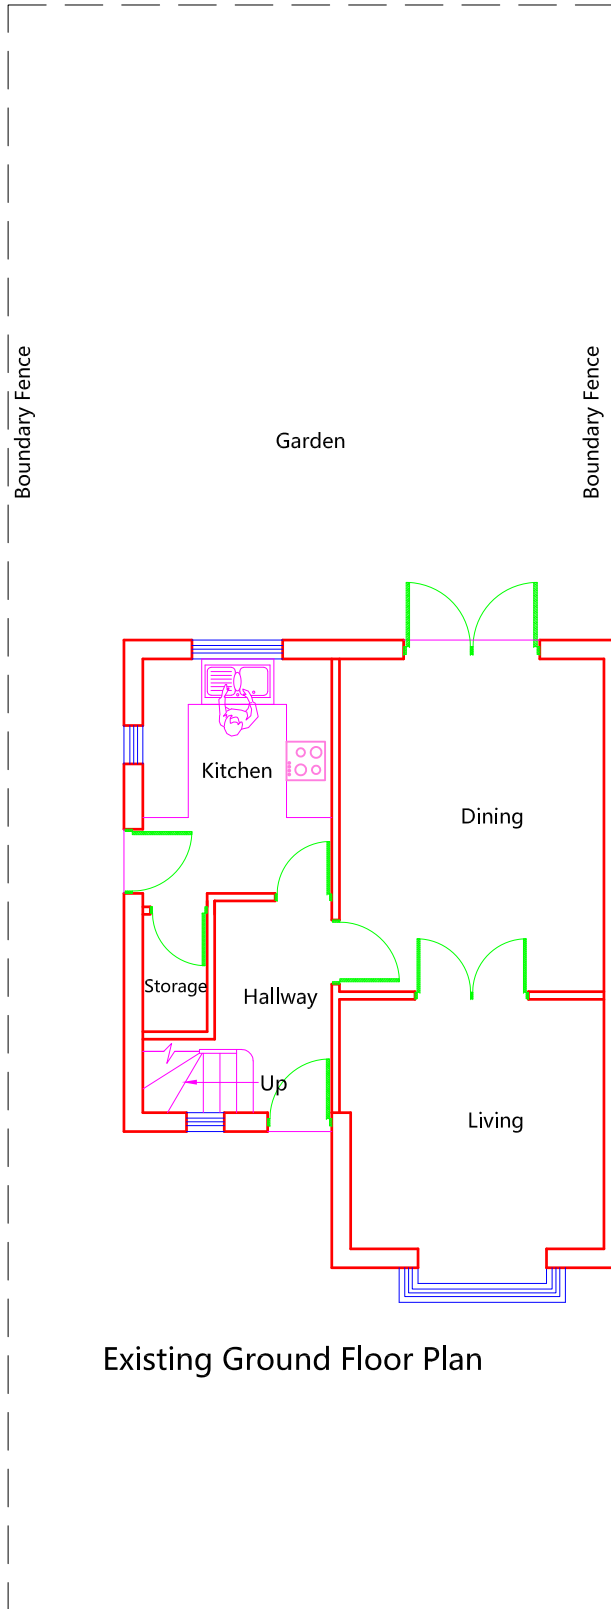