

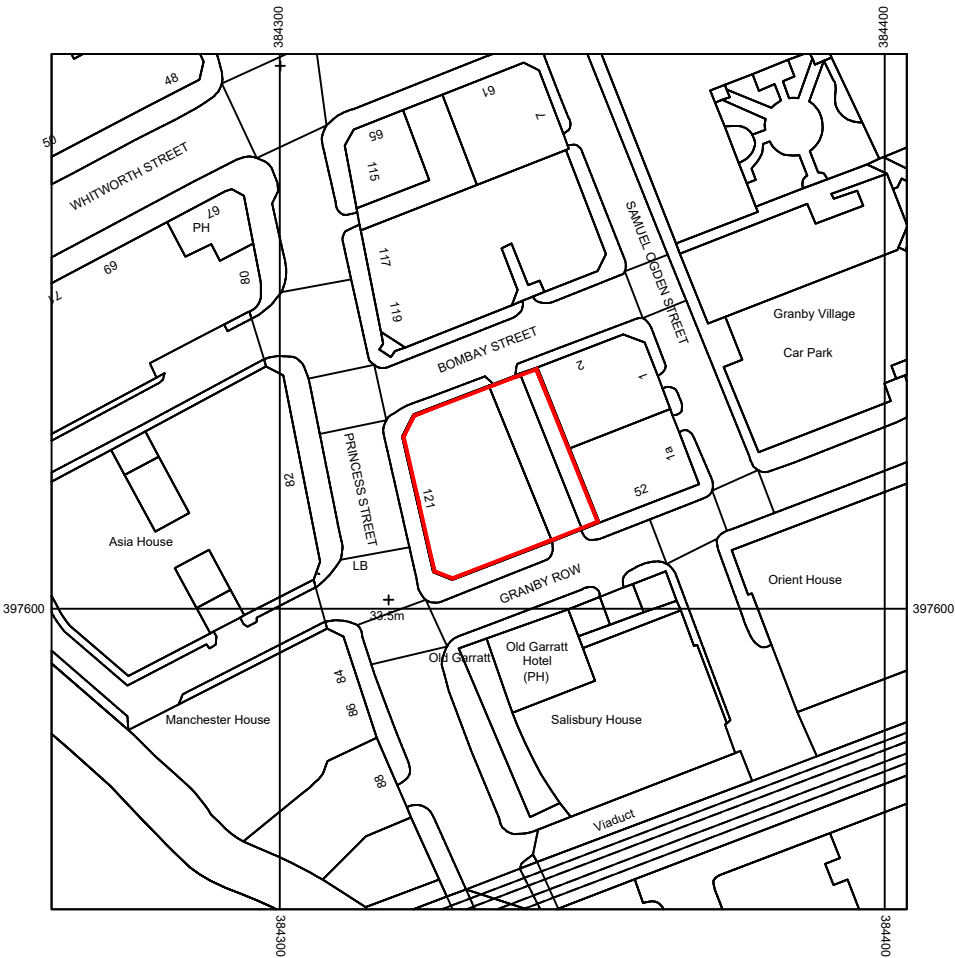


SITE LOCATION PLAN 1-1250

121 Princess Street, Manchester M1 7AG

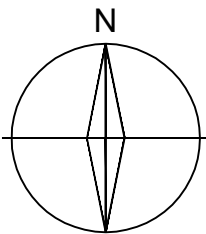

©Crown Copyright and database rights 2022 OS Licence no. 100019980

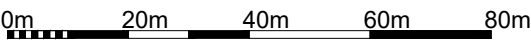

CLIENT CENTURION INVESTMENT		TITLE Site Location Plan			Rev A Updated Sheet 26.05.2022 equilibrium ARCHITECTS Bank Chambers 2A Bank Street Bury BL9 0DL T : 0161 797 2077 F : 0161 797 2088 E : info@equilibriumarchitects.co.uk
PROJECT Proposed Change of Use, to 121 Princess Street, Manchester M1 7AG	SCALE 1:1250	DATE May 2022	DRAWN PB	CHECKED	
	DRAWING NO. C-0476-SLP	CAD REFERENCE NO.		REVISION A	