


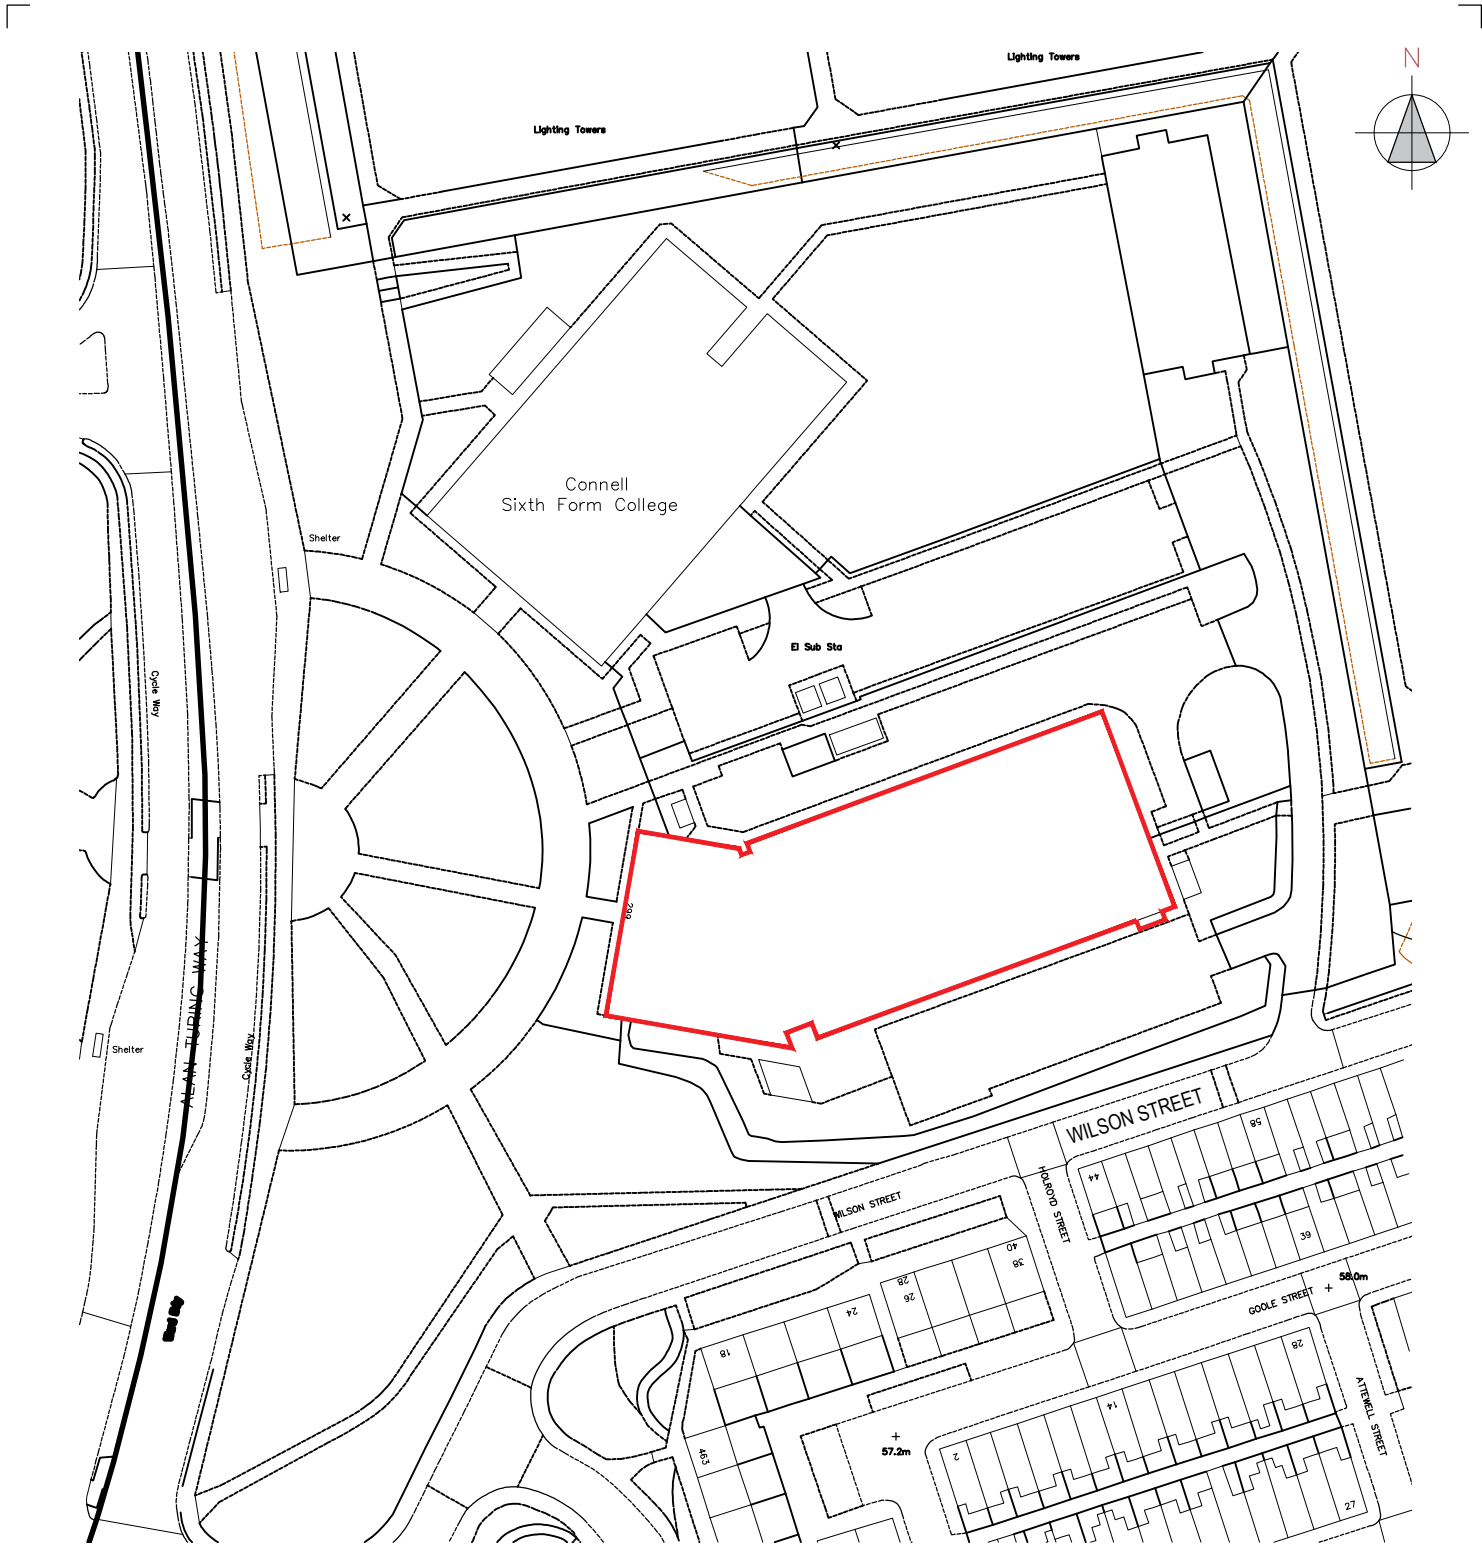

P2	RED LINE UPDATED	LK	29.06.21
P1	PRELIMINARY ISSUE - PLANNING	LK	10.06.21
ref	revision	by	date

client CITY BUILD LTD			
project MIHP ROLLER SHUTTER PLANNING SUBMISSION			
drawing LOCATION PLAN			
 Architects Consulting Engineers Quantity Surveyors	drawn by	LK	date 10.06.21
	scale	1:1250	
	dwg no	2024.31.201	rev P2
checked by DH		date 10.06.21	A4
status		PRELIMINARY	



Architects
Consulting Engineers
Quantity Surveyors

21 Silverwell Street
Bolton
BL1 1PR
t: 01204 525321
email@bghbolton.co.uk
www.bghbolton.co.uk

Bradshaw Gass & Hope LLP