
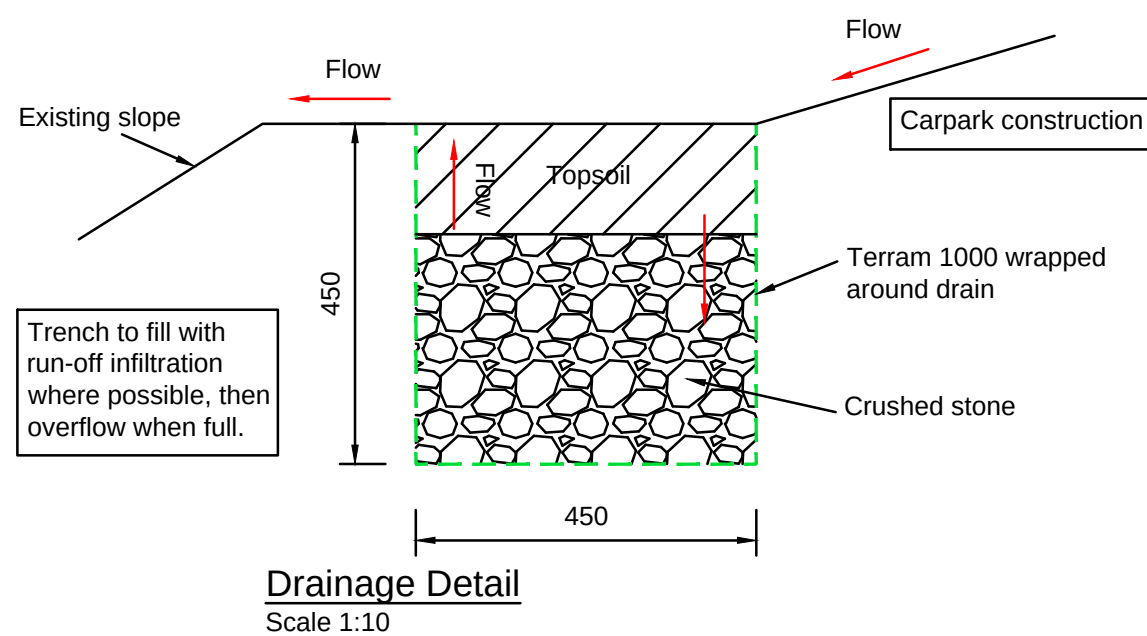


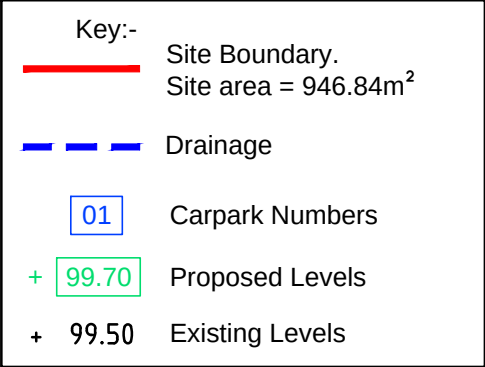

P6	Key plans plans omitted.	PM	SJM	25.05.21
P5	Key plans added. Drainage detail added.	PM	SJM	24.05.21
P4	Site boundary added.	PM	SJM	20.05.21
P3	Proposed levels raised by 100mm	PM	SJM	17.05.21
P2	Carpark arrangement revised to suit ground conditions. Proposed levels added. Access 'A' repositioned to aid ground conditions. Alternative access labelled 'B' added. Proposed contours added. Construction detail added.	PM	SJM	15.05.21
P1	Preliminary	PM	SJM	06.05.21
REV	DESCRIPTION	BY	CHKD	DATE

General Arrangements

MORGAN
SINDALL
CONSTRUCTION

Drawn by PM	Date 06.05.21	Plot Date 25.05.21	Scale 1: 250@A1
Checked by SJM	Project No -		Dwg No SK01 P6