

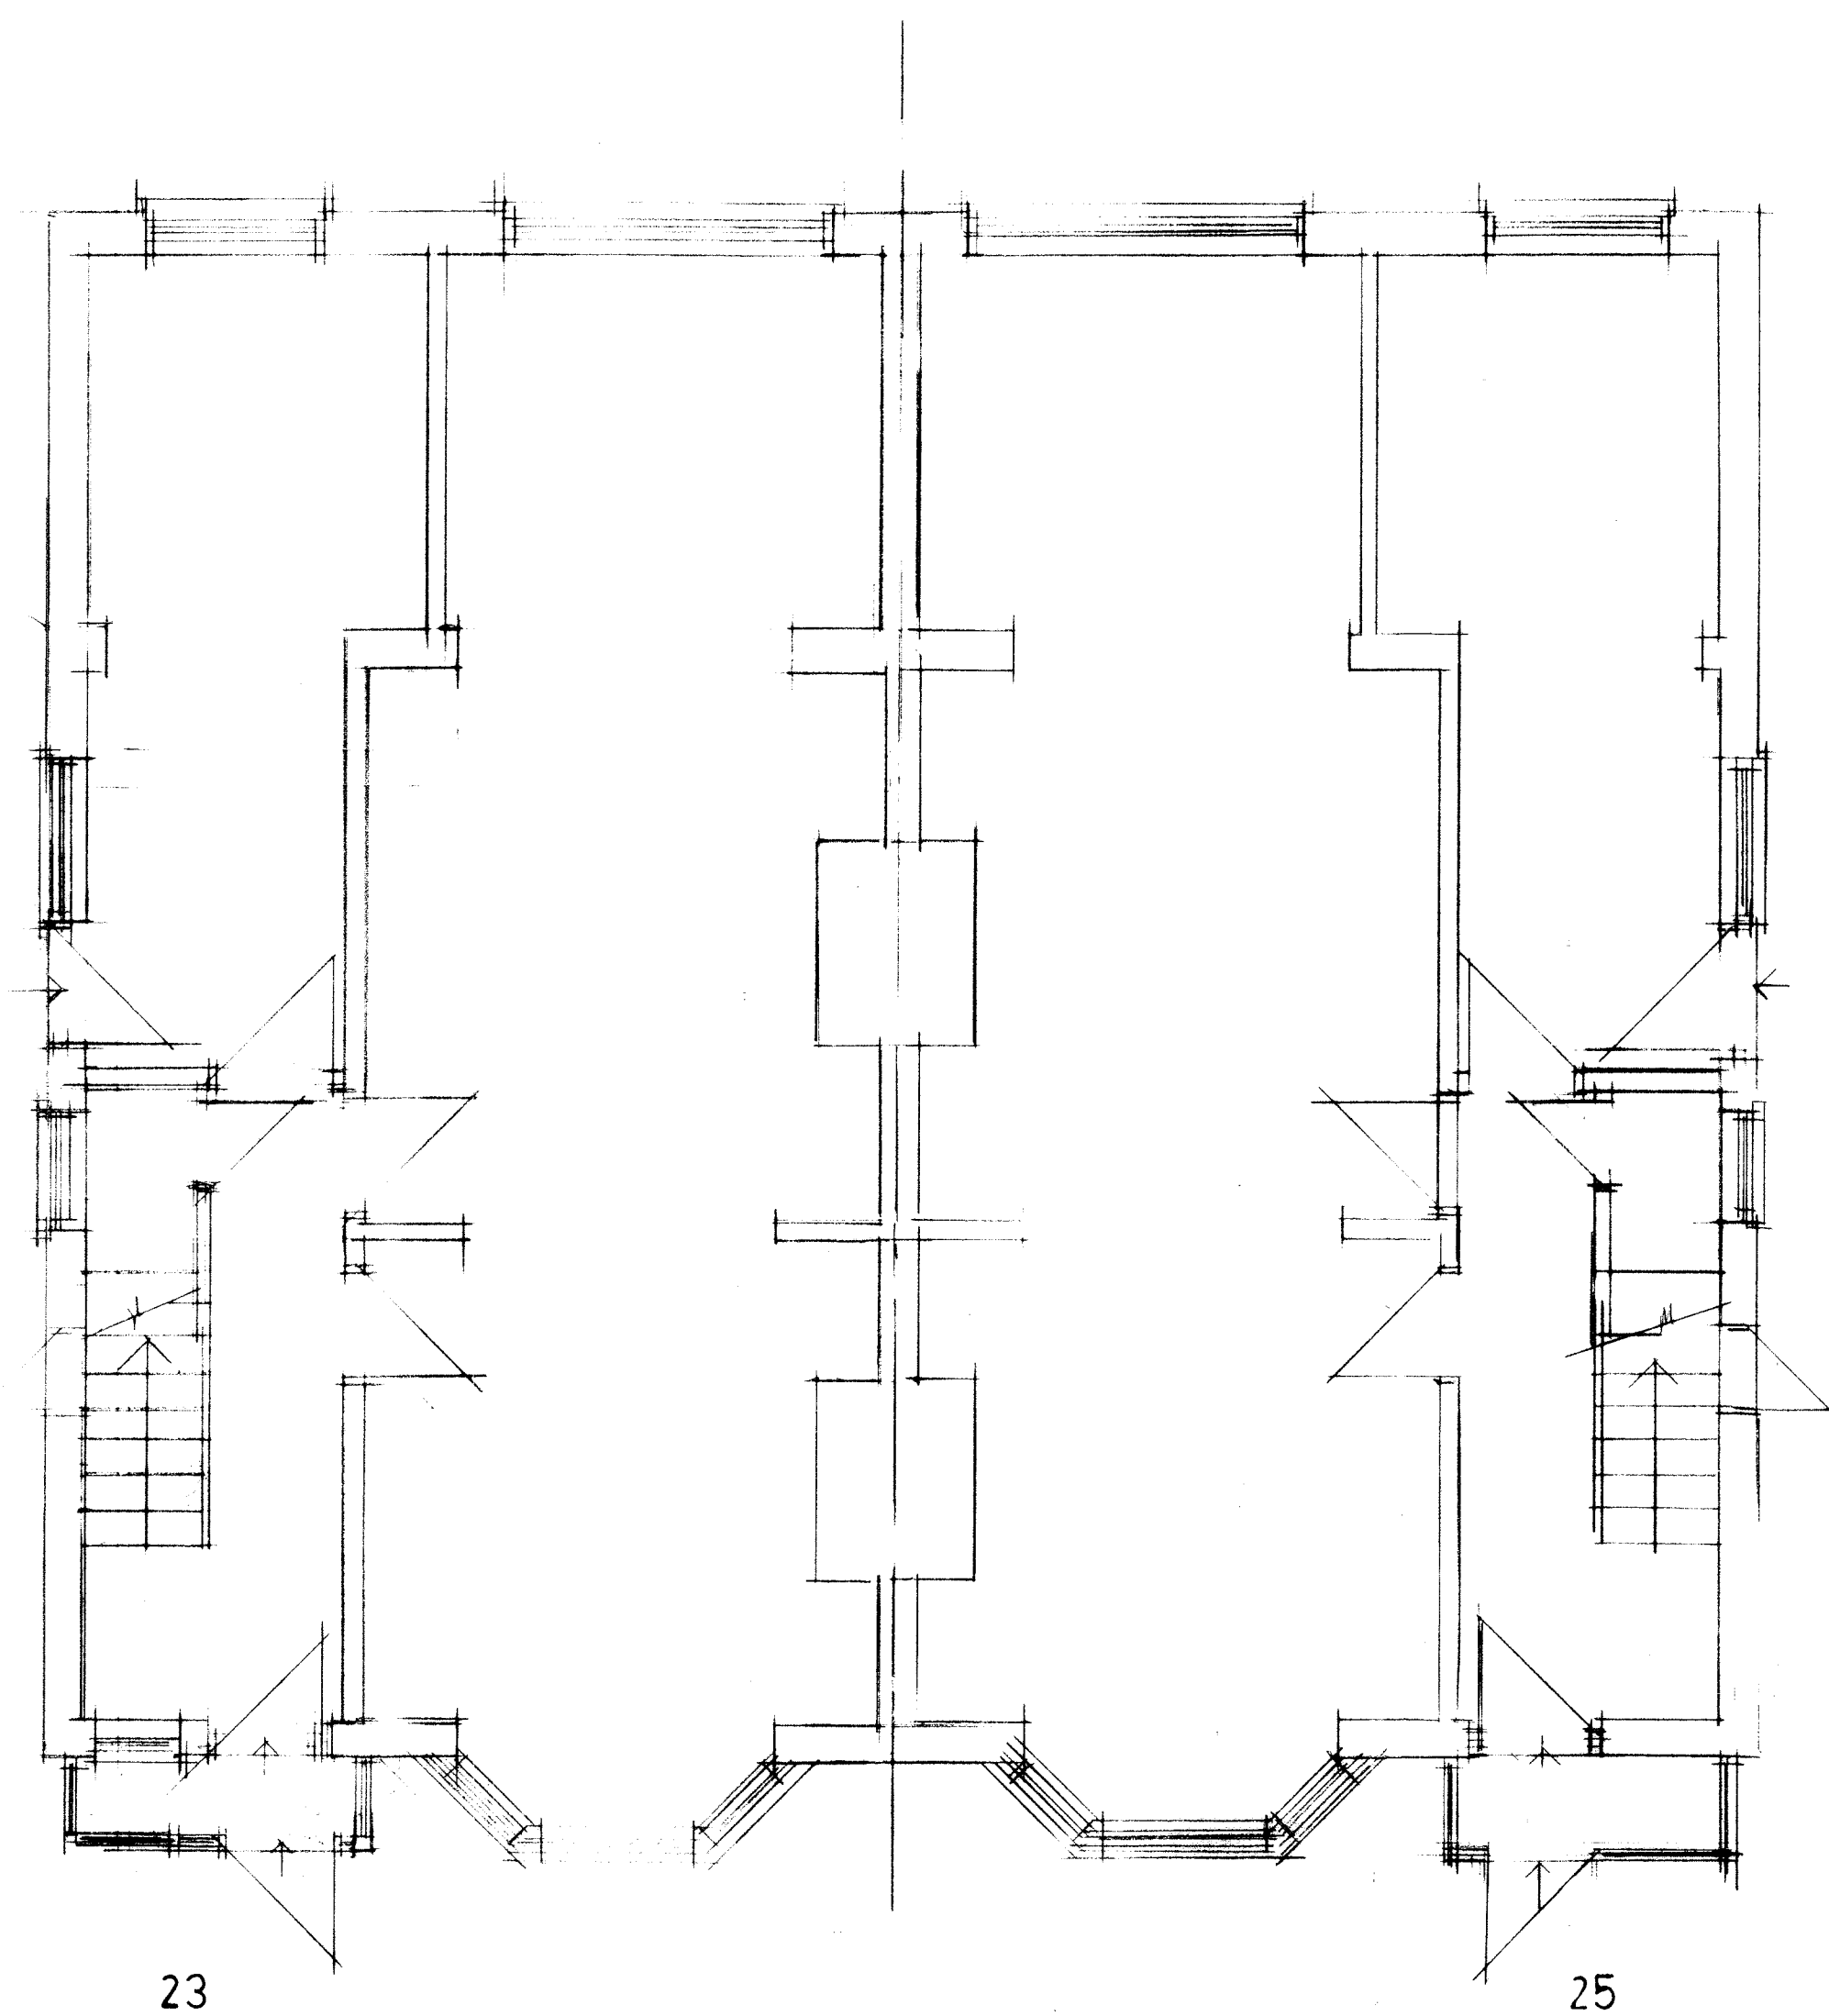
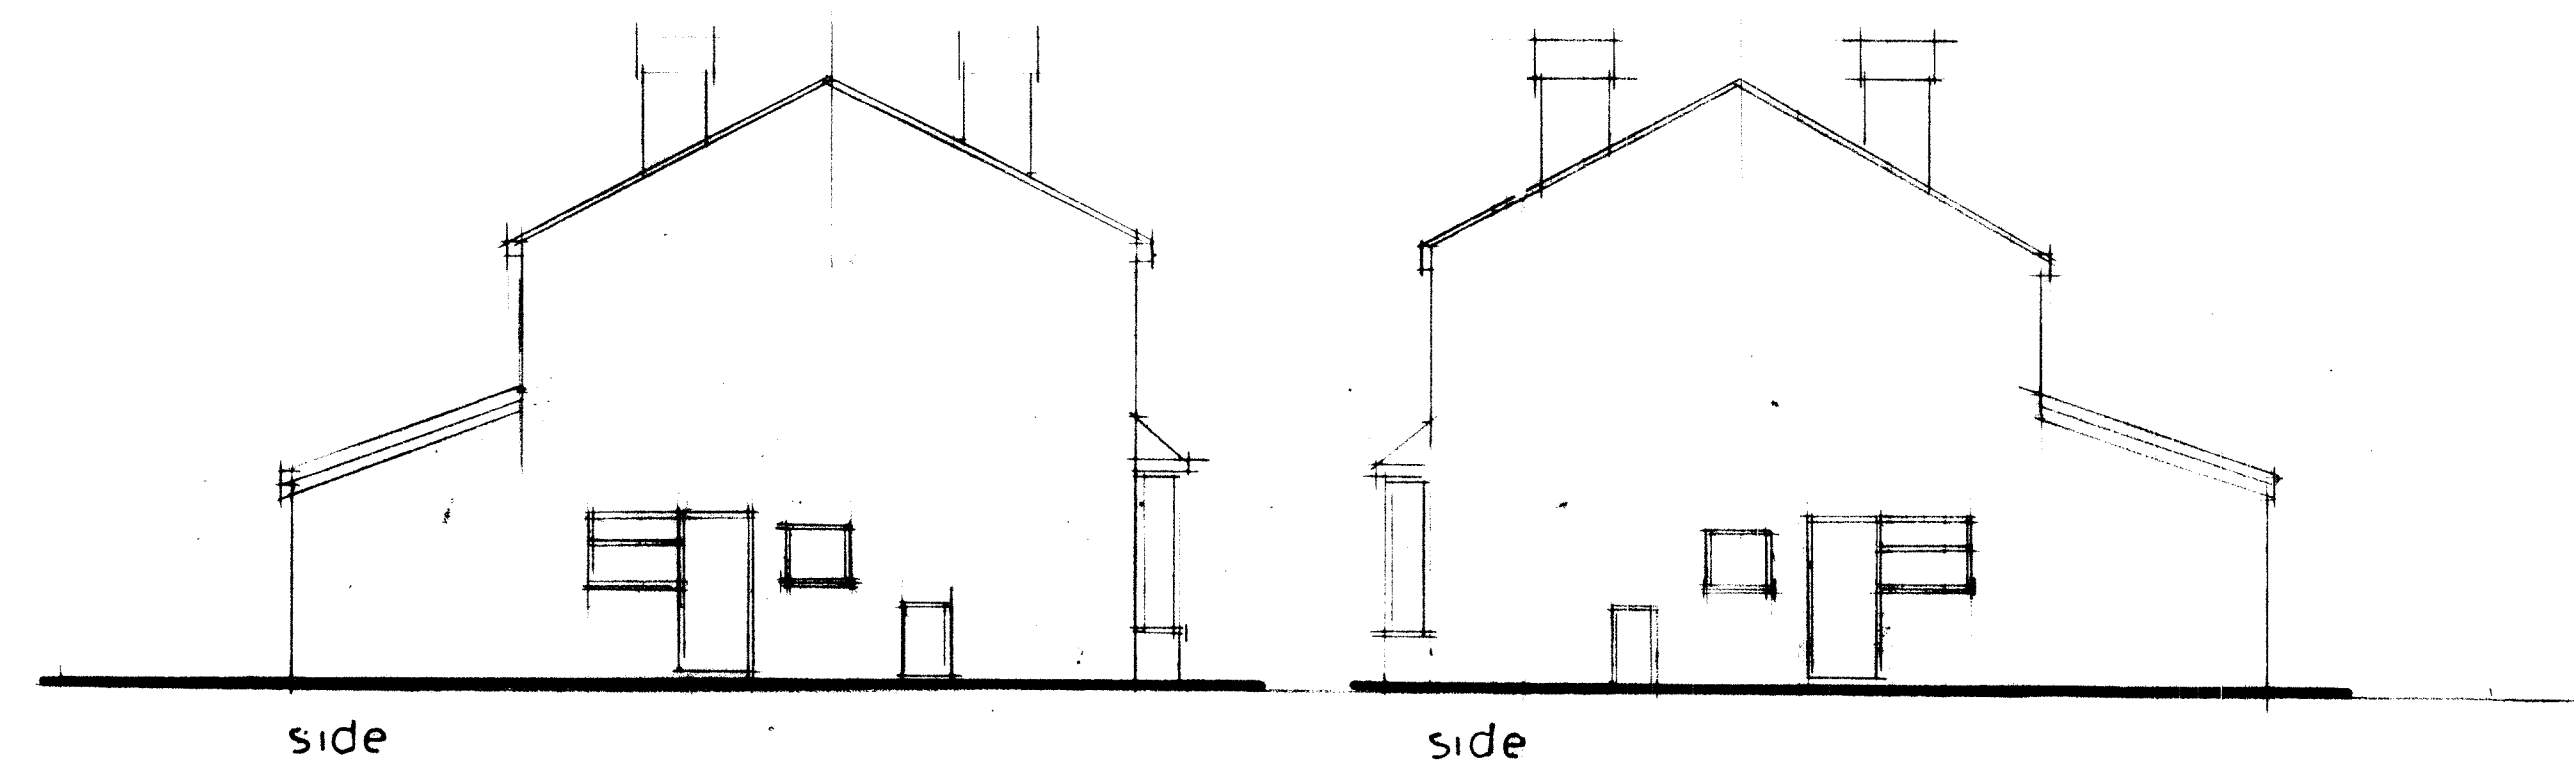


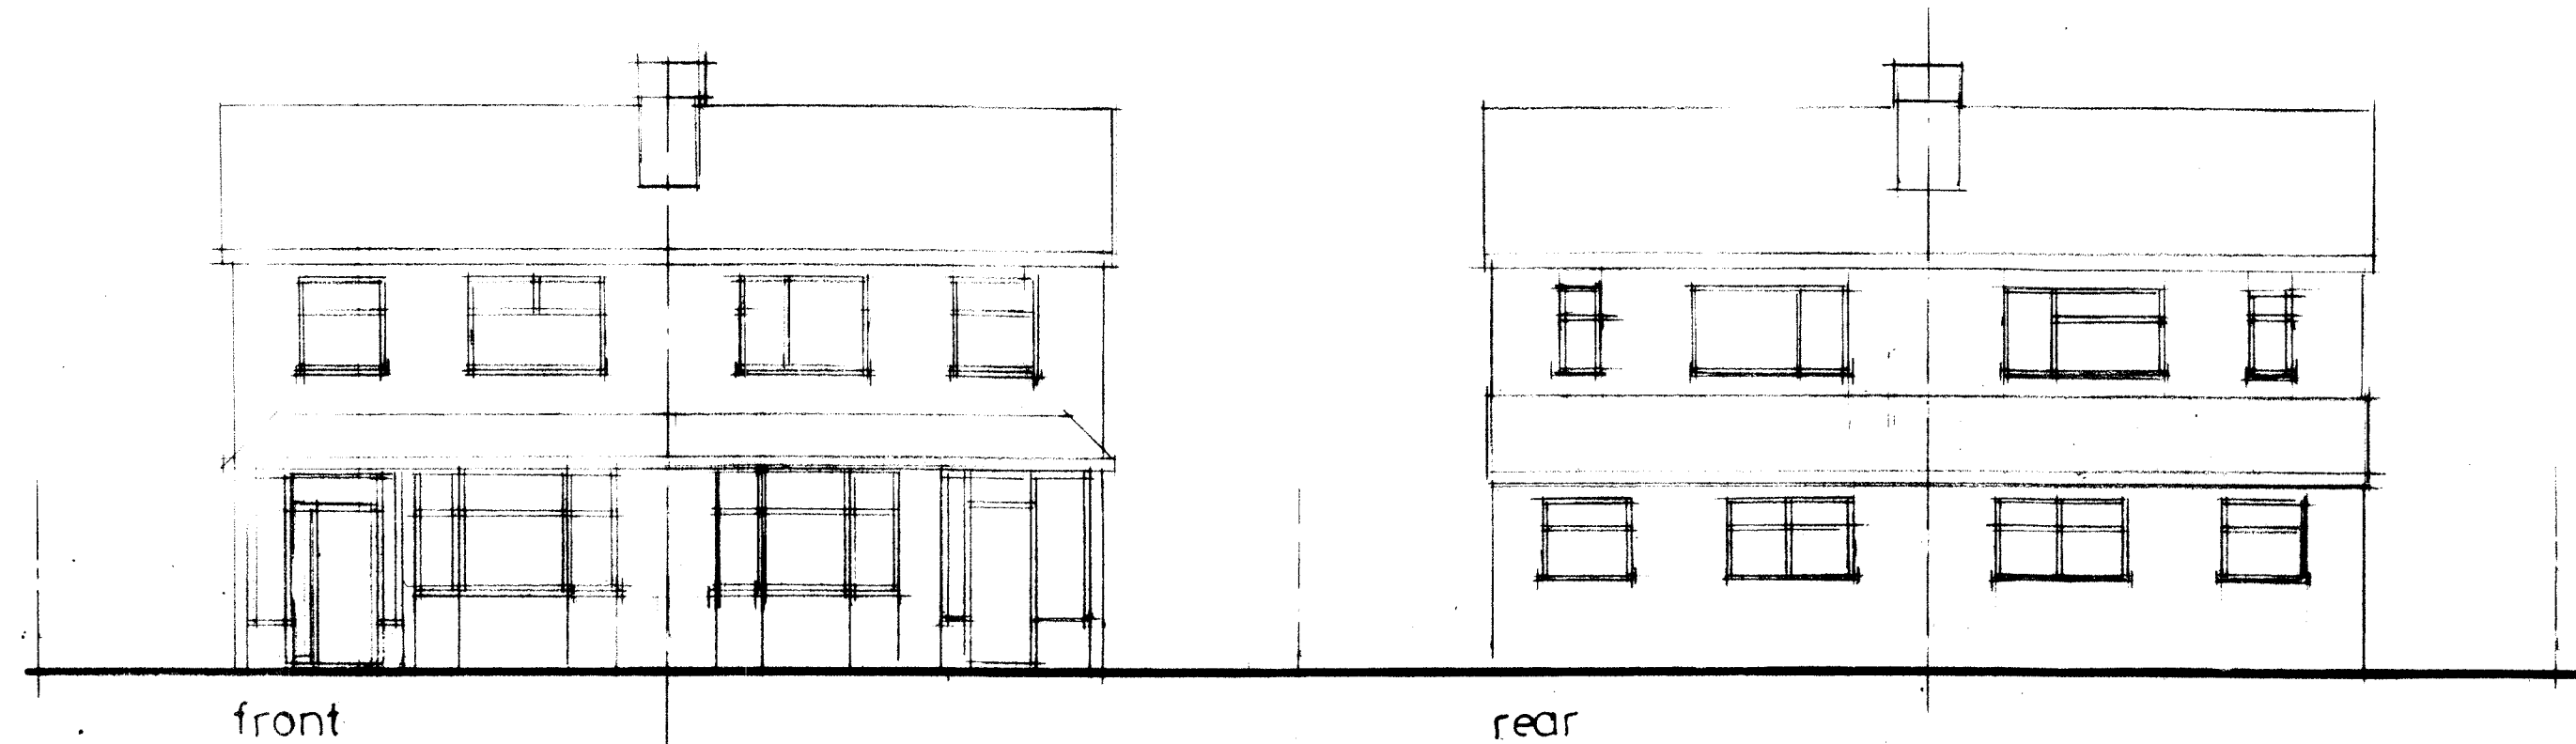

GROUND FLOOR

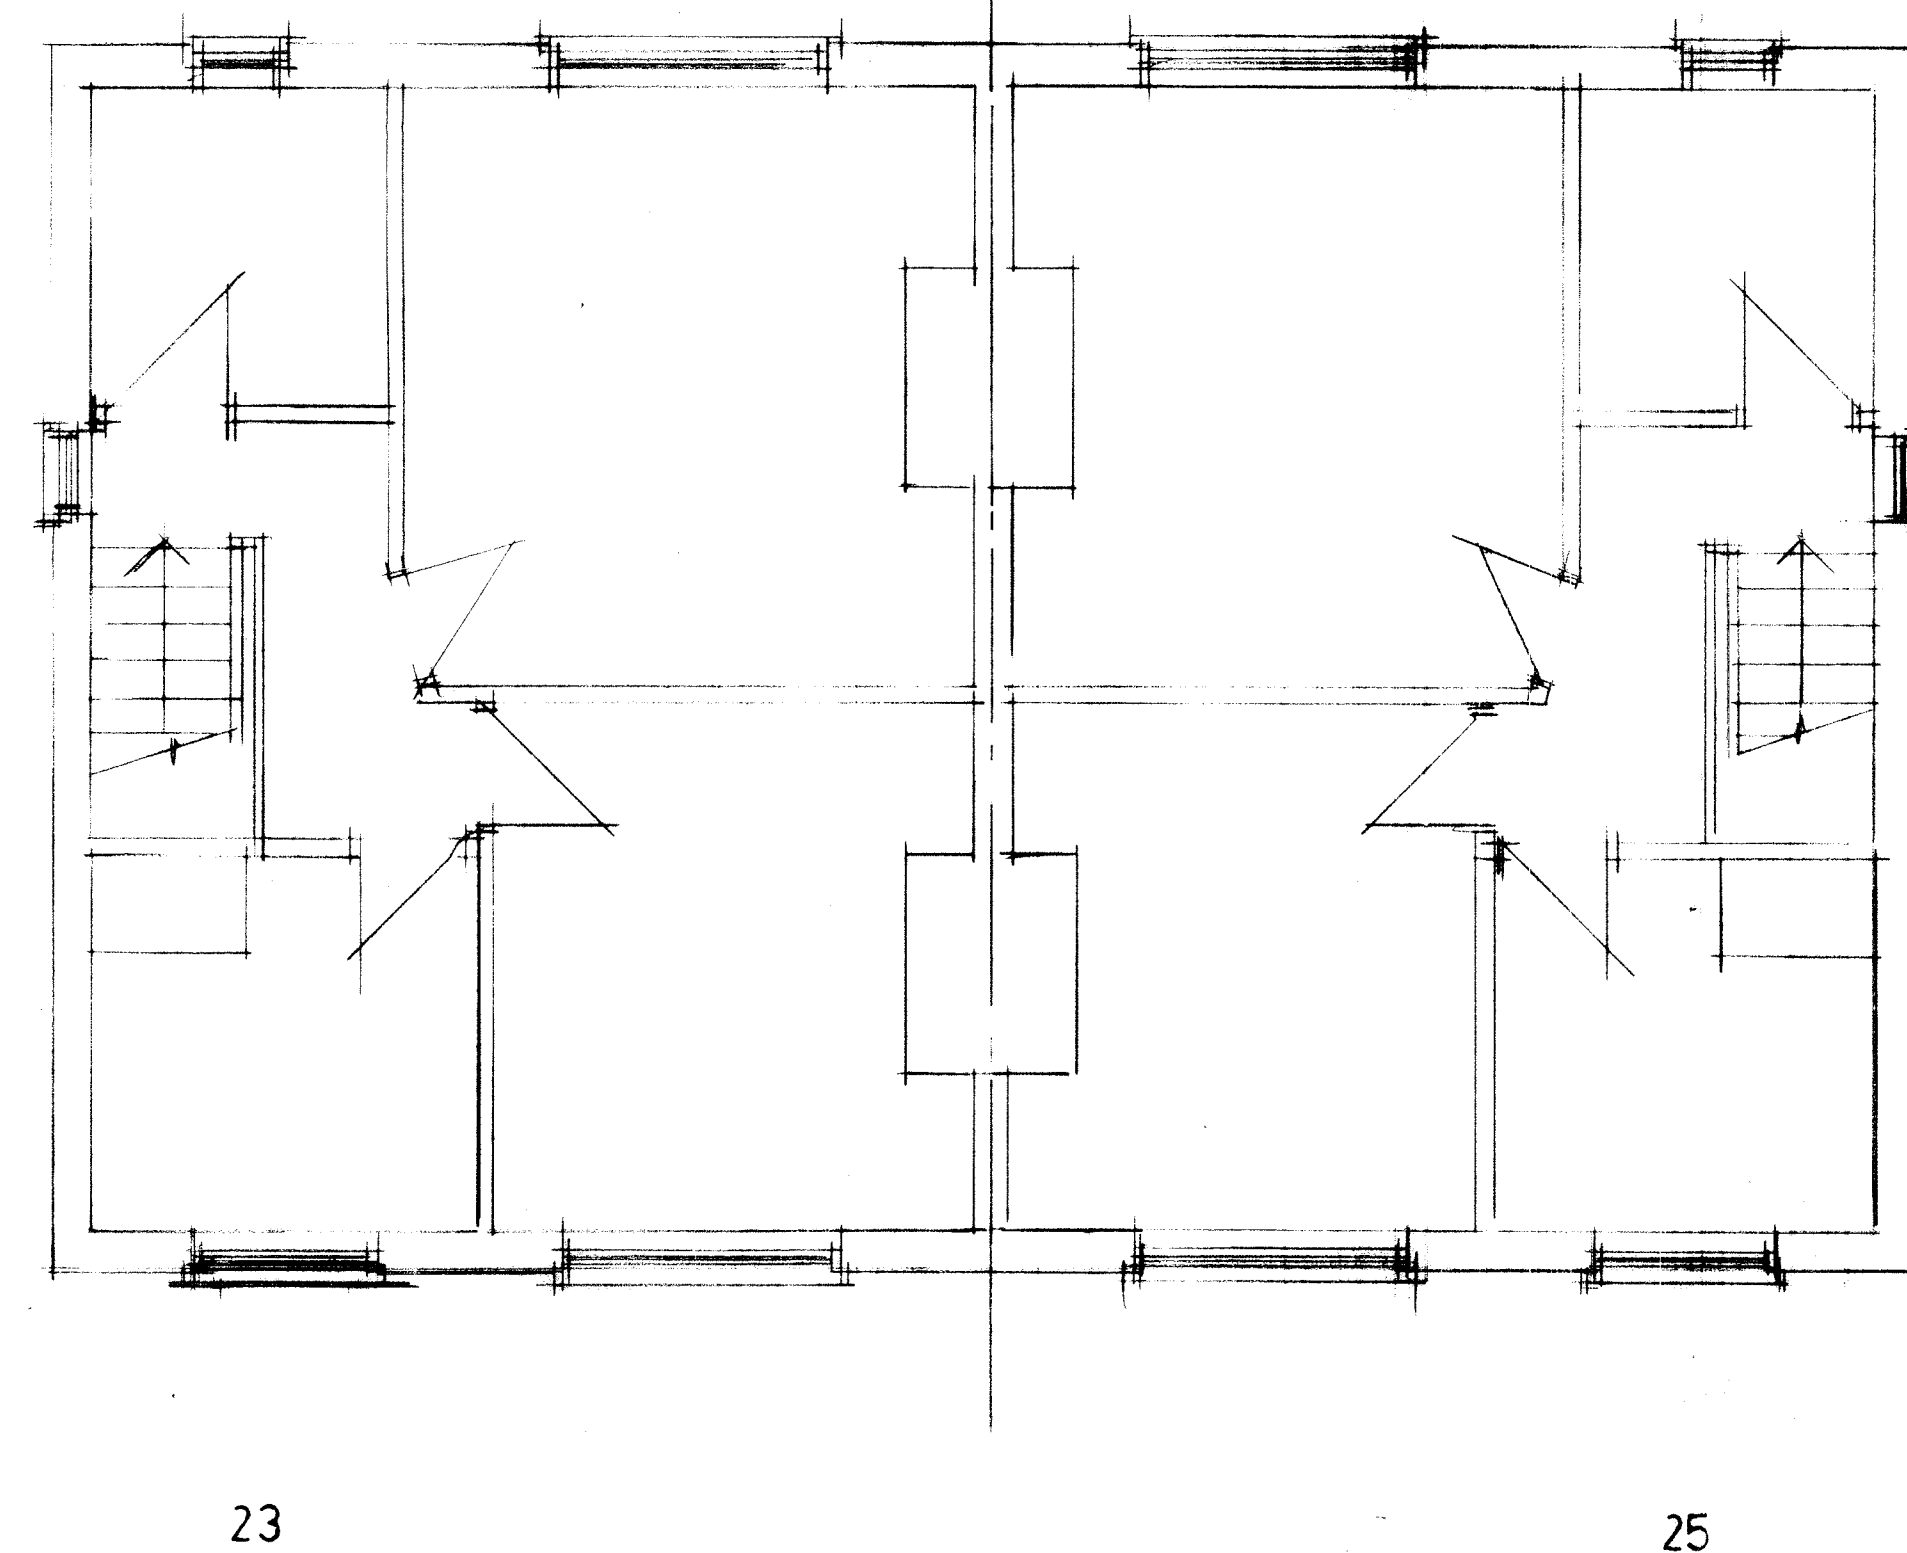

FIRST FLOOR

CLIENT
MR R KHAN & MR F & R KHAN
23 VAUGHAN RD 25 VAUGHAN RD
CHORLTON M21 0YL

JOB TITLE
PROPOSED 1 & 2 STOREY REAR
JOINT APPLICATION EXTENSIONS &
ANCILLARY ACCOMMODATION

DRG. TITLE
PLANS AND ELEVATIONS
AS EXISTING

**HOLBOROW +
ORMESHER**
Limited

**architectural &
interior design**

Station House
Adams Hill
Knutsford
Cheshire WA16 6DN
telephone : 01565 652275
fax : 01565 750501

ISSUE	ORIGINAL	1	2	3	4	5	6	7
REVISION								
DATE								
DRAWN								
CHECKED								
APPROVED								

SCALE 1:50 & 1:100 at A1

DRAWING
NUMBER 2108/20/01