




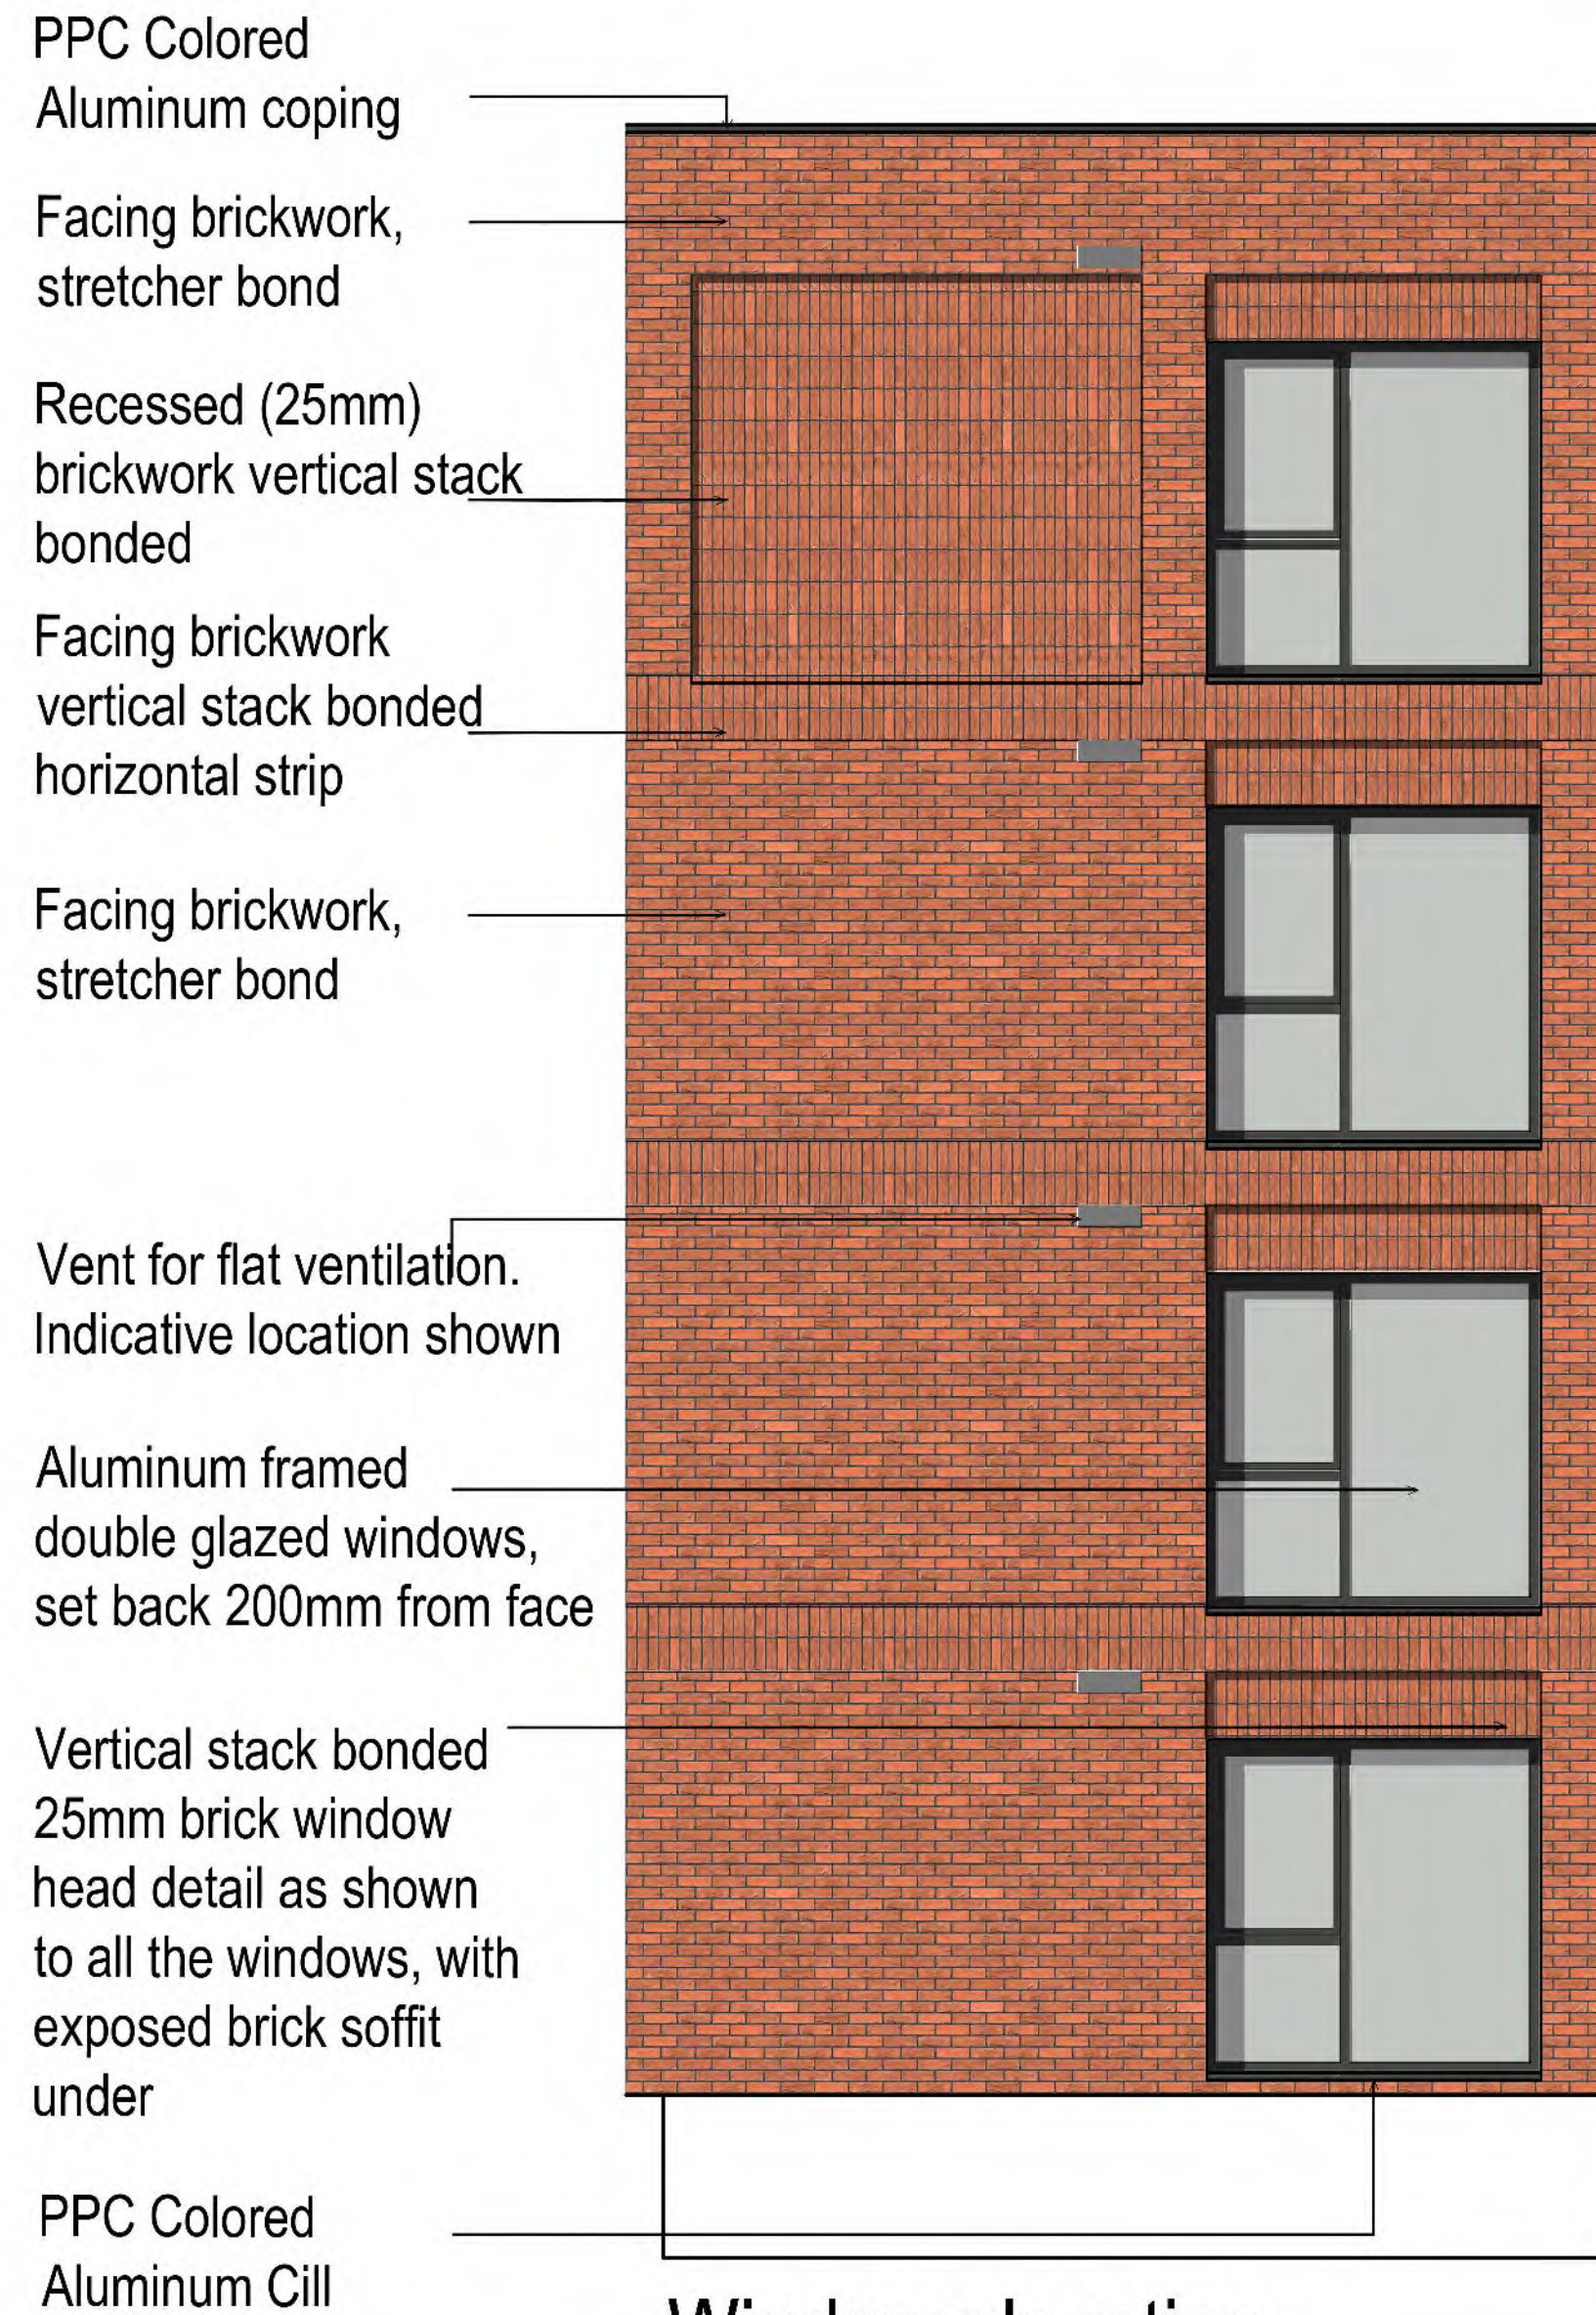

Window elevation
Scale 1.50

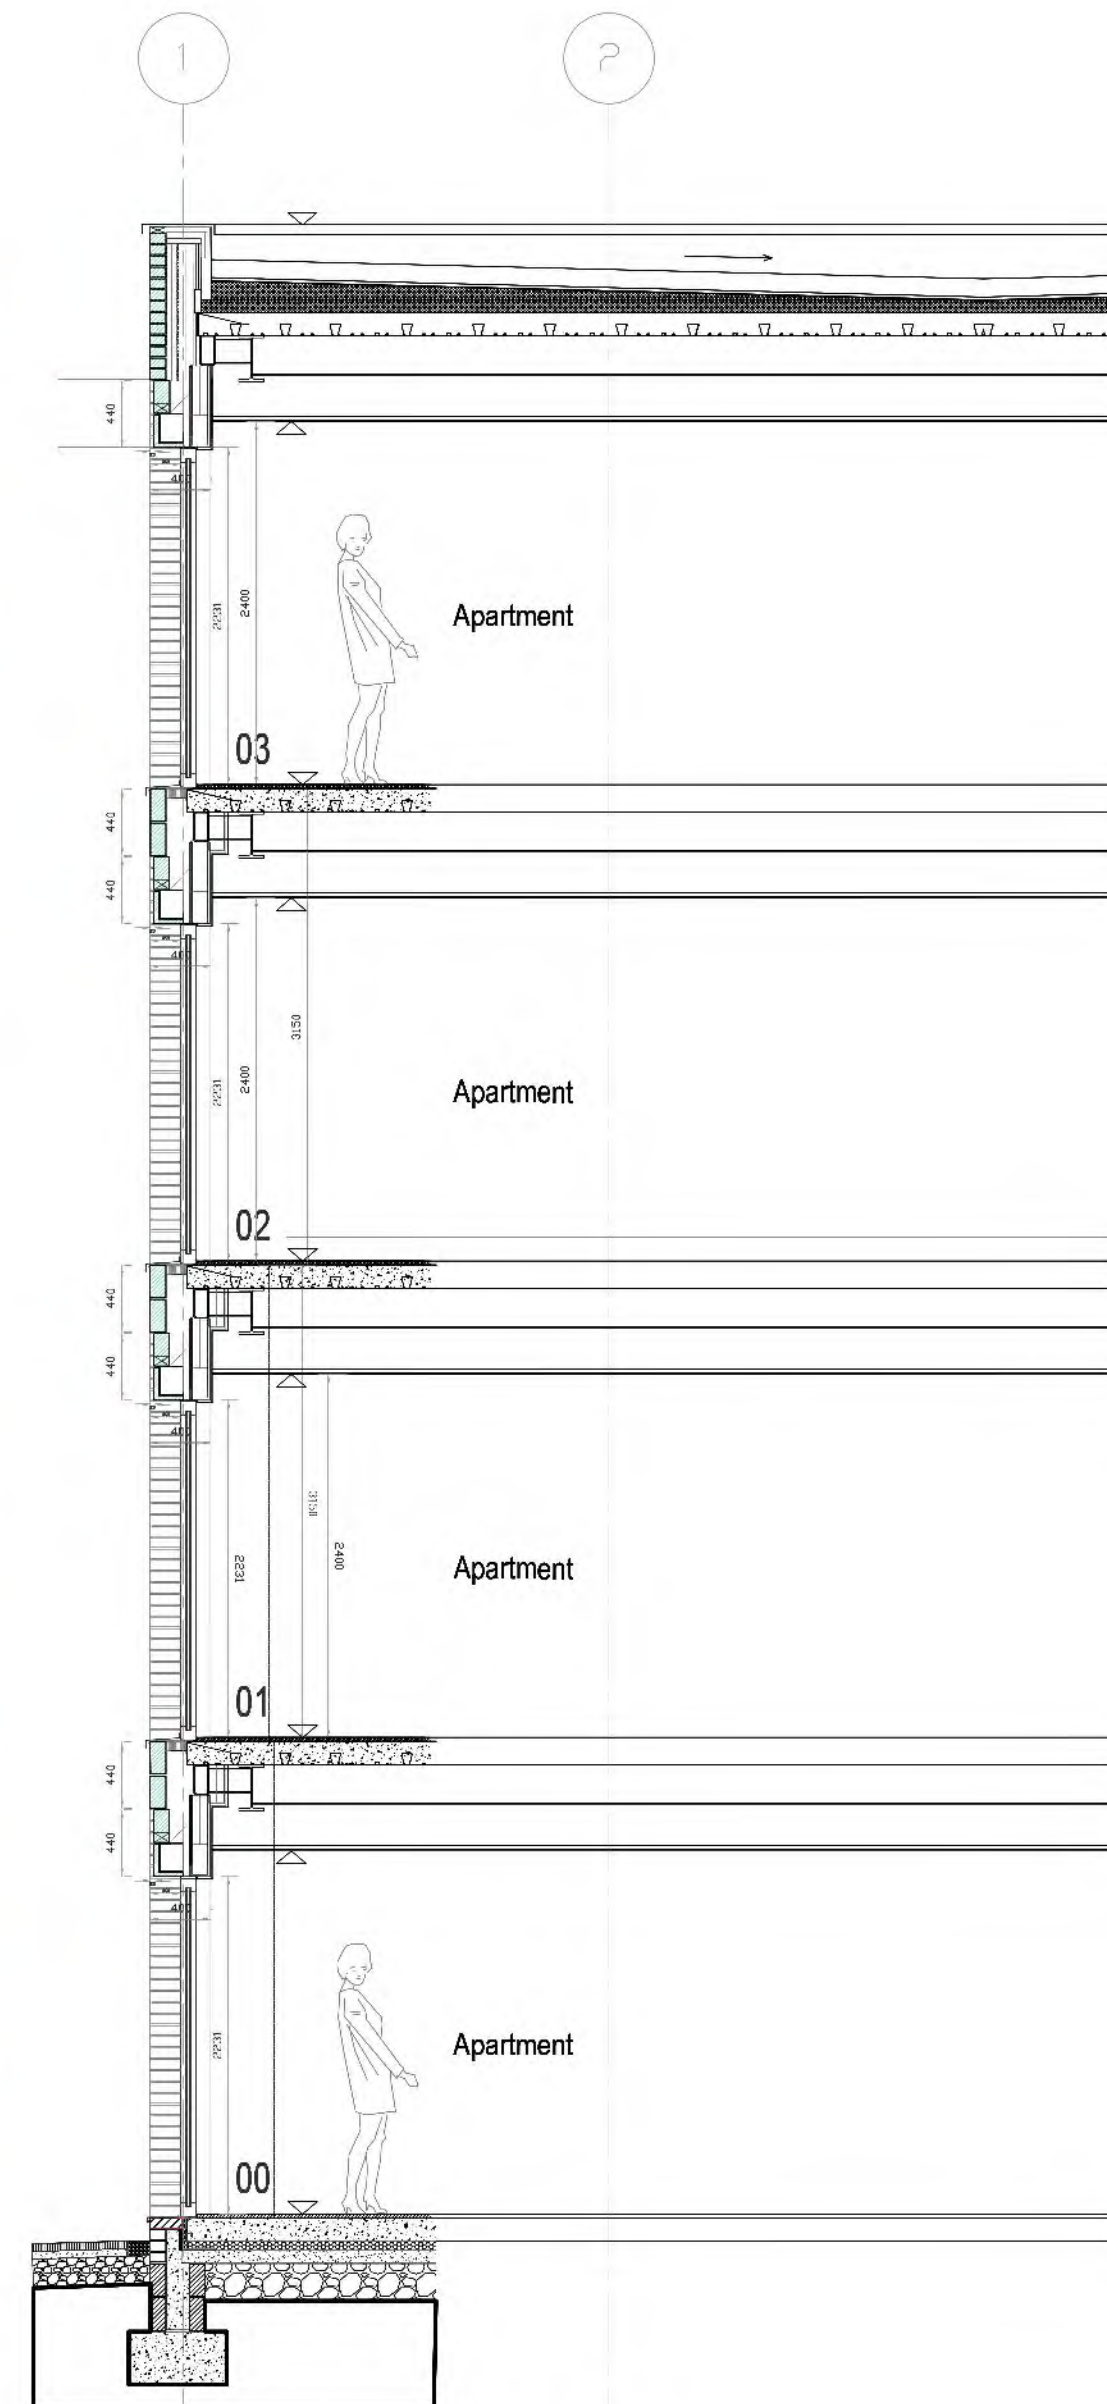


Window section
Scale 1.50

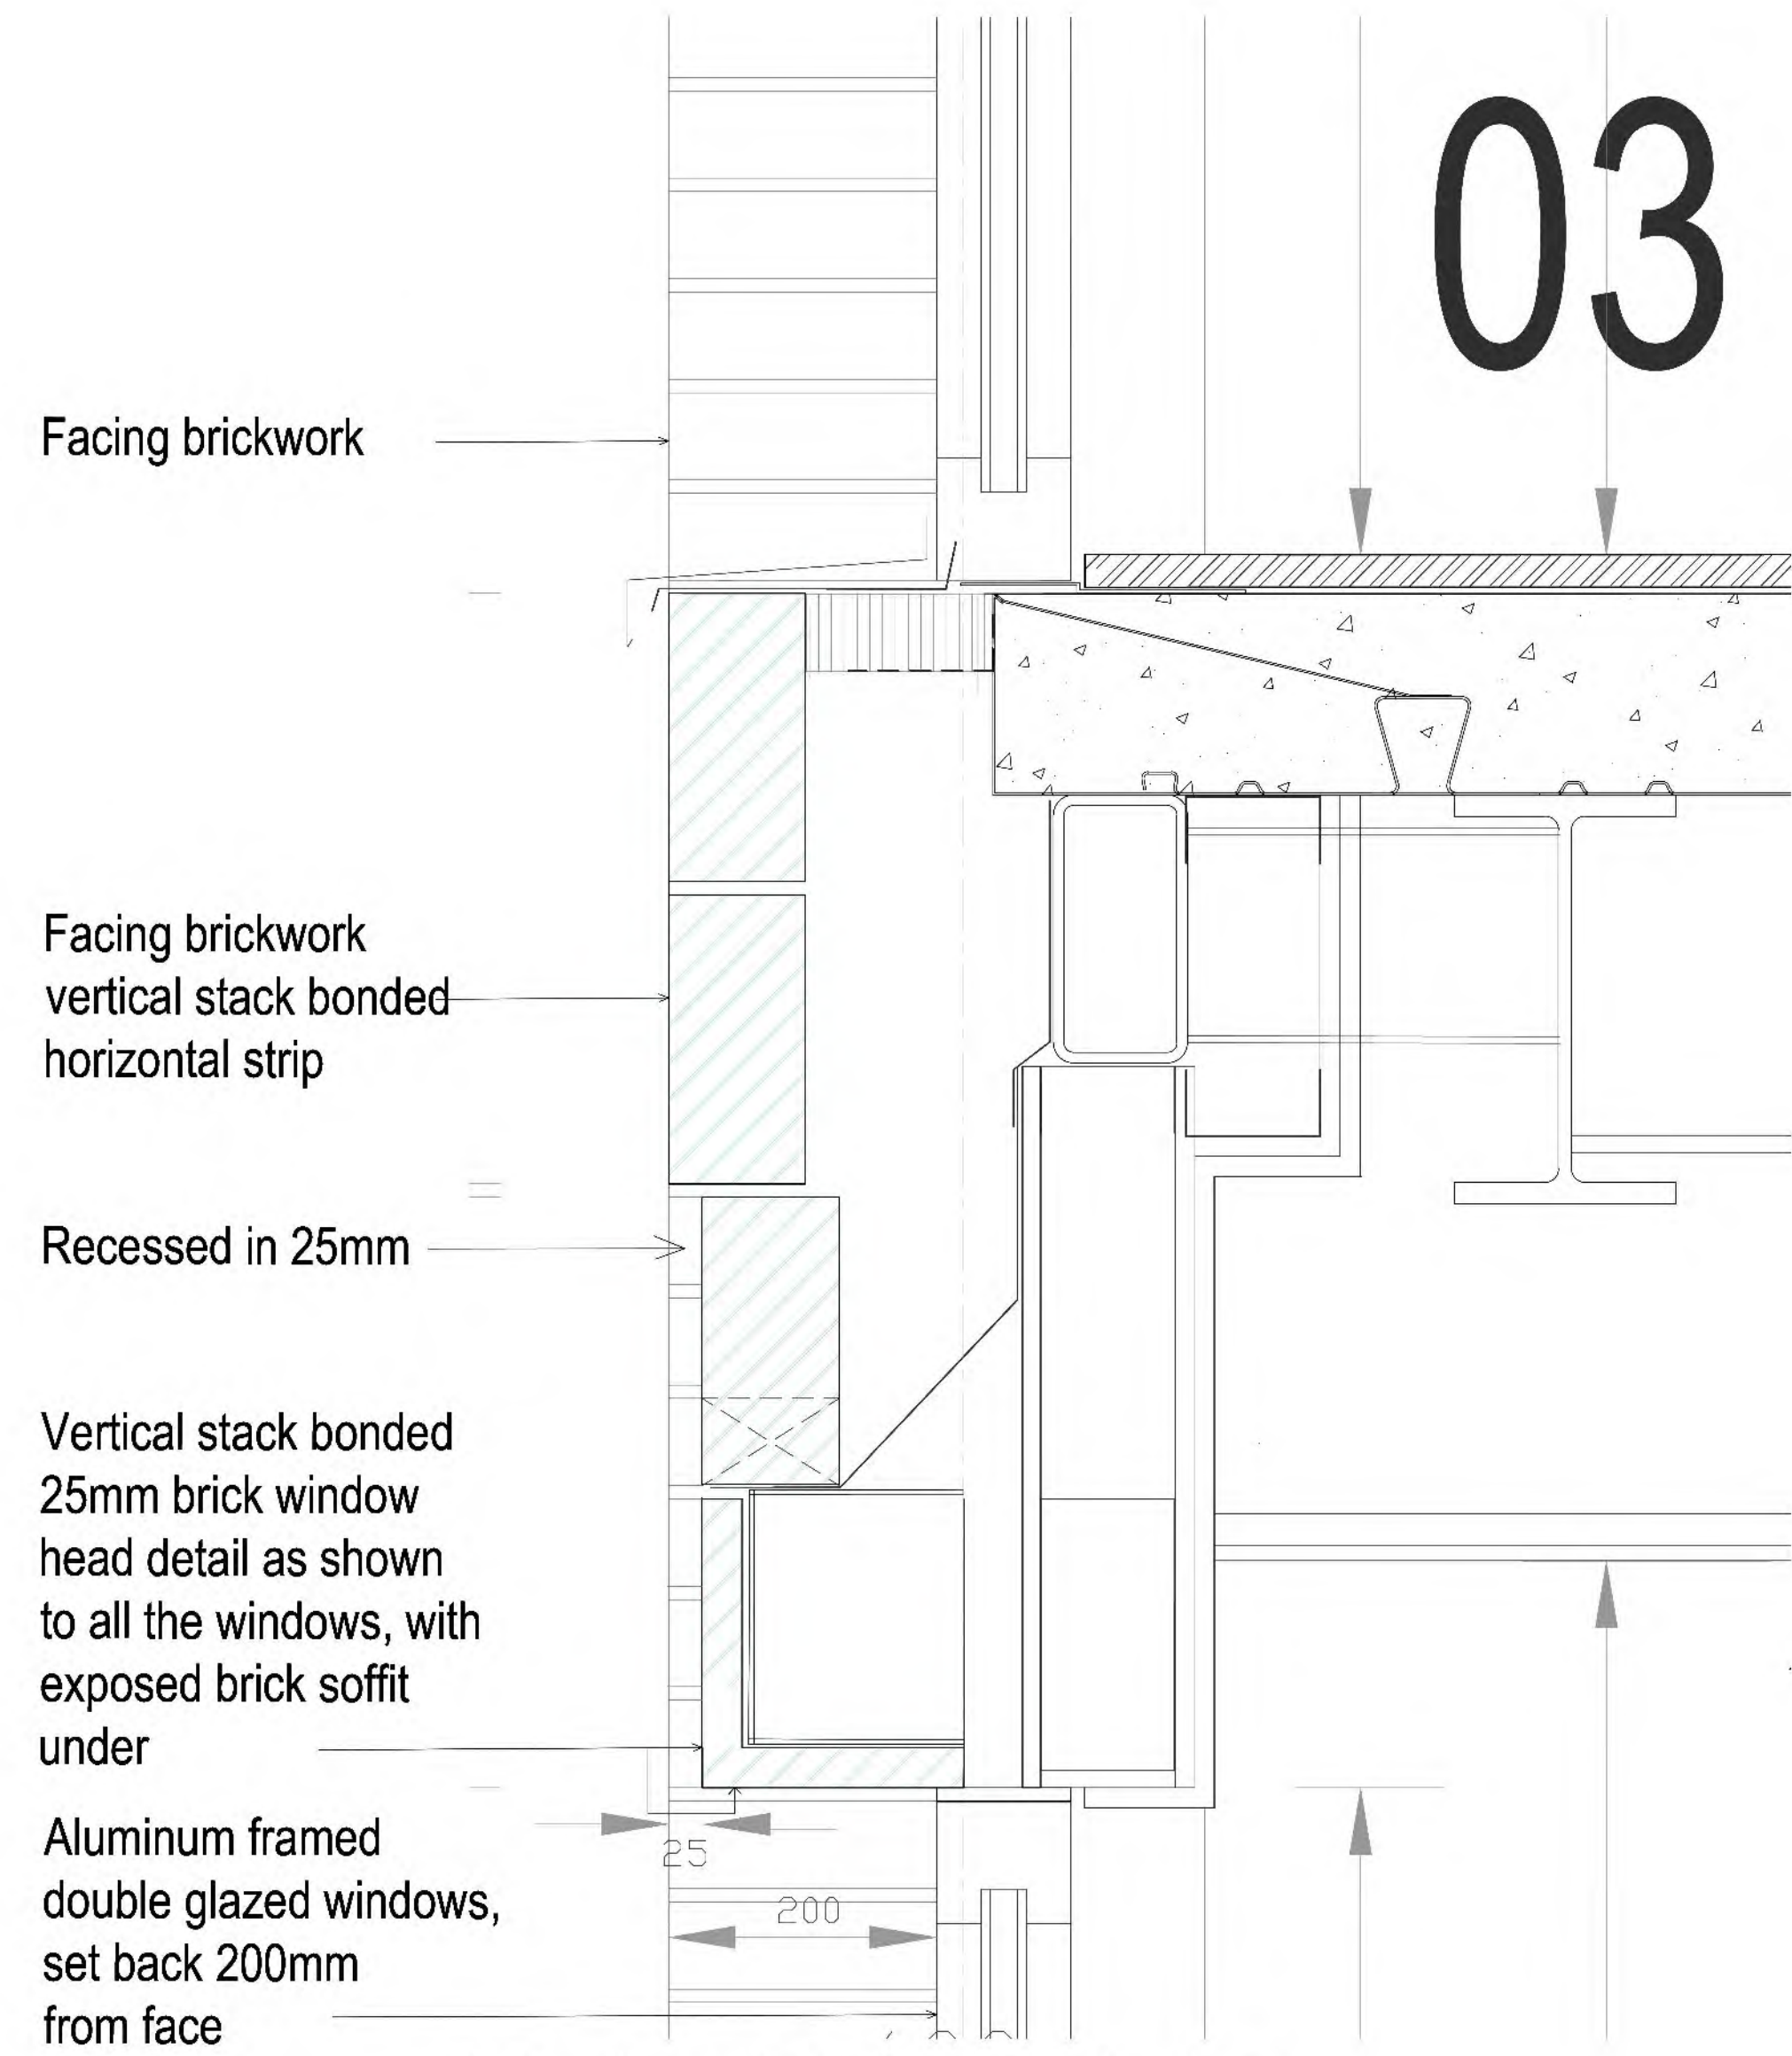

Window details- Scale 1.5

1:5 0mm 100mm 250mm

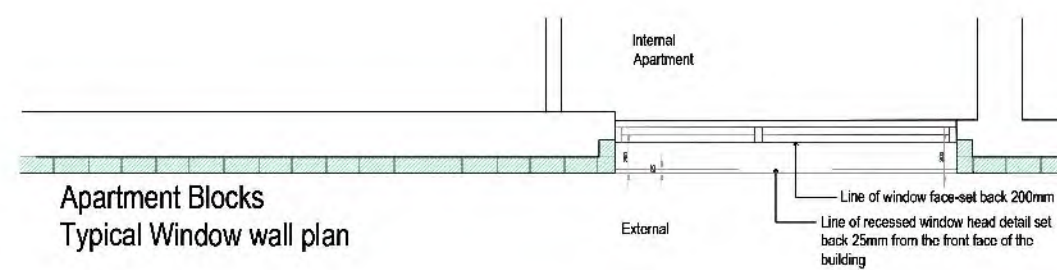

Window wall plan
Scale 1.50

MC AU Modern City Architecture & Urbanism

Eastgate, 2 Castle Street
Castletfield
Manchester
M3 4LZ

0161 974 7203
info@mcau.co.uk
www.mcau.co.uk

Client

Rowlinsons

Project

Silk Street

Description

Apartment Blocks 1 2 & 3

Detailed window and wall elevation

Status

Planning

Scale

VAR @ A1

Drawn

PJS/JT

Date

MAY 21

Job number

1184

Drawing number

04-Apart-blk- 01

Revision

P02

Copyright MODERN CITY | Architecture + Urbanism