




Rear Elevation

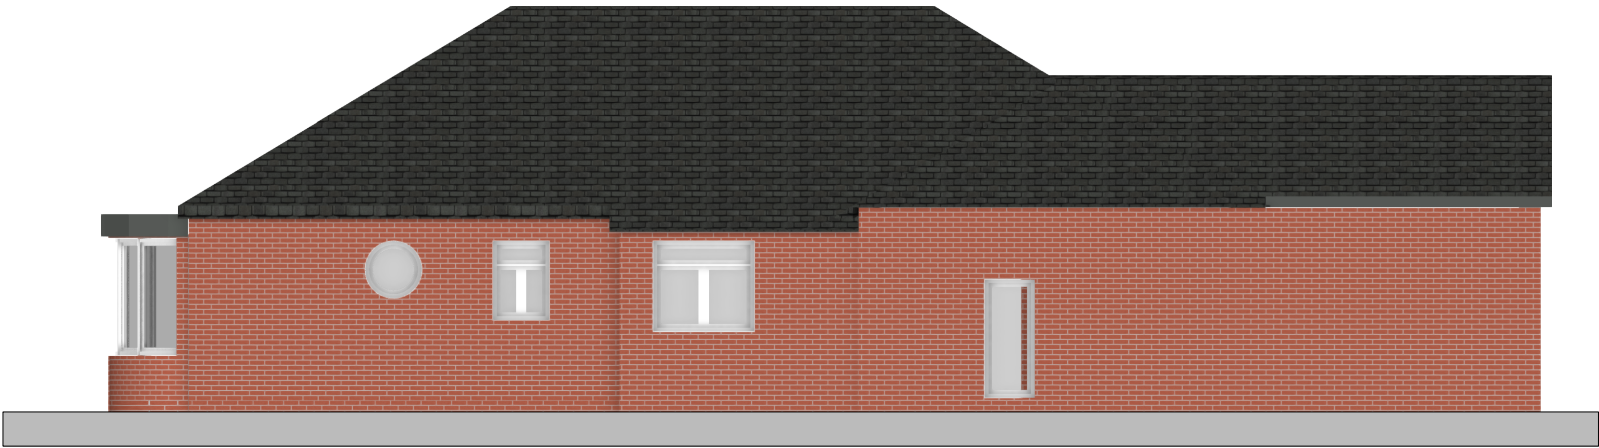

Side Elevation



Front Elevation



Side Elevation

DO NOT SCALE FROM THIS DRAWING
DIMENSIONS TO BE CHECKED ON SITE

Rev	Note	DRN	CHK
-----	------	-----	-----

I Park Road

Model Existing Elevations

scheme	208
drwg no.	200
revision	
scale	1:100