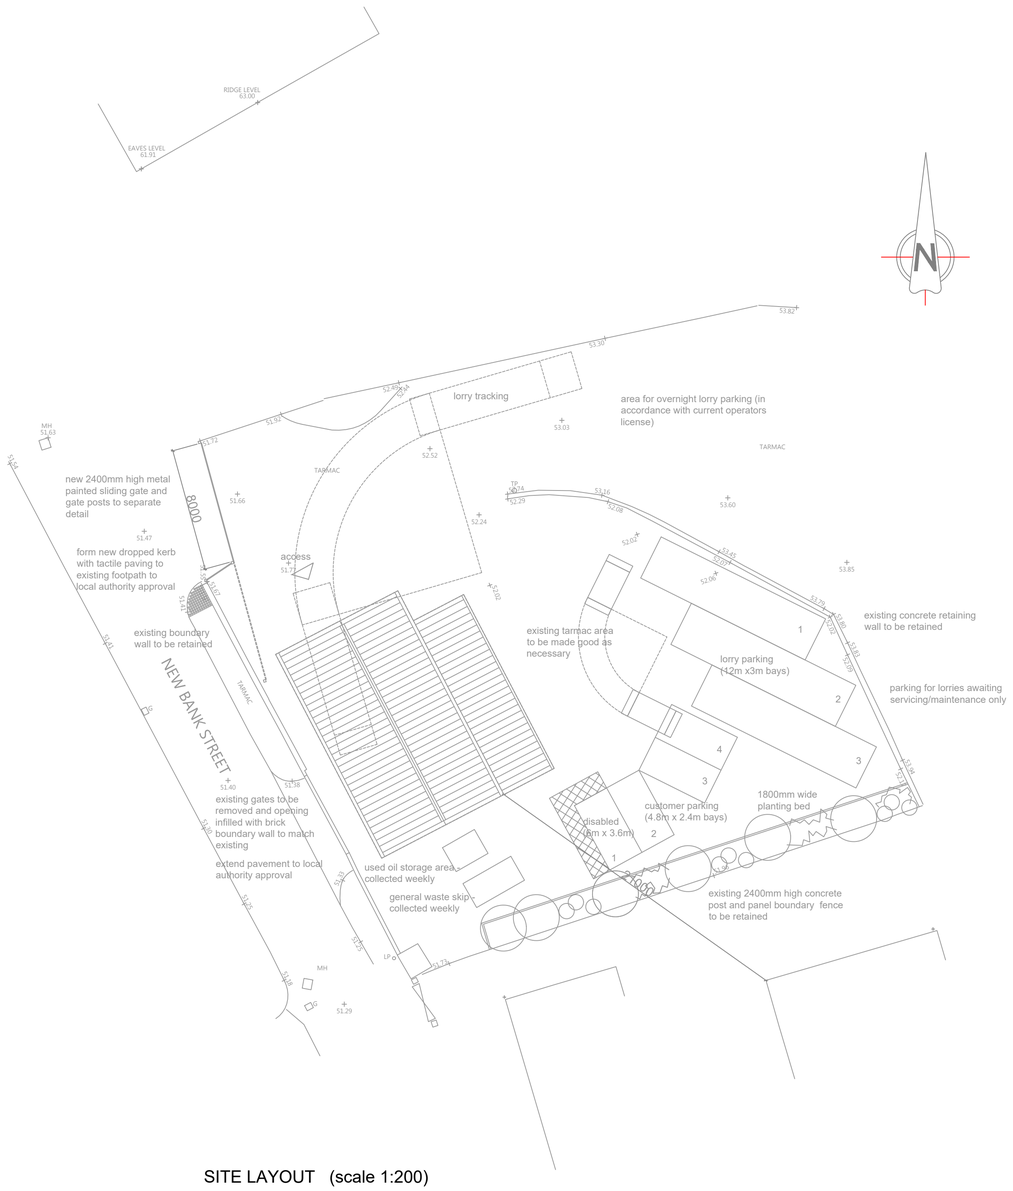

SITE LAYOUT (scale 1:200)



REAR ELEVATION (scale 1:100)

SIDE ELEVATION (scale 1:100)



FRONT ELEVATION (scale 1:100)

SIDE ELEVATION (scale 1:100)

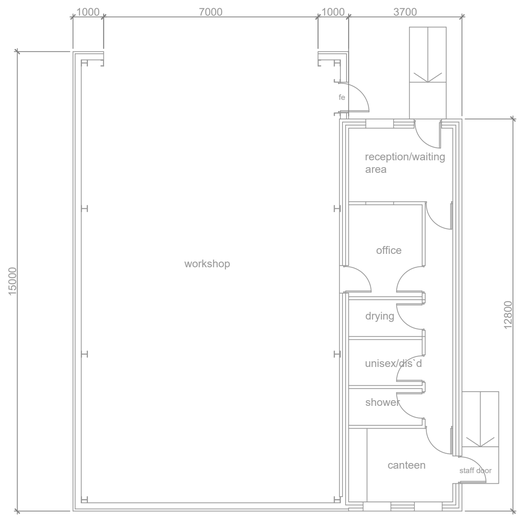

GROUND FLOOR PLAN (scale 1:100)



ROOF PLAN (scale 1:100)

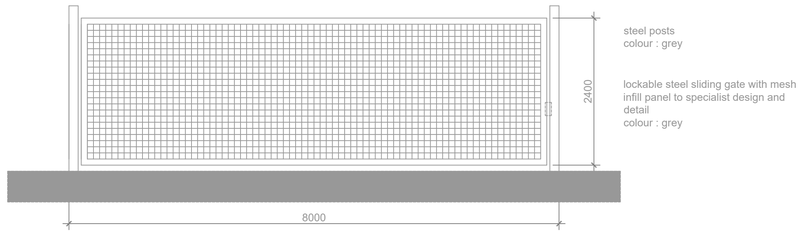

PROPOSED SITE ENTRANCE GATE (scale 1:50)

EXTERNAL FINISHES

roof	composite steel insulated roof panels colour : grey
walls	composite steel insulated cladding panels colour : blue facing brickwork colour : smooth dark blue
roller shutter	insulated steel roller shutter door colour : dark grey
windows	upvc double glazed colour : dark grey
external doors	steel insulated door and frame colour : dark grey
	wall mounted IP65 LED external luminaire mounted 2700mm above ground level

REV E	PARKING SPACES RE-LOCATED	05.21
REV D	REVISED TO SUIT PLANNING COMMENTS	03.21
REV C	TESTING STATION RELOCATED	03.21
REV B	REVISED TO SUIT PLANNING COMMENTS	01.21
REV A	EXTERNAL LIGHTING AND GATE DETAIL ADDED	12.20

Client
BLOCKAID LIMITED

Project
PROPOSED MOT TEST CENTRE
at
NEW BANK STREET, LONGSIGHT

Drawing Title
SCHEME PROPOSALS

Scale
1:100@A1 / 1:200@A3 DO NOT SCALE

Drawing Number
1567.03

Revision
E

One Architectural
design group limited
1 marland rise
marland, rochdale OL11 4RH
tel. 07585 943280

SCHEME PROPOSALS

New Bank Street , Longsight