
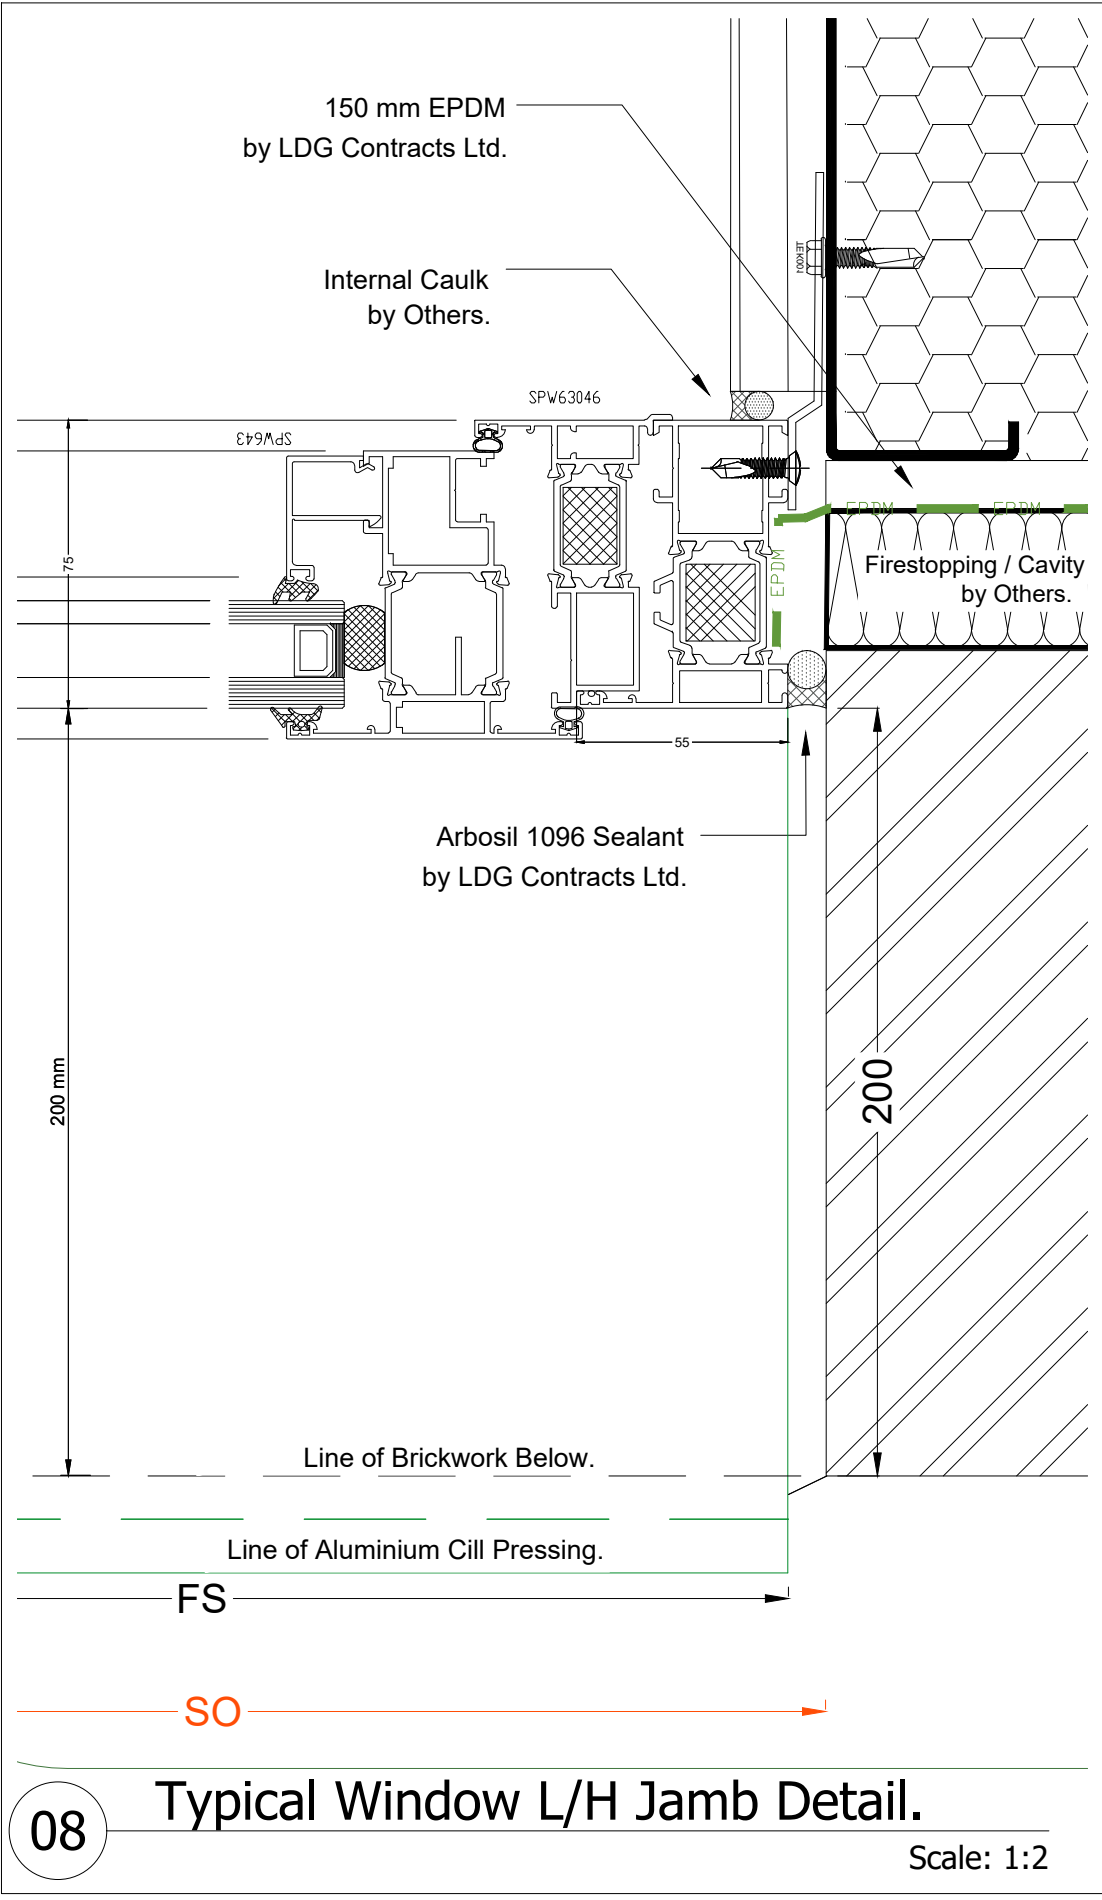
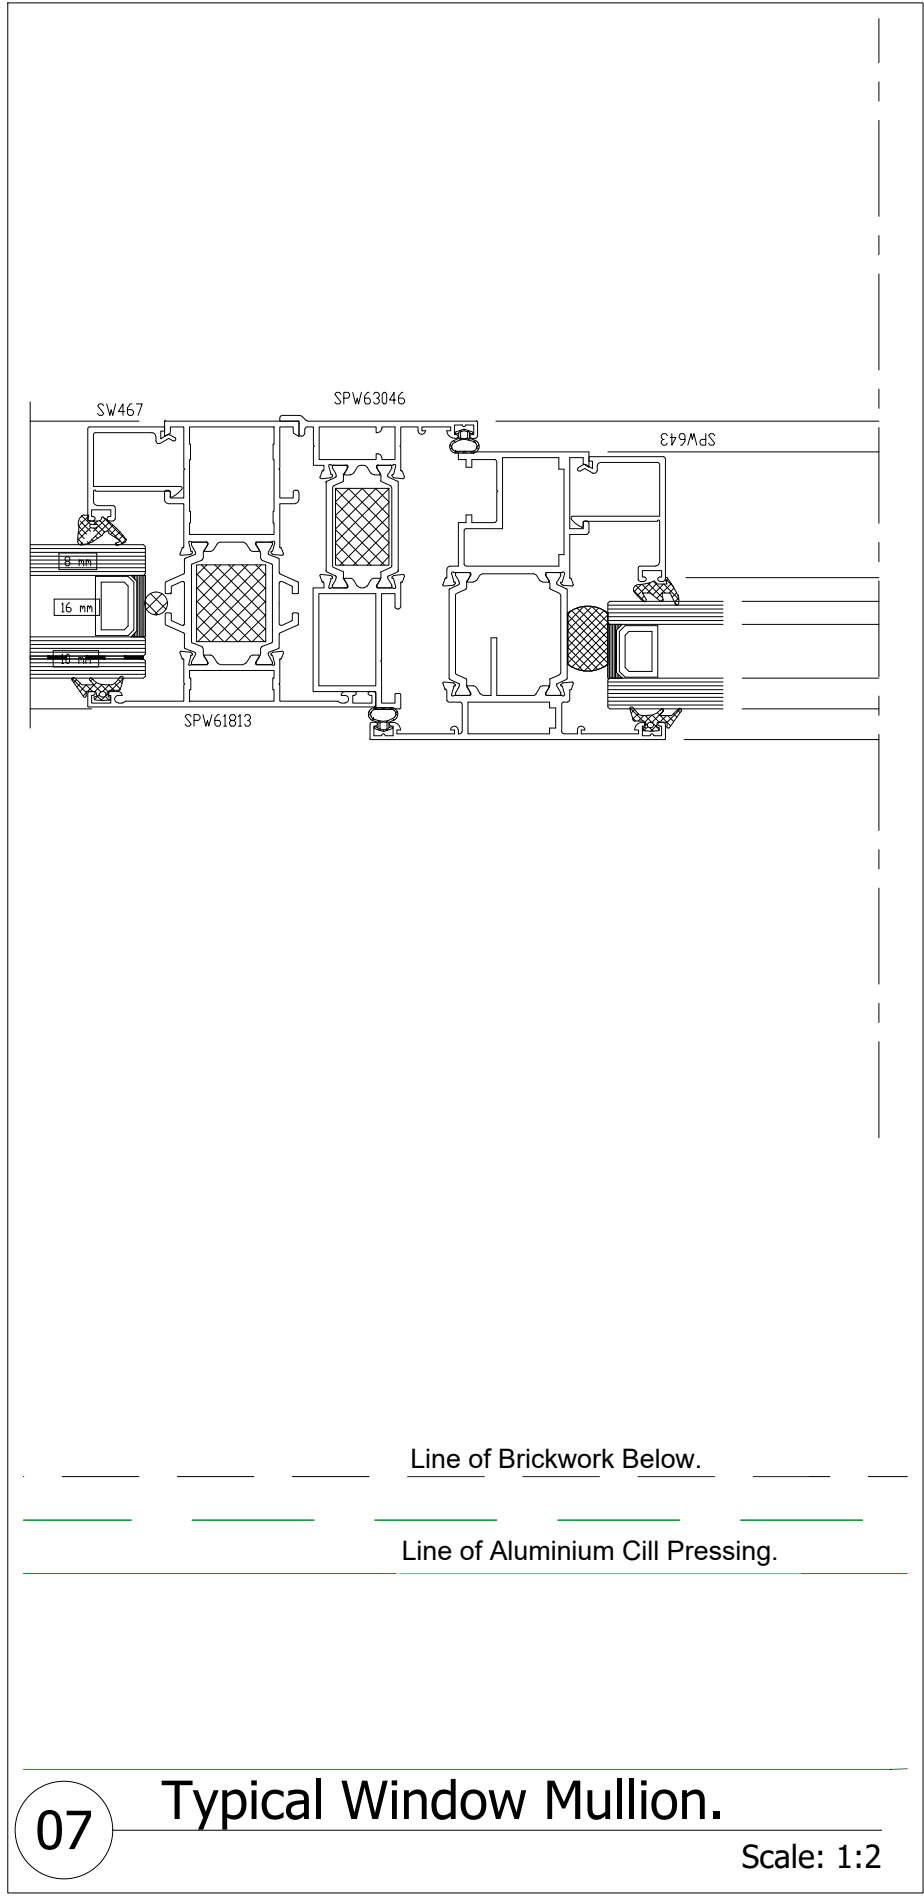
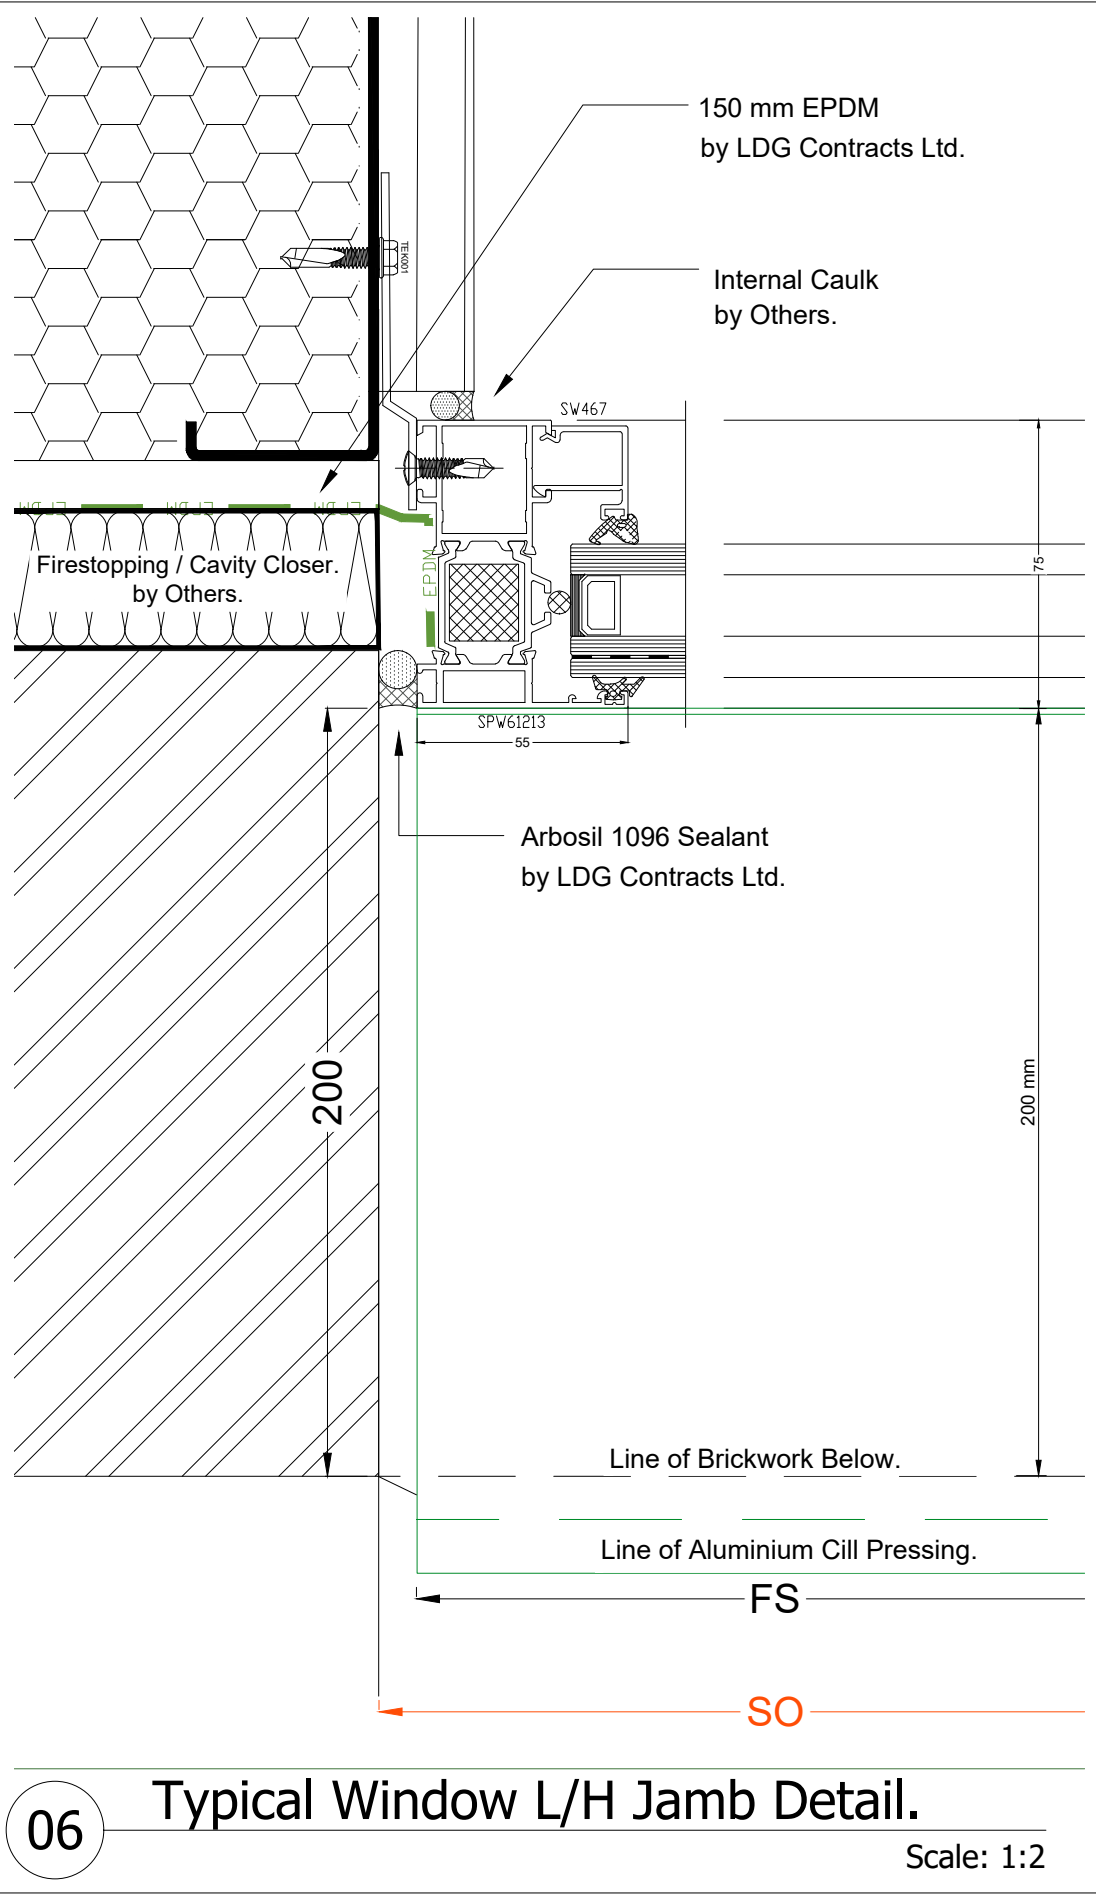
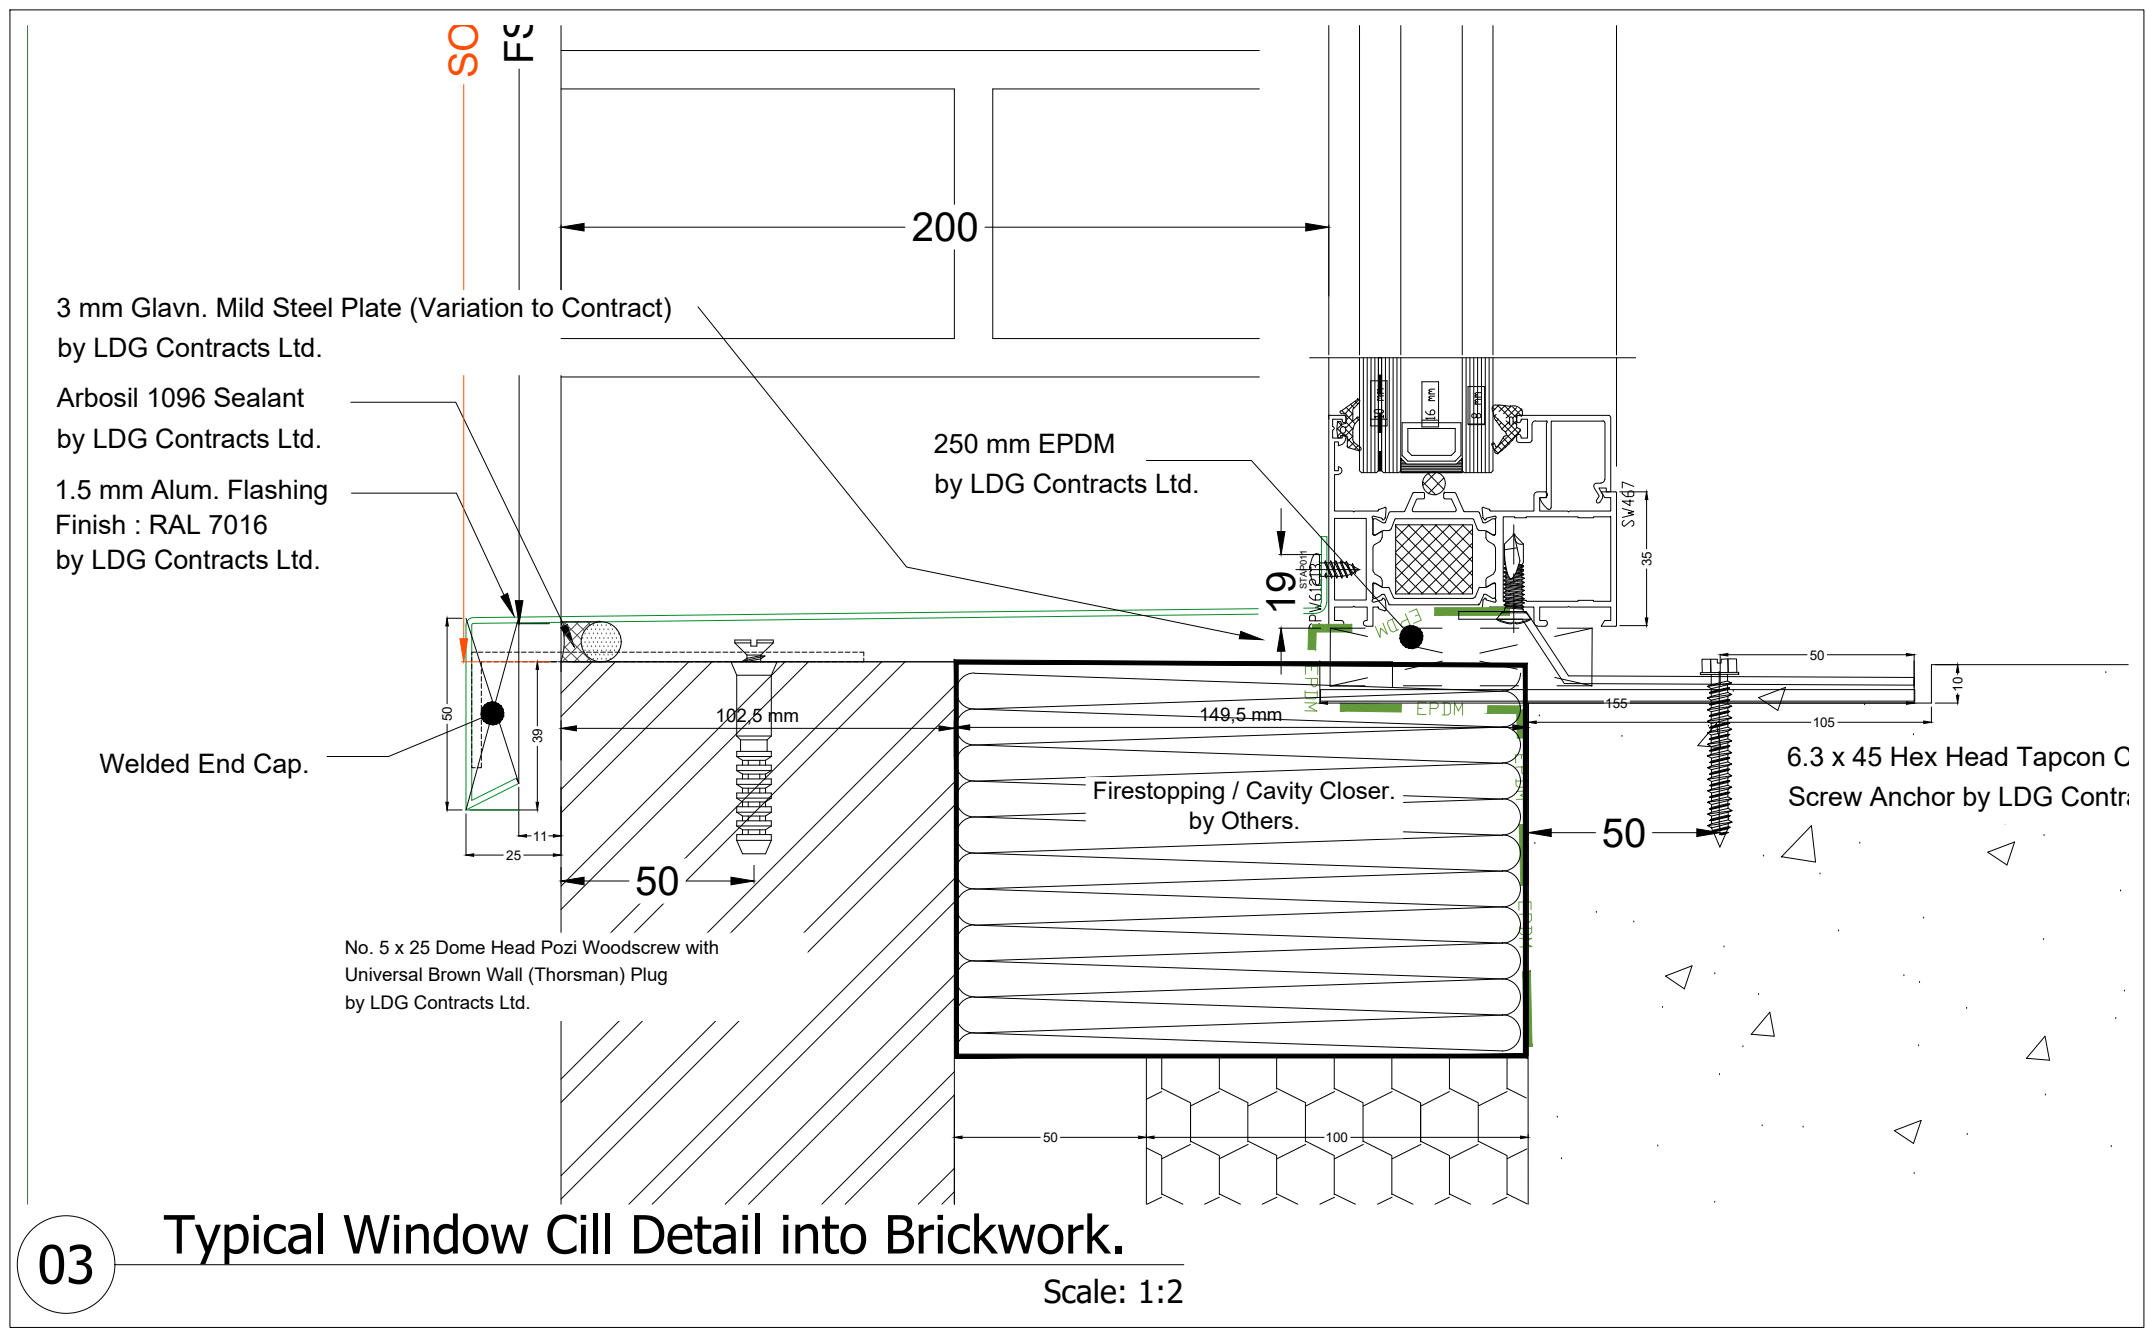
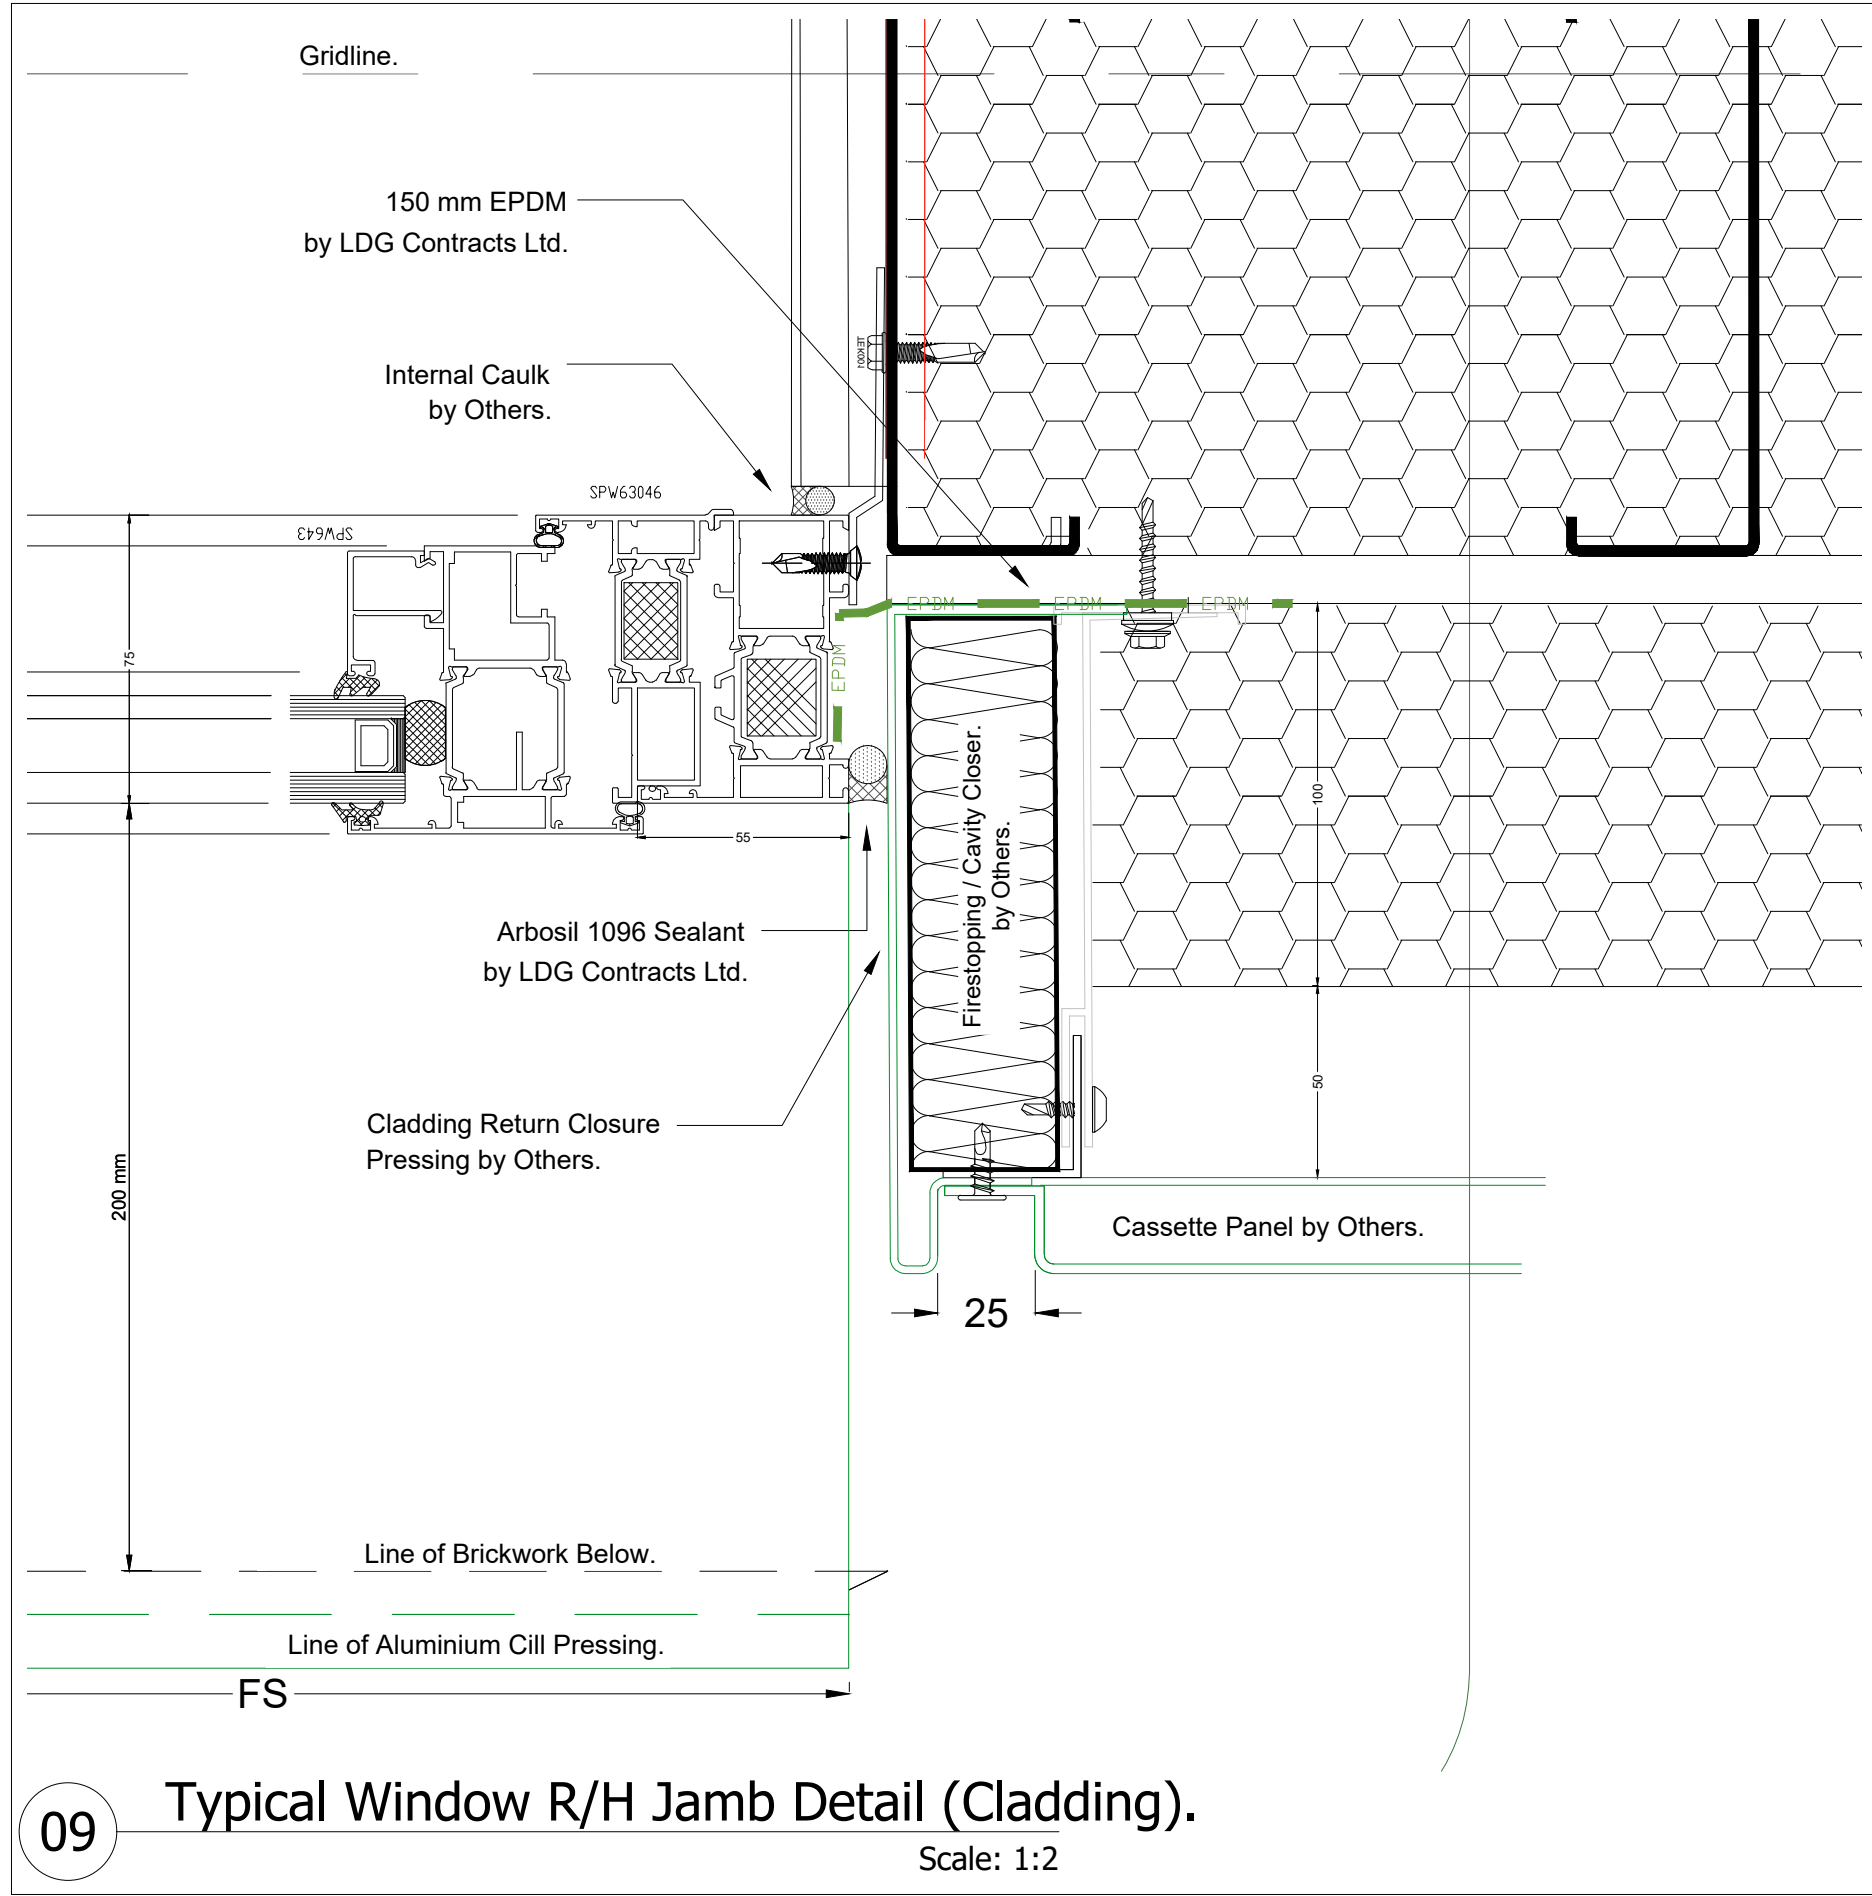
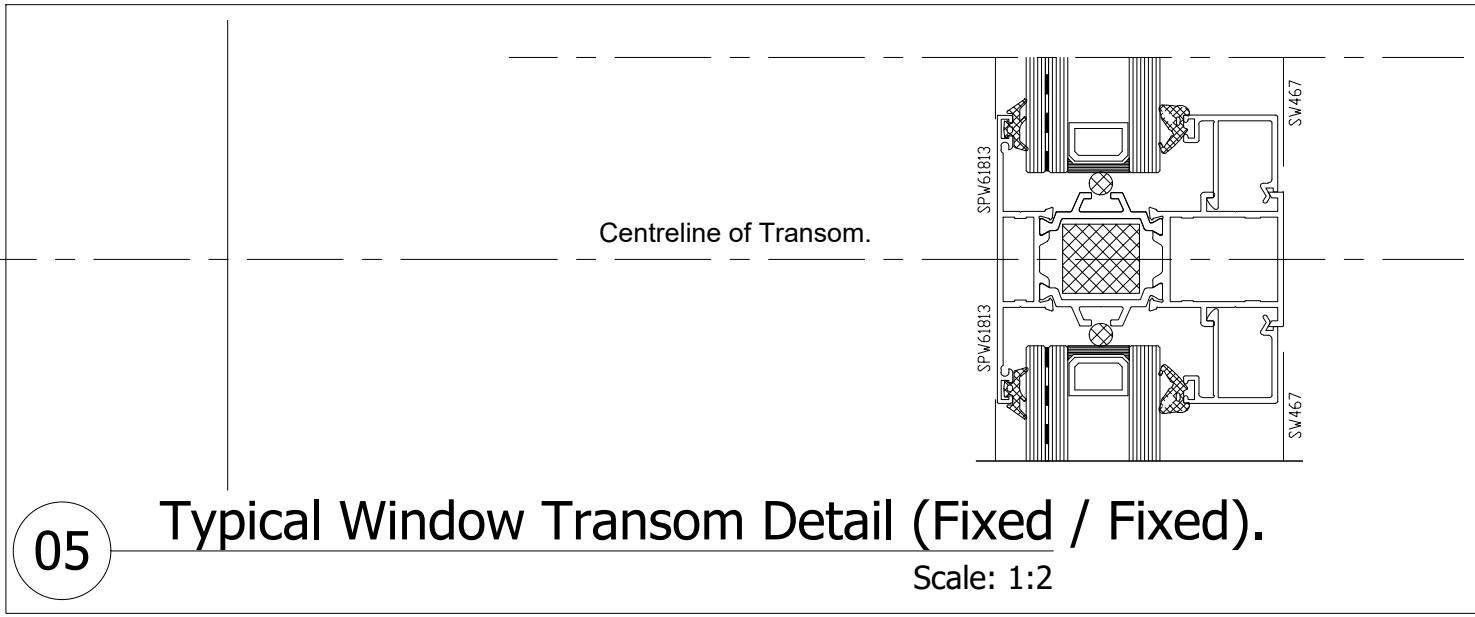
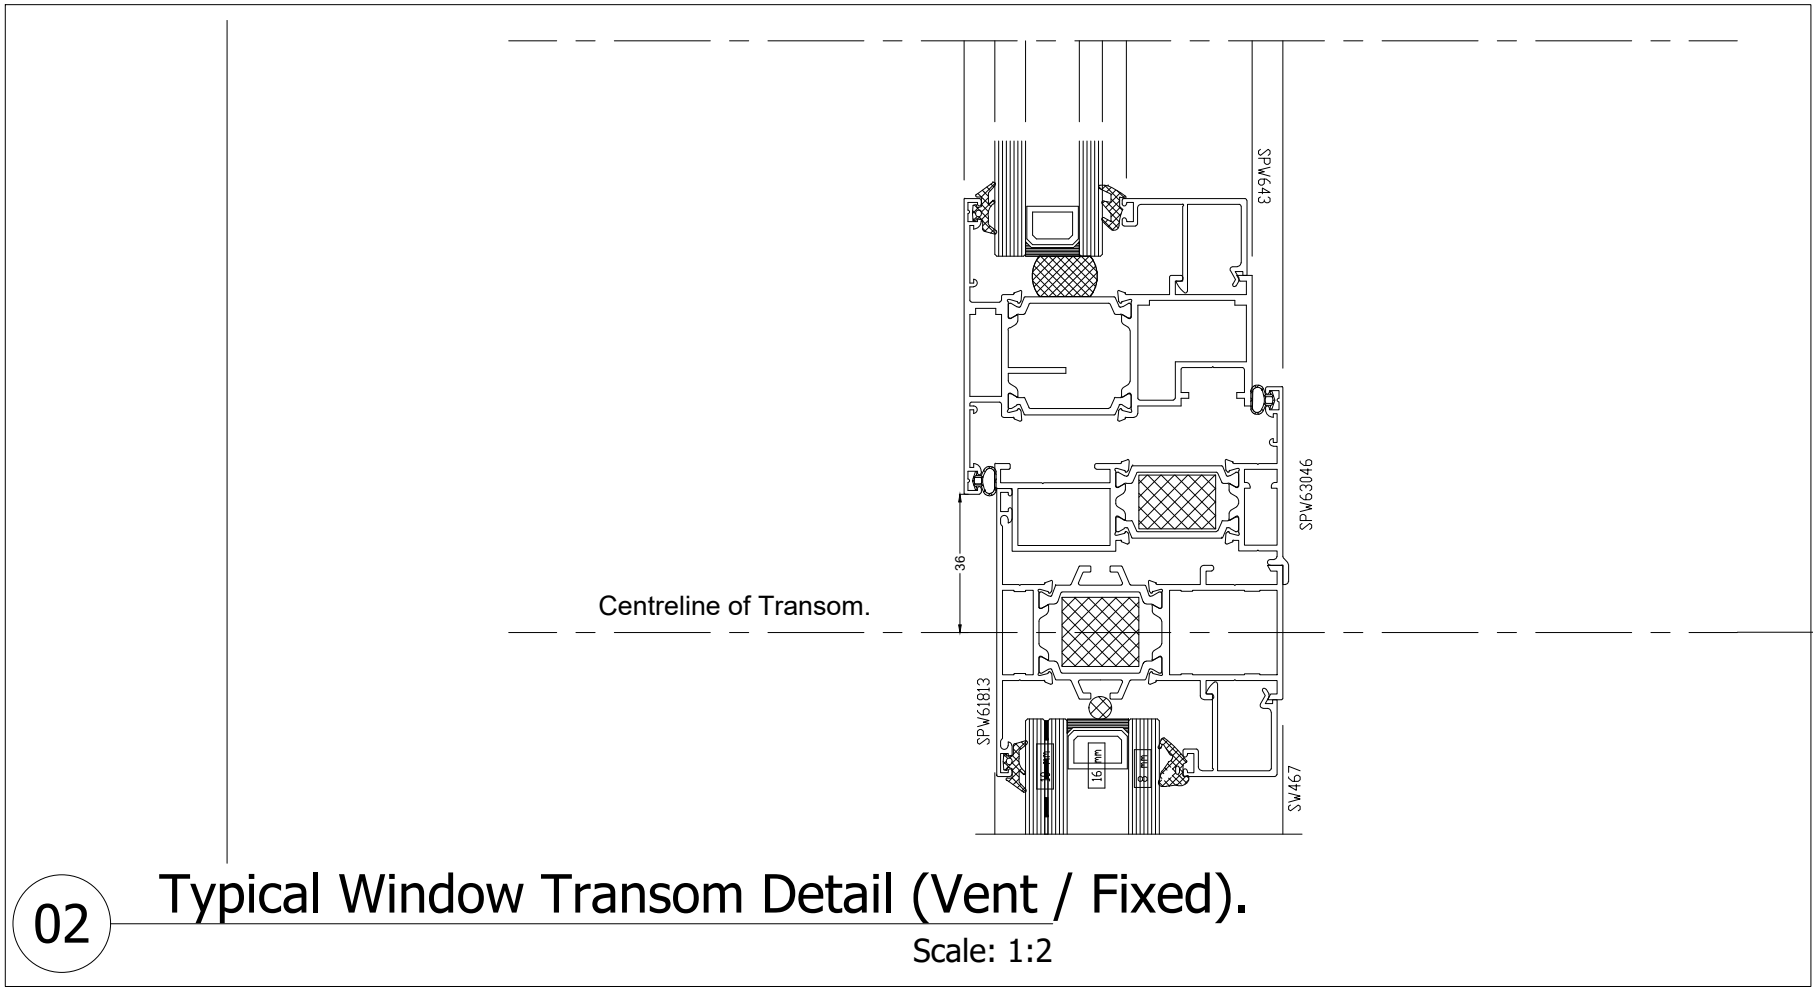
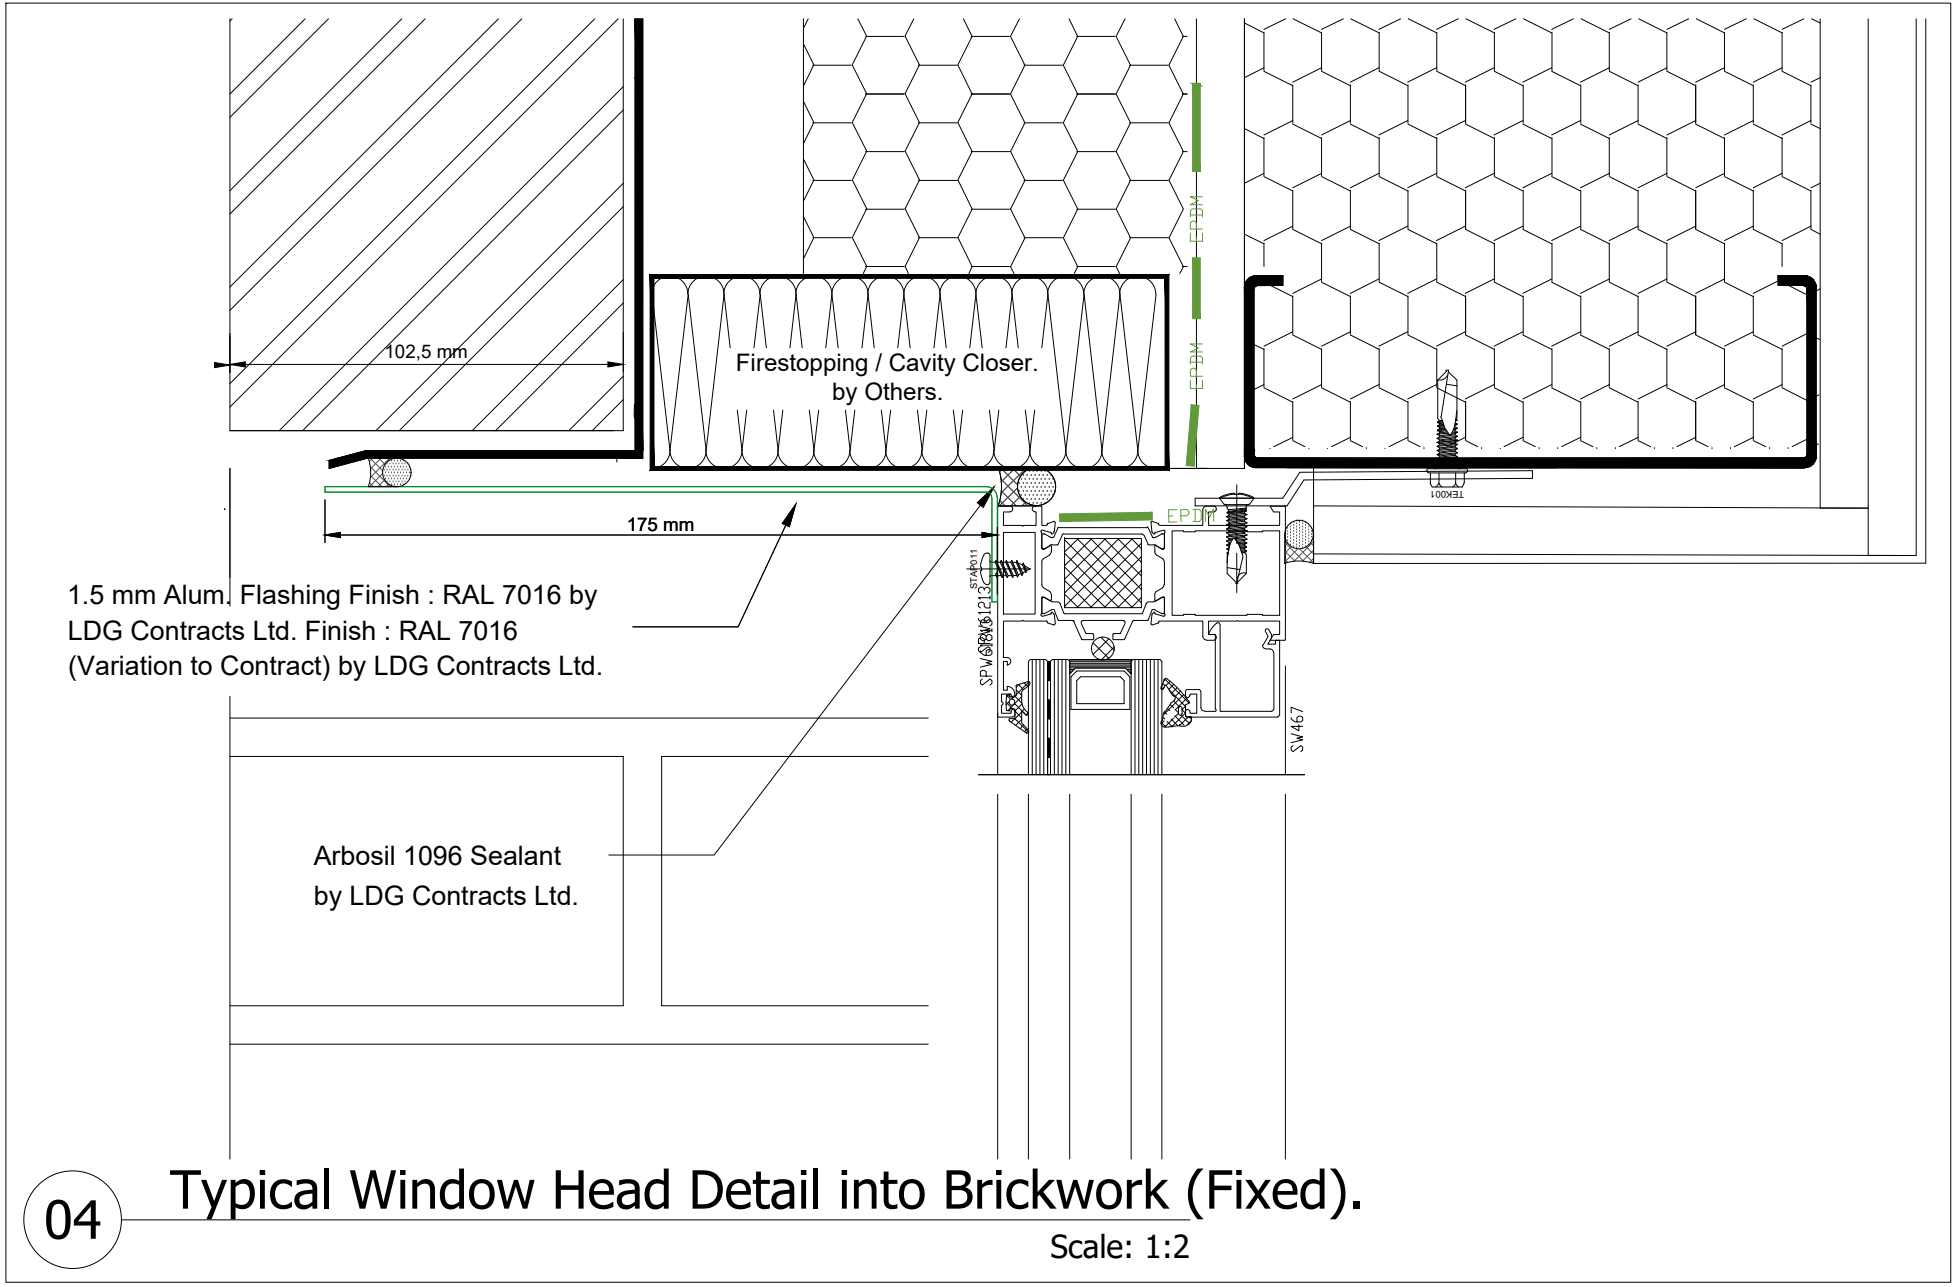


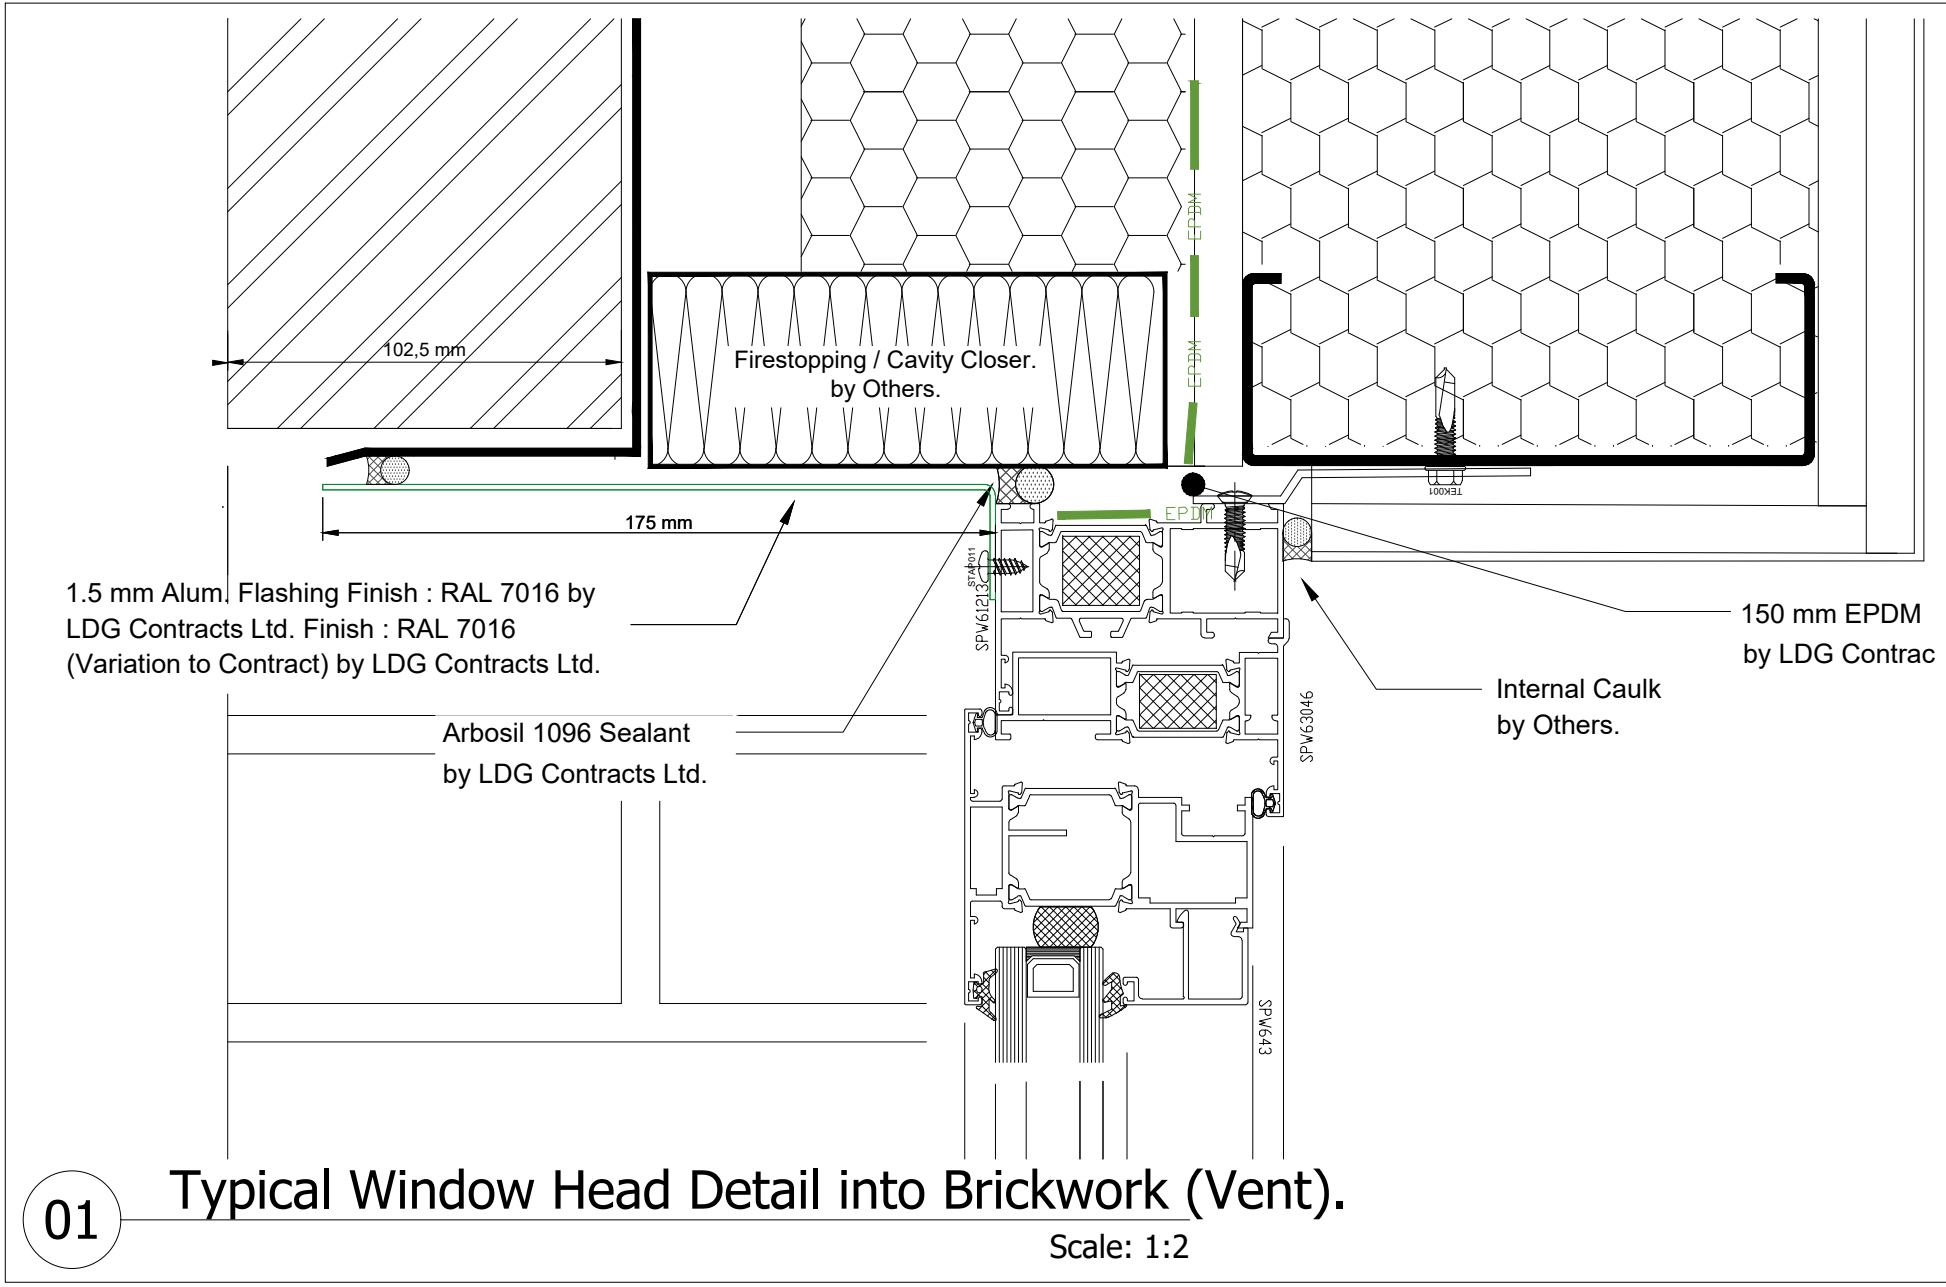

RELEASED FOR
MANUFACTURE
DATE: 17-05-21

RELEASED FOR
MATERIAL ORDER
DATE: 30-3-21

03	Revised as per Contractors comments. CONSTRUCTION ISSUE.	17-05-21
02	Revised as per architects Comments.	3-05-21
01	Detail 9 added.	31-03-21
00	FIRST ISSUE	30-03-21
REV	DESCRIPTION	DATE

LDG Contracts Ltd.
Havelock Street
Preston
PR1 7NL
TEL: 01772 200002/3
FAX: 01772 258789



TITLE				Window Details.			
PROJECT				Oldham Rd Apartments, Manchester.			
CLIENT				Cheshire Cheese Assets Ltd.			
ARCHITECT				AEW ARCHITECTS.			
CONTRACTOR				ABGi Construction Ltd.			
JOB NO.		SCALE.		DRAWN BY		CHECKED BY	
108909		N.T.S. @ A1		M Hopkinson		-	
DRAWING NO.		REV.		STATUS		CONSTRUCTION	
Z100		03		DATE		Mar '21	

DETAILS EMBODY CURRENT DESIGNS BUT WE RESERVE THE RIGHT TO CHANGE OR MODIFY SECTIONS & FITTINGS

SIZE VARIATIONS :
BAR LENGTHS AND FRAME SIZES +/- 1.5mm.
COMPOSITE INSTALLATIONS MAY EXCEED THIS.

ALL DIMENSIONS ARE SHOWN IN MILLIMETRES
GLAZING TO BE FABRICATED ONLY AFTER THE FINAL
OPENING DIMENSIONS HAVE BEEN CONFIRMED.