


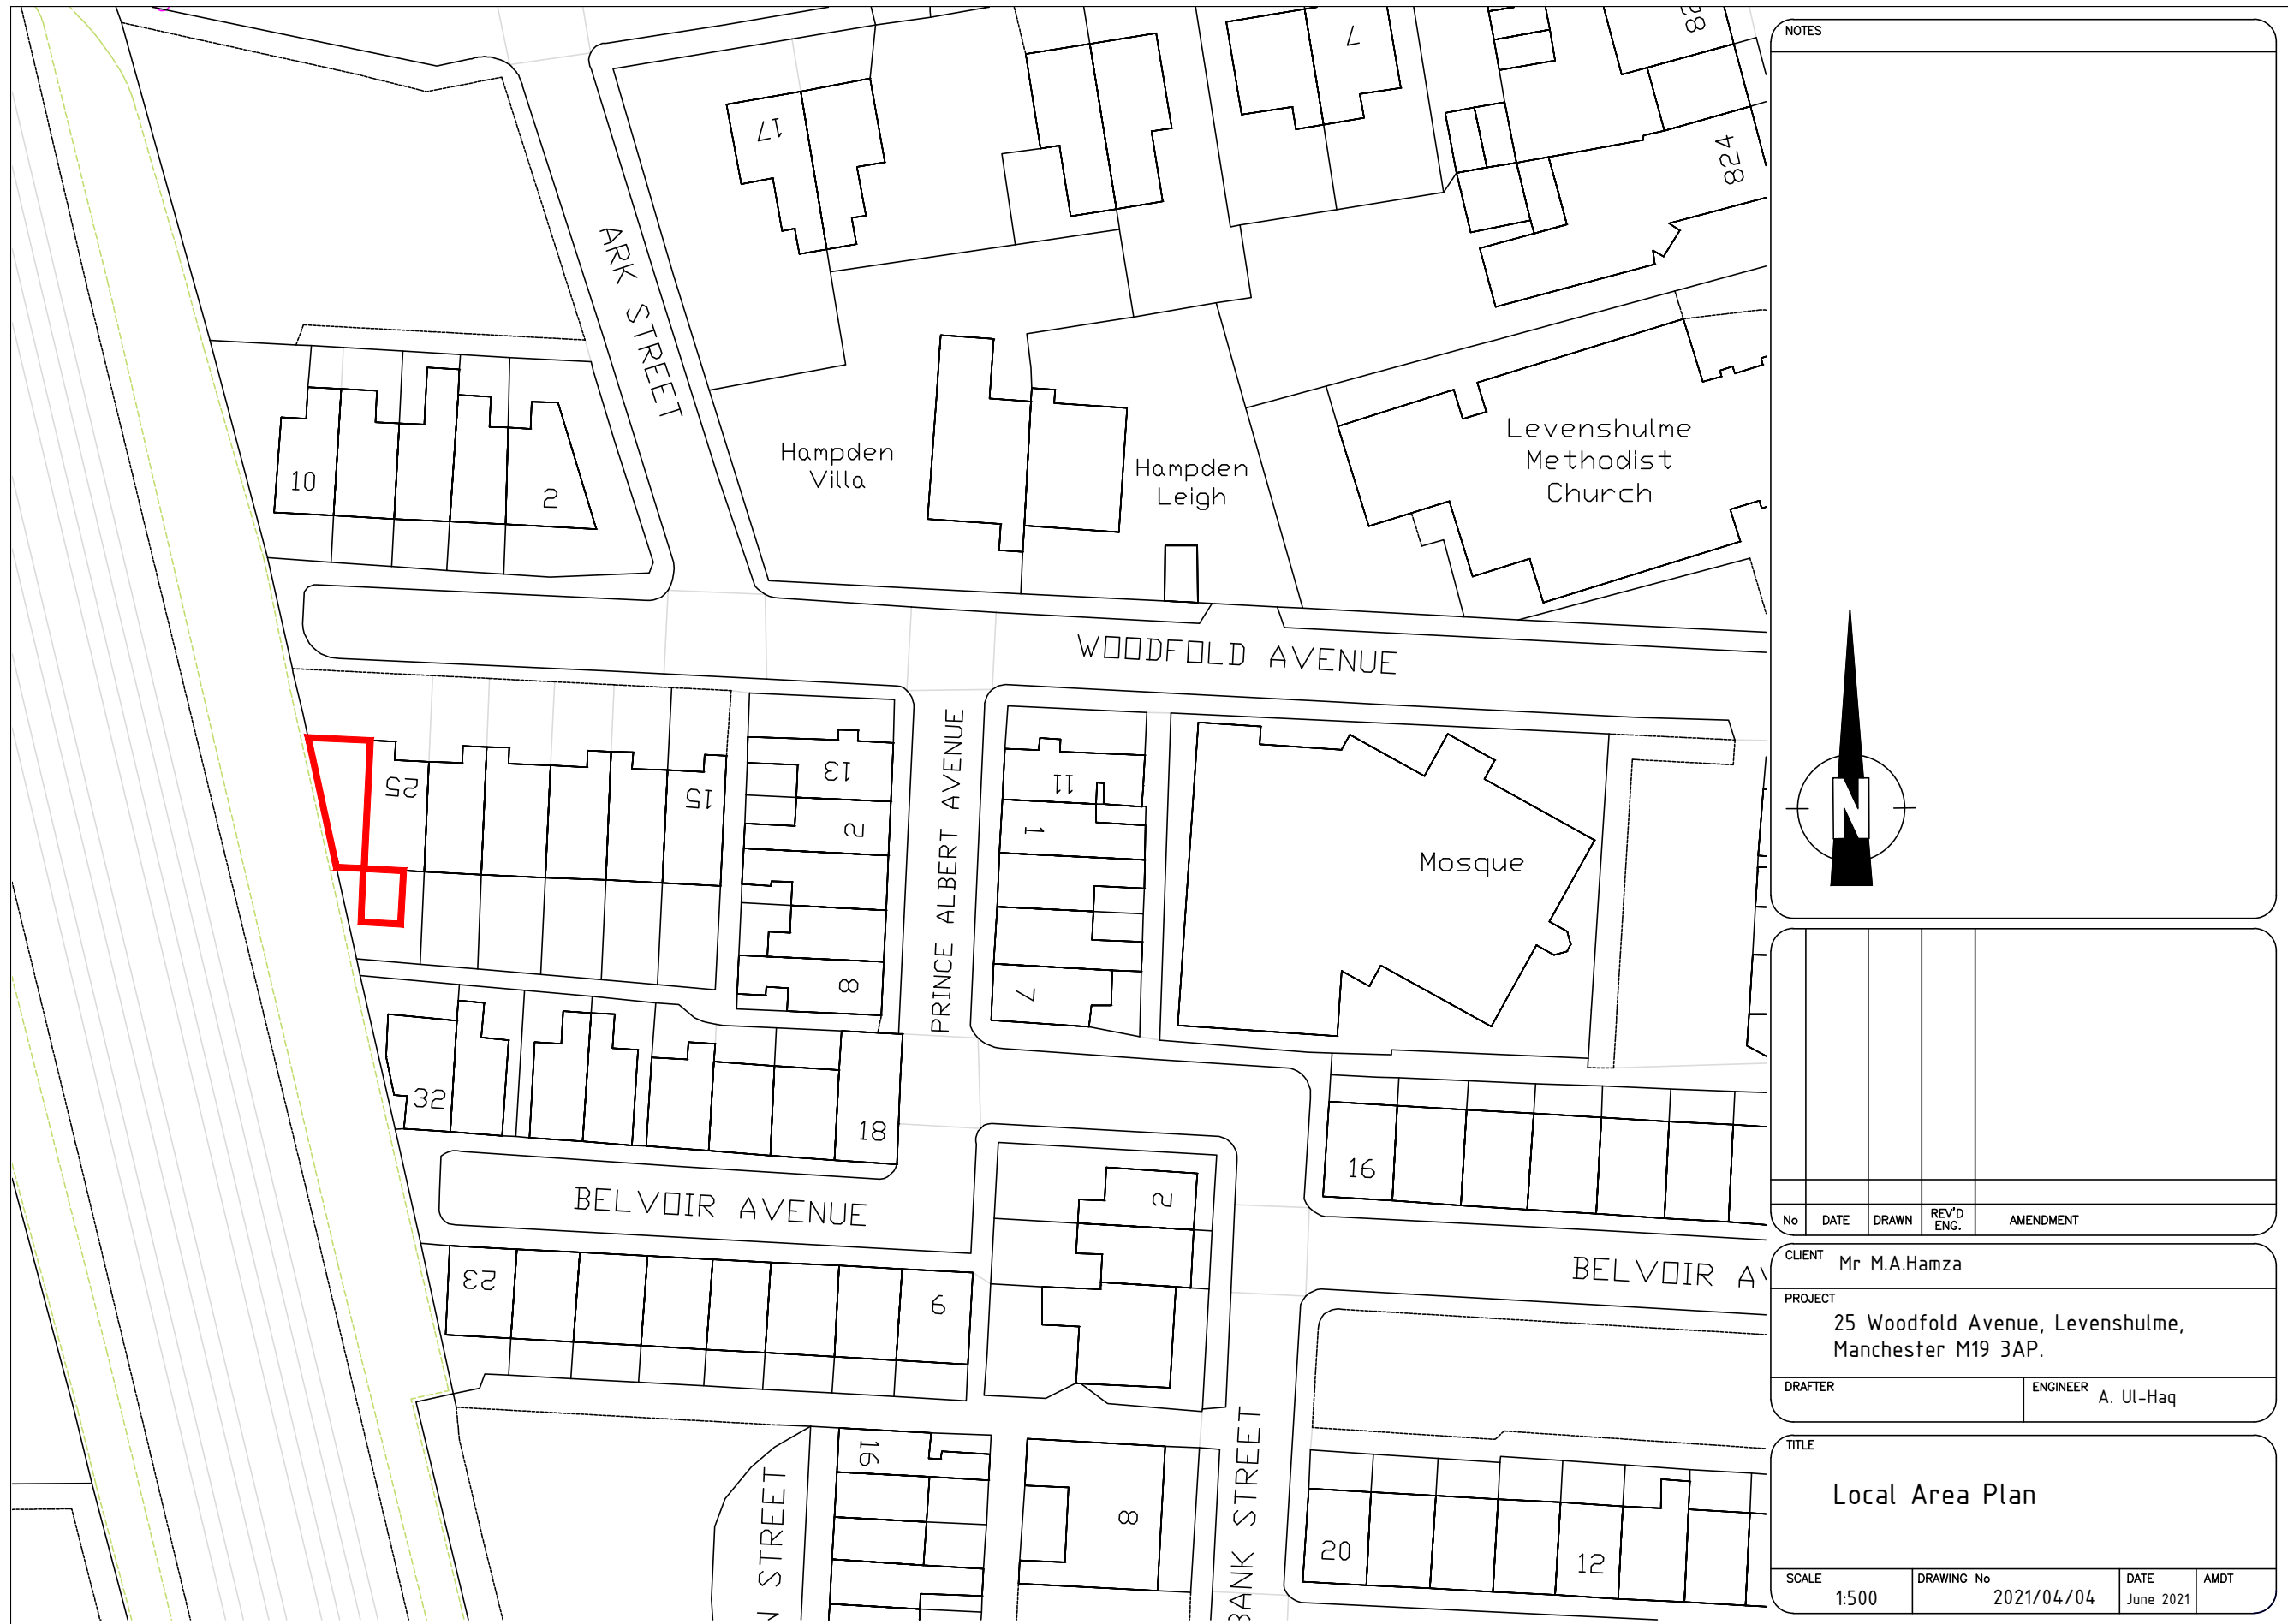

NOTES

No	DATE	DRAWN	REV'D ENG.	AMENDMENT

CLIENT Mr M.A.Hamza


PROJECT 25 Woodfold Avenue, Levenshulme, Manchester M19 3AP.

DRAFTERENGINEER A. Ul-Haq

TITLE

Local Area Plan

SCALE 1:500DRAWING No 2021/04/04DATE June 2021AMDT

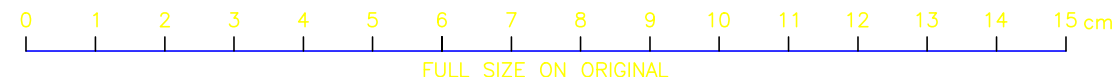

A3