


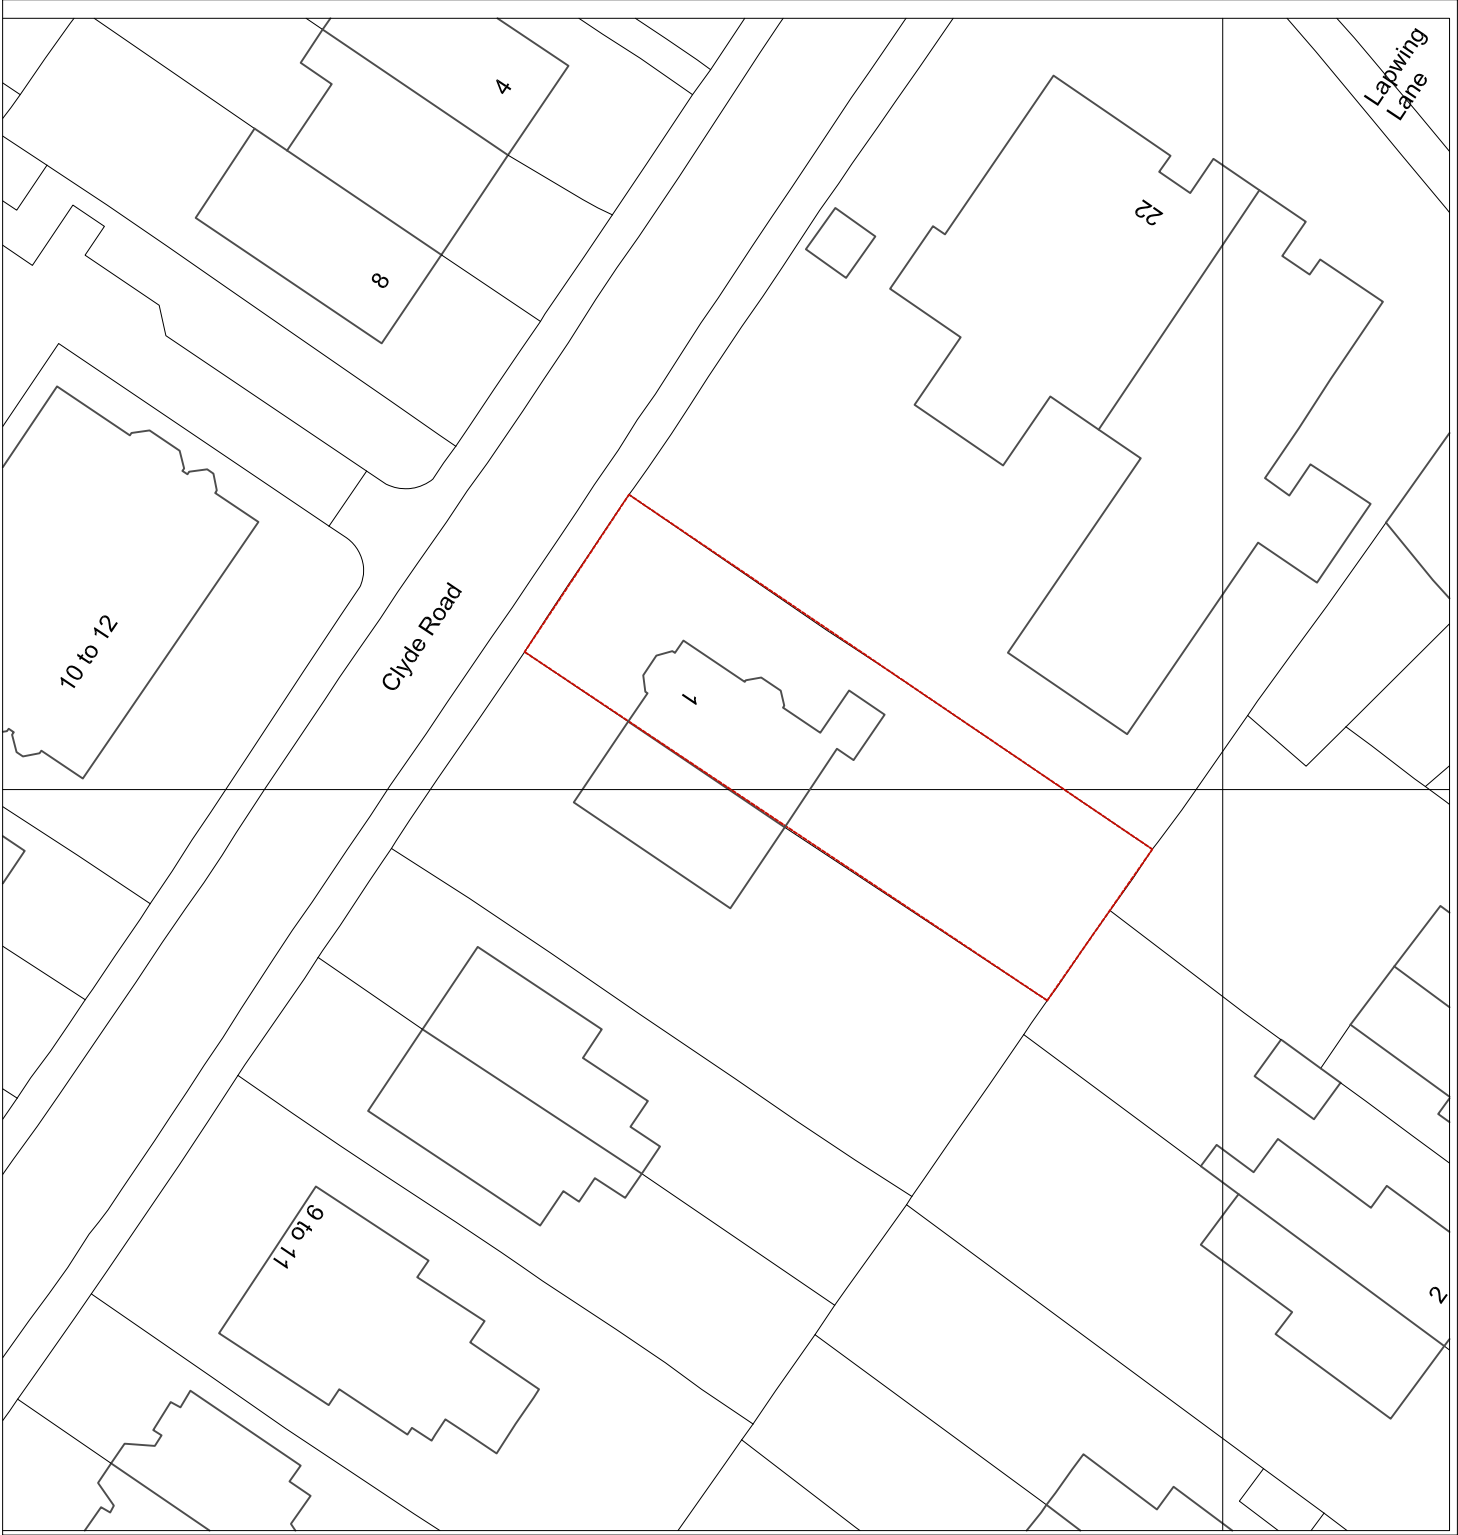

PROJECT			1 Clyde rd, Didsbury, Manchester.		
SCALE			CLIENT		
1 : 500 @ A4			Stuart Wall		
DWG No.			DRAWING TITLE		
133-PL- OS1					
CONTRACT NO:		STAGE CODE	REV.	OS Location plan.	
133		planning	-		
ISSUED	16/06/21		sj simon james arq ltd/architects UK: 120 Grosvenor st, All Salnts, Manchester, M1 7HL Spain: Enrique Larreta 1, 4b, Chamartin, Madrid, 29036		