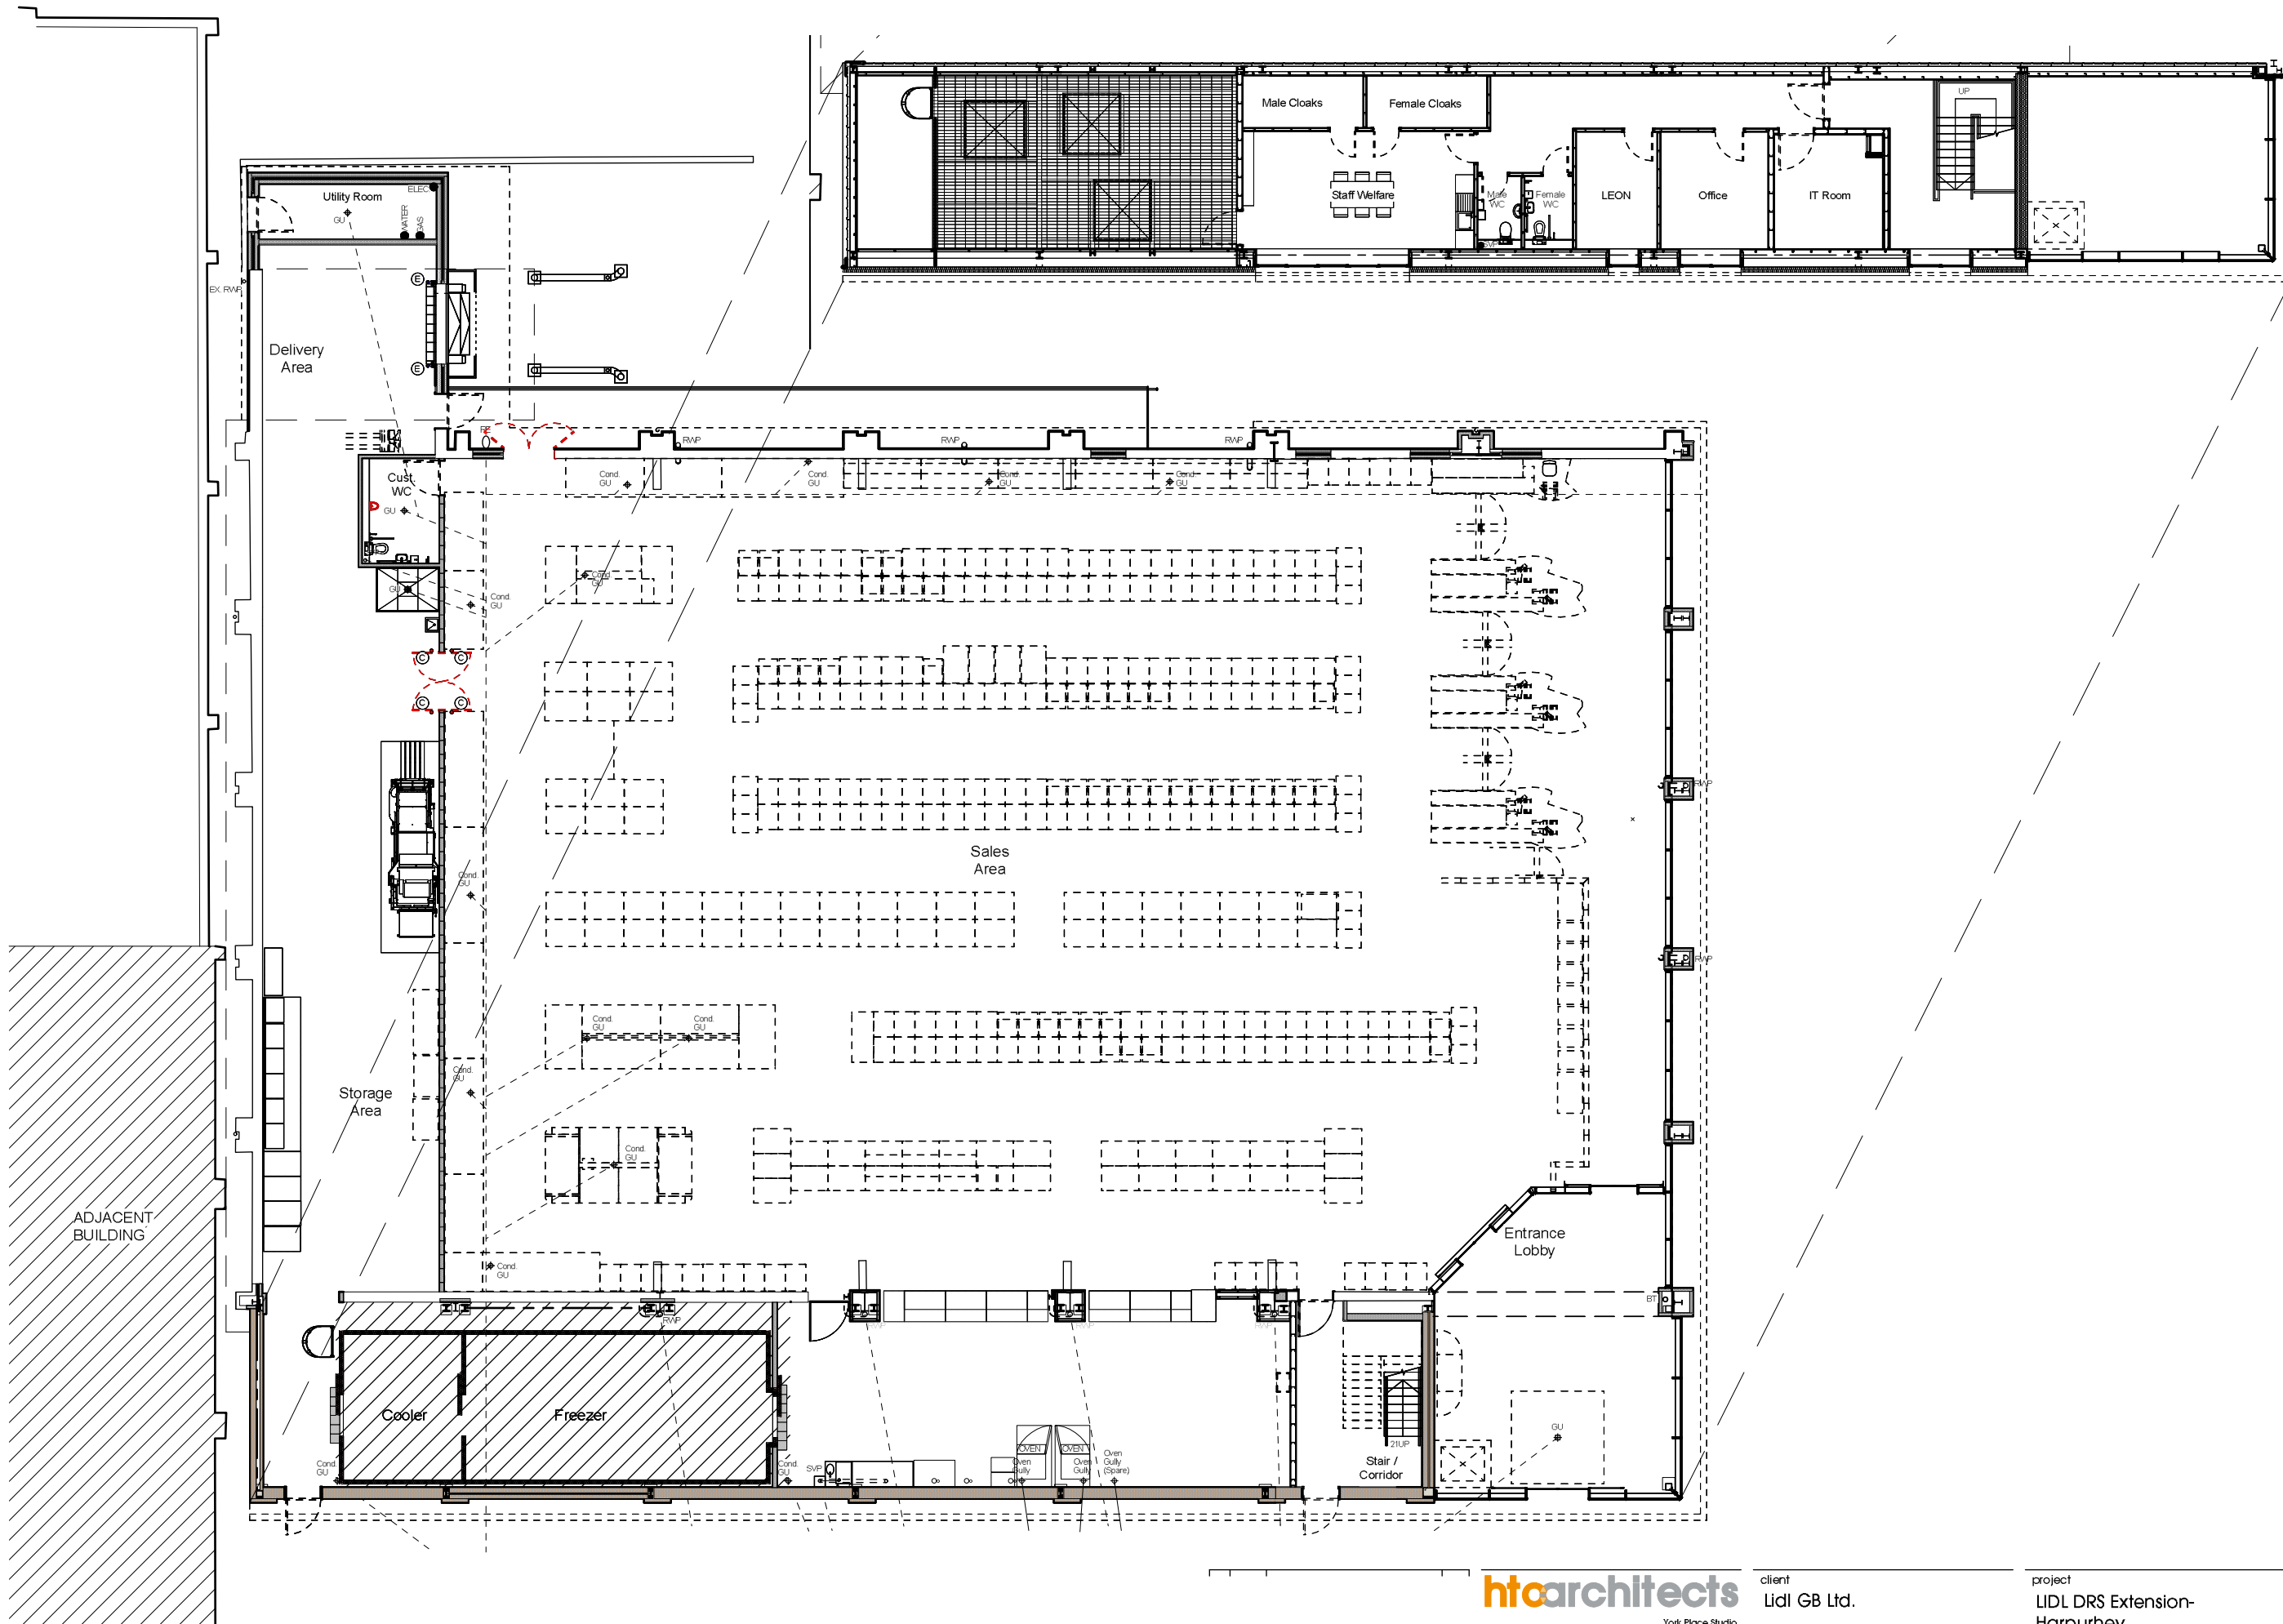


THIS DRAWING IS COPYRIGHT, AND REMAINS THE PROPERTY OF HTC ARCHITECTS. IF MUST NOT BE REPRODUCED, USED, DISCLOSED OR TRANSMITTED TO THIRD PARTIES IN ANY FORM, IN WHOLE OR IN PART, WITHOUT PRIOR WRITTEN PERMISSION.

DO NOT SCALE!
ALL DIMENSIONS SHOULD BE CHECKED ON SITE BEFORE WORK COMMENCES

DRAWN USING AS BUILT DRAWINGS '2002 AS 100-0A GROUND FLOOR PLAN'

DRAWN USING 2.3.2 April 2022 ARCHITECTURAL LIDL DRS SPECIFICATION AND JAN 2022 SPECIFICATION