

ELEVATION – PROPOSED FRONT (NO CHANGE)
Scale 1:50 @ A1

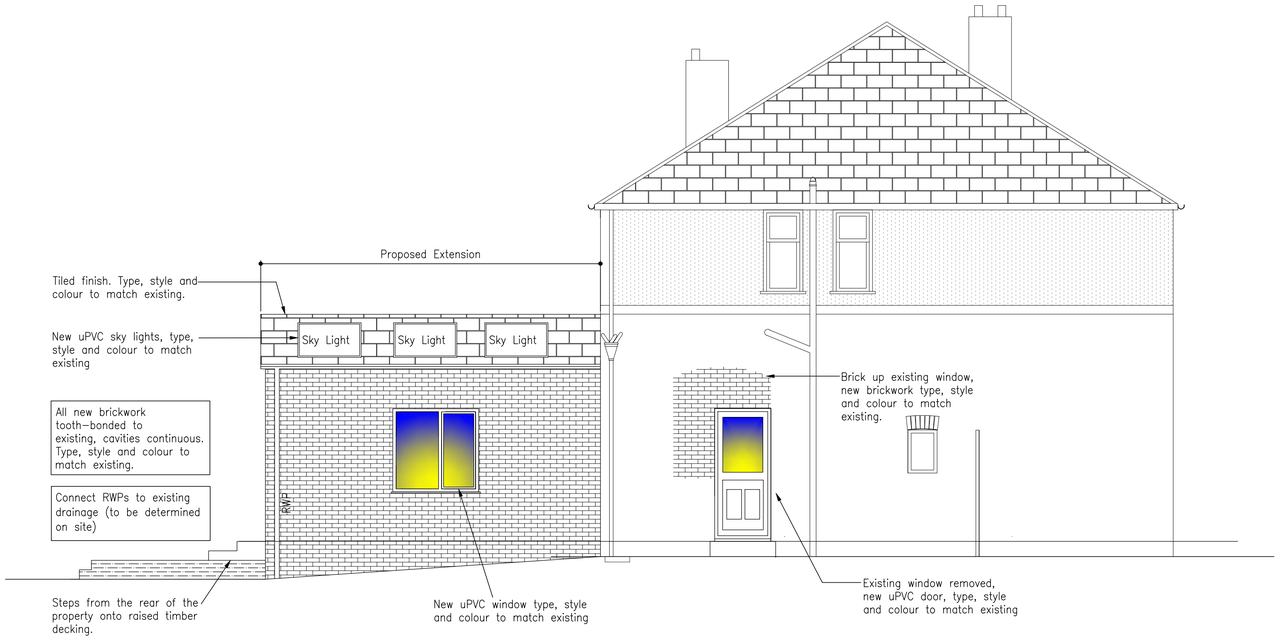

ELEVATION – PROPOSED SIDE
Scale 1:50 @ A1

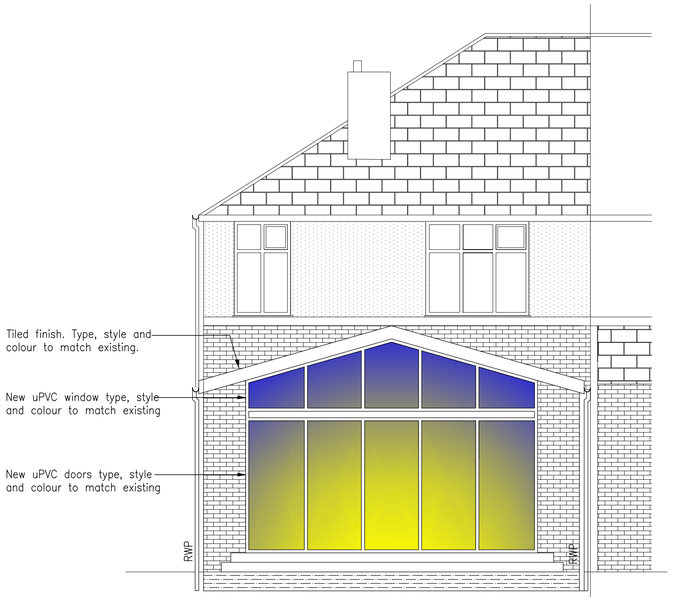

ELEVATION – PROPOSED REAR
Scale 1:50 @ A1

Rev.	Amendments	Date

ISSUED FOR : PLANNING APPLICATION

CLIENT
MR R. EMMOTT & MISS G.POIZER

PROJECT–SCHEME
116 PARKVILLE ROAD
Manchester, M20 4TZ

TITLE
Single Storey Rear Extension and Internal Alterations
Proposed Elevations

PROJECT No.	DRG. No.	SCALE
-	04	Shown@A1
DRAWN	DATE	REVISION
C.R	17.05.21	-