


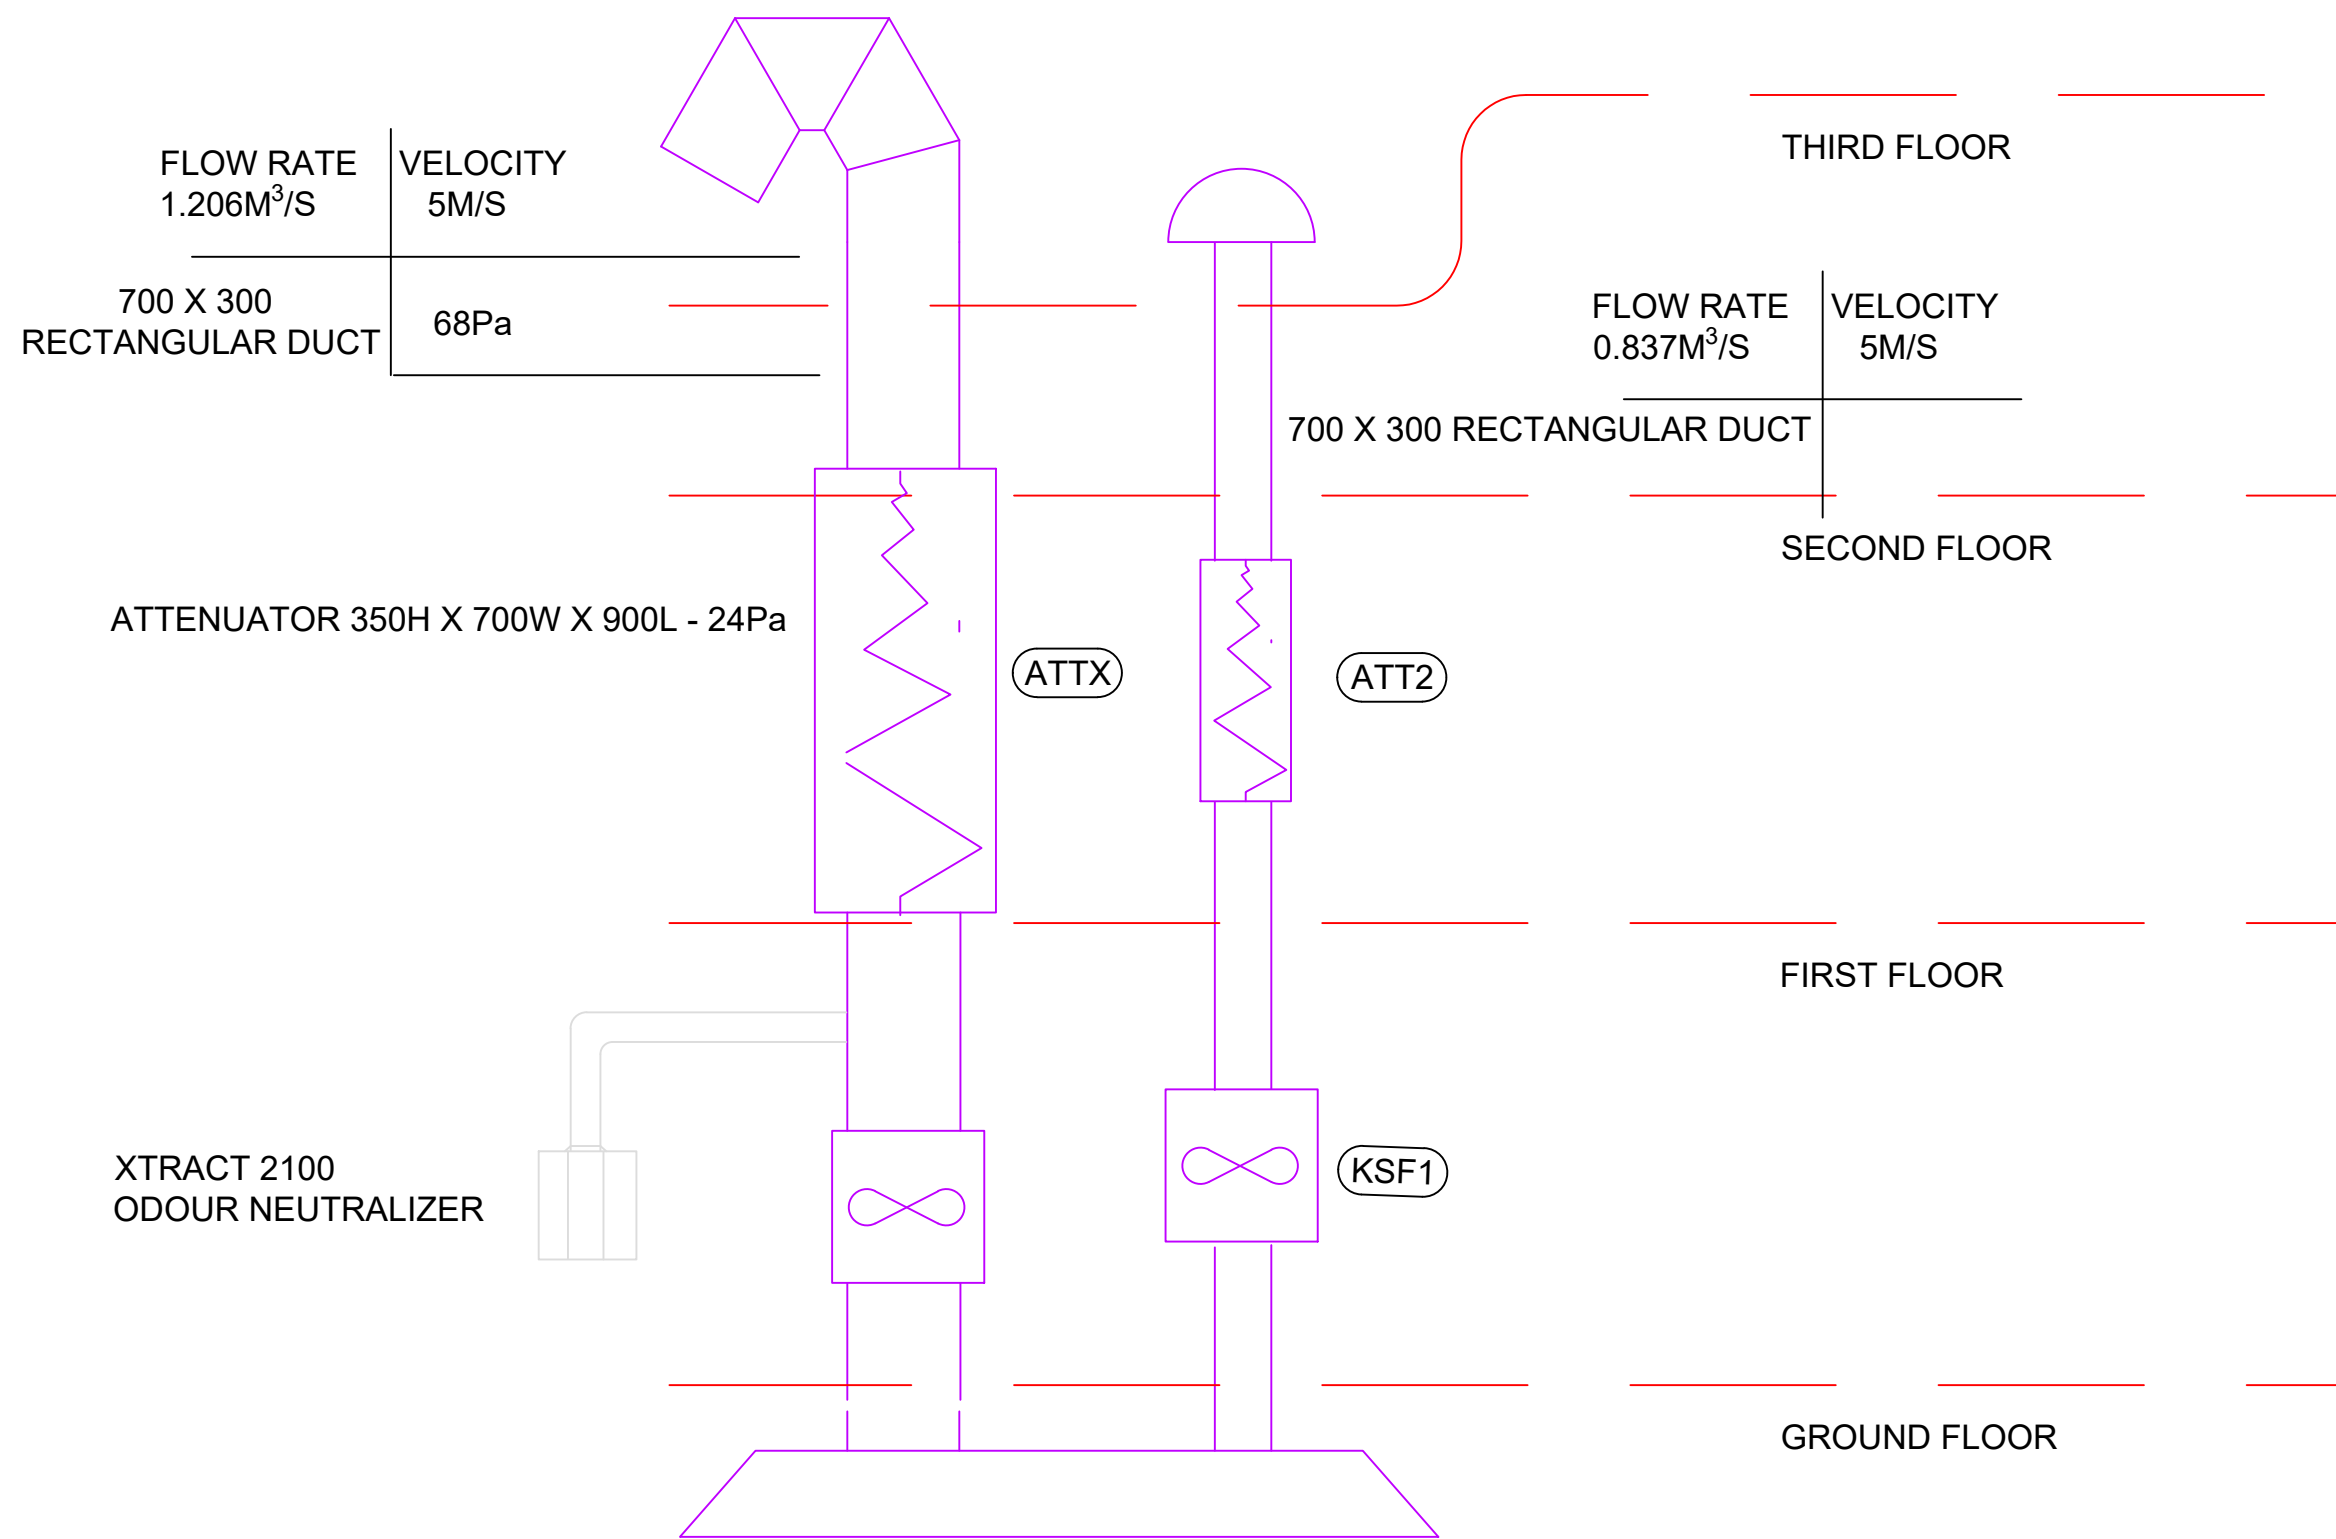

I2	INFORMATION ISSUE	PT	May' 21
I1	INFORMATION ISSUE	PT	Apr' 21
Rev.	Description	Revised By	Date

STATUS
INFORMATION

e

c

s

CONSULTANTS

Building Services Consulting Engineers
148 Stockport Road
Cheadle, Cheshire. SK8 2DP
Tel. 0161 283 2882 Fax 0161 282 8825
Web Site: www.ecs-ecs.co.uk Email: sales@ecs-ecs.co.uk

JOB NO.	DRAWING NO.	COMPUTER FILE	REVISION
22/057	22/057/SK/01	22_057_SK01	I1
DATE	SCALE	DRAWN	CHECKED
March' 21	1:100'@A3	DW	PT

JOB TITLE	
Bellamy Court	

DRAWING TITLE

Ventilation Schematic

ace

consultancy engineering services environment